



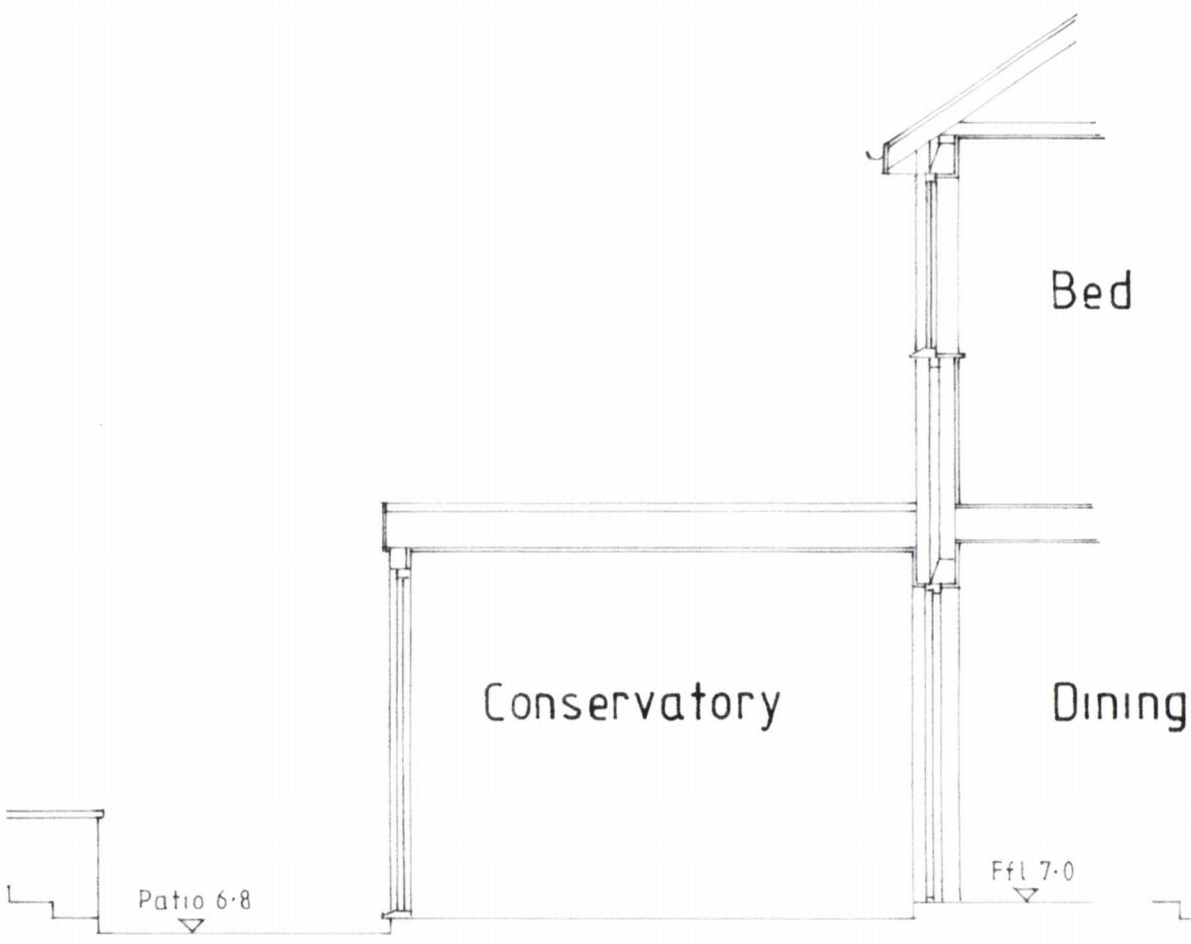

EXISTING SECTION A-A

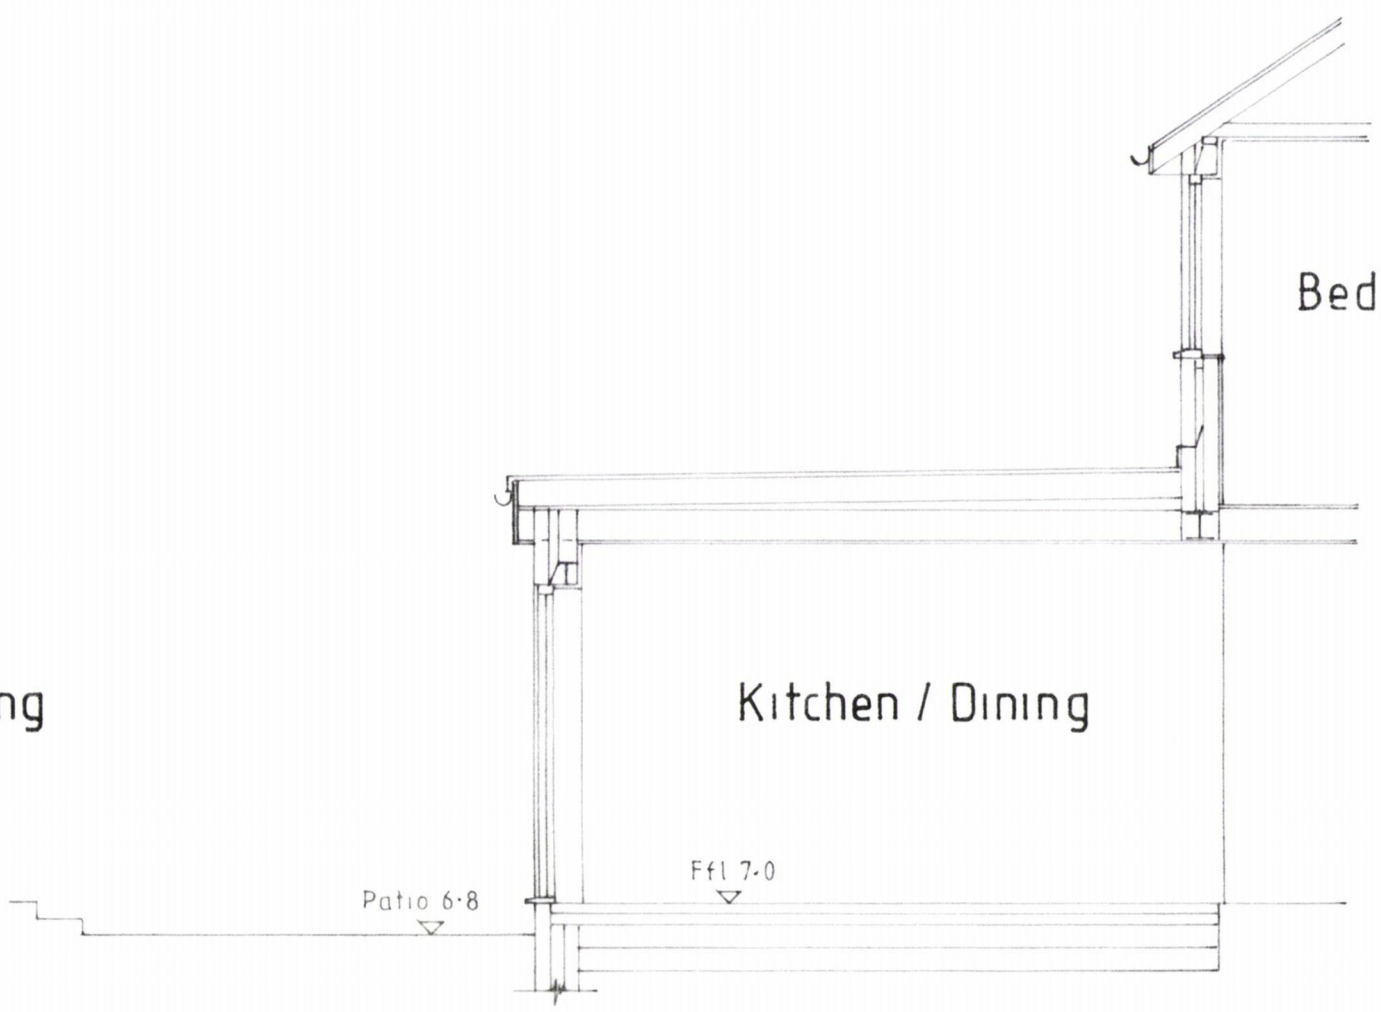

PROPOSED SECTION A-A



Original paper size A3

HAVANT BOROUGH
COUNCIL
07 FEB 2019
RECEIVED

Project
PROPOSED EXTENSION & ALTERATIONS
AT 47 FORTUNES WAY, HAVANT.

Drawing Title
SECTIONS A-A

Client
MR PARTRIDGE

NP DESIGNS
Architectural Consultants

WOODSIDE HOUSE, 108 LONGWOOD AVENUE
COWPLAIN,
WATERLOOVILLE, HAMPSHIRE, PO8 8HX
TEL: 023 9226 8551. EMAIL: nigel@npdesigns.net

Scale 1:50
Dwg No P 297 / 7 Rev