


ARCH-TECH LIMITED OWN THE COPYRIGHT OF THIS DRAWING. WRITTEN CONSENT MUST BE OBTAINED BEFORE THIS DRAWING IS COPIED OR USED FOR ANY PURPOSE OTHER THAN THE ONE FOR WHICH IT WAS SUPPLIED.

ARCH-TECH LIMITED TO BE IMMEDIATELY INFORMED OF ANY DISCREPANCIES THAT ARE DISCOVERED ON SITE.

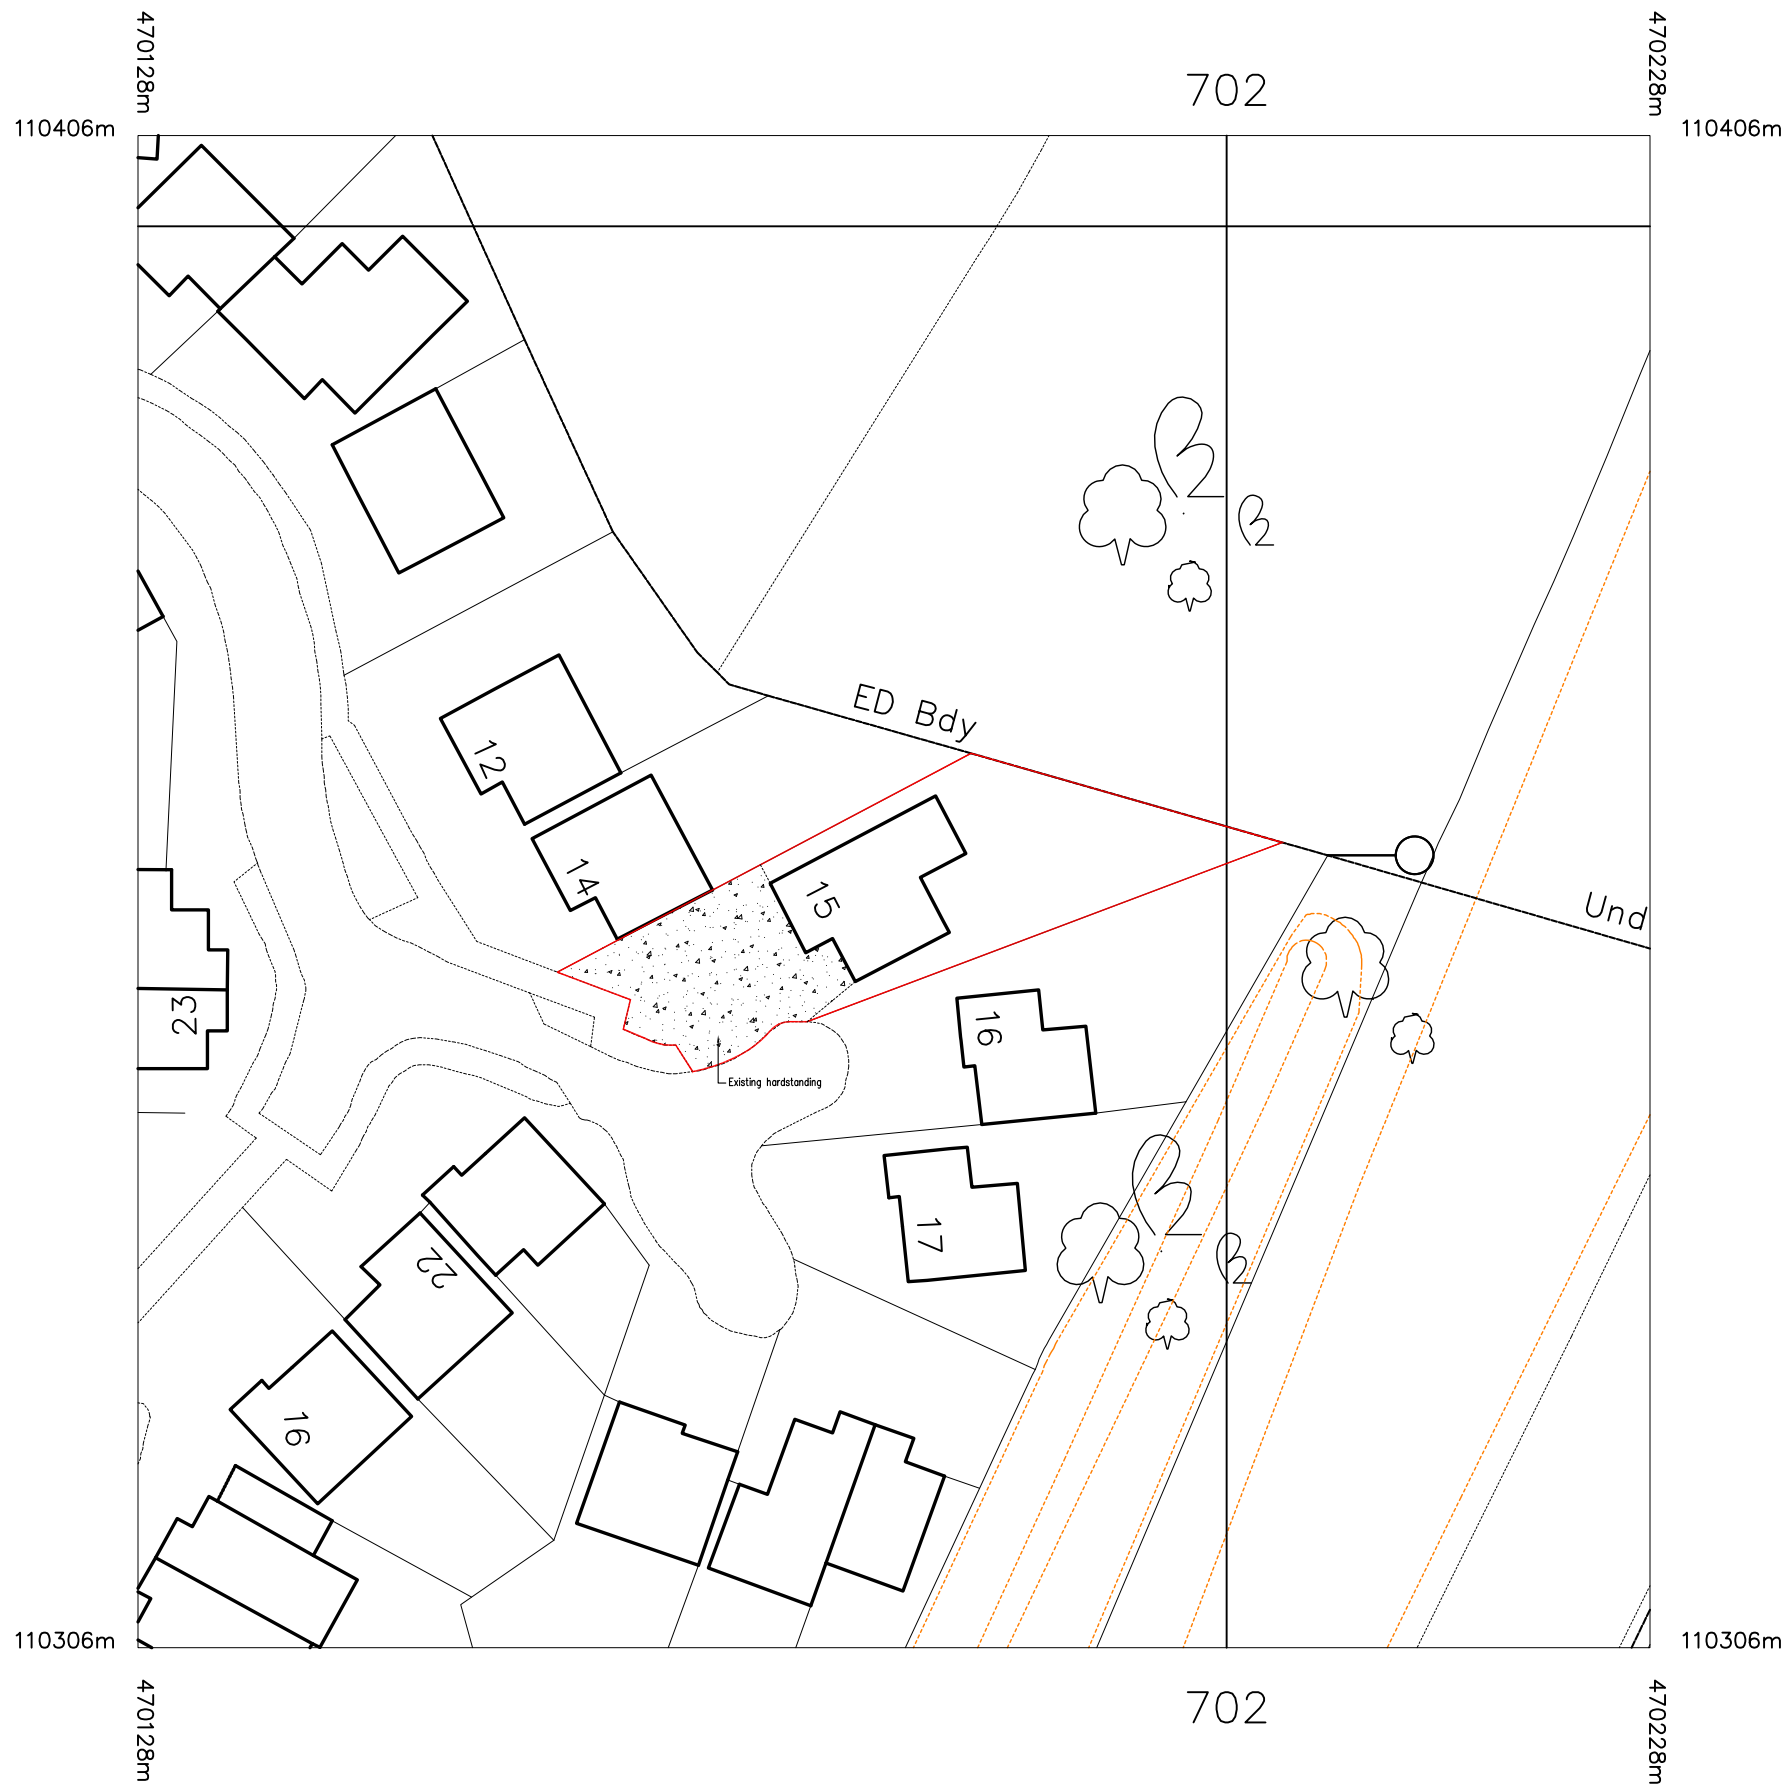

Site Proposed Garage
15 Farriers Way, Waterloooville
Hampshire, P07 8RL

Title Existing Block Plan

Archtech

Unit 15, Finns Business Park, Mill Lane, Crondall, Surrey, GU10 5HP
t: +44 (0) 1252 852007 e: mail@archtech.co.uk

Date May '18

Drawn AM

Scale 1:500

Sheet Size A3

Dwg No. 1790/01

Rev -