



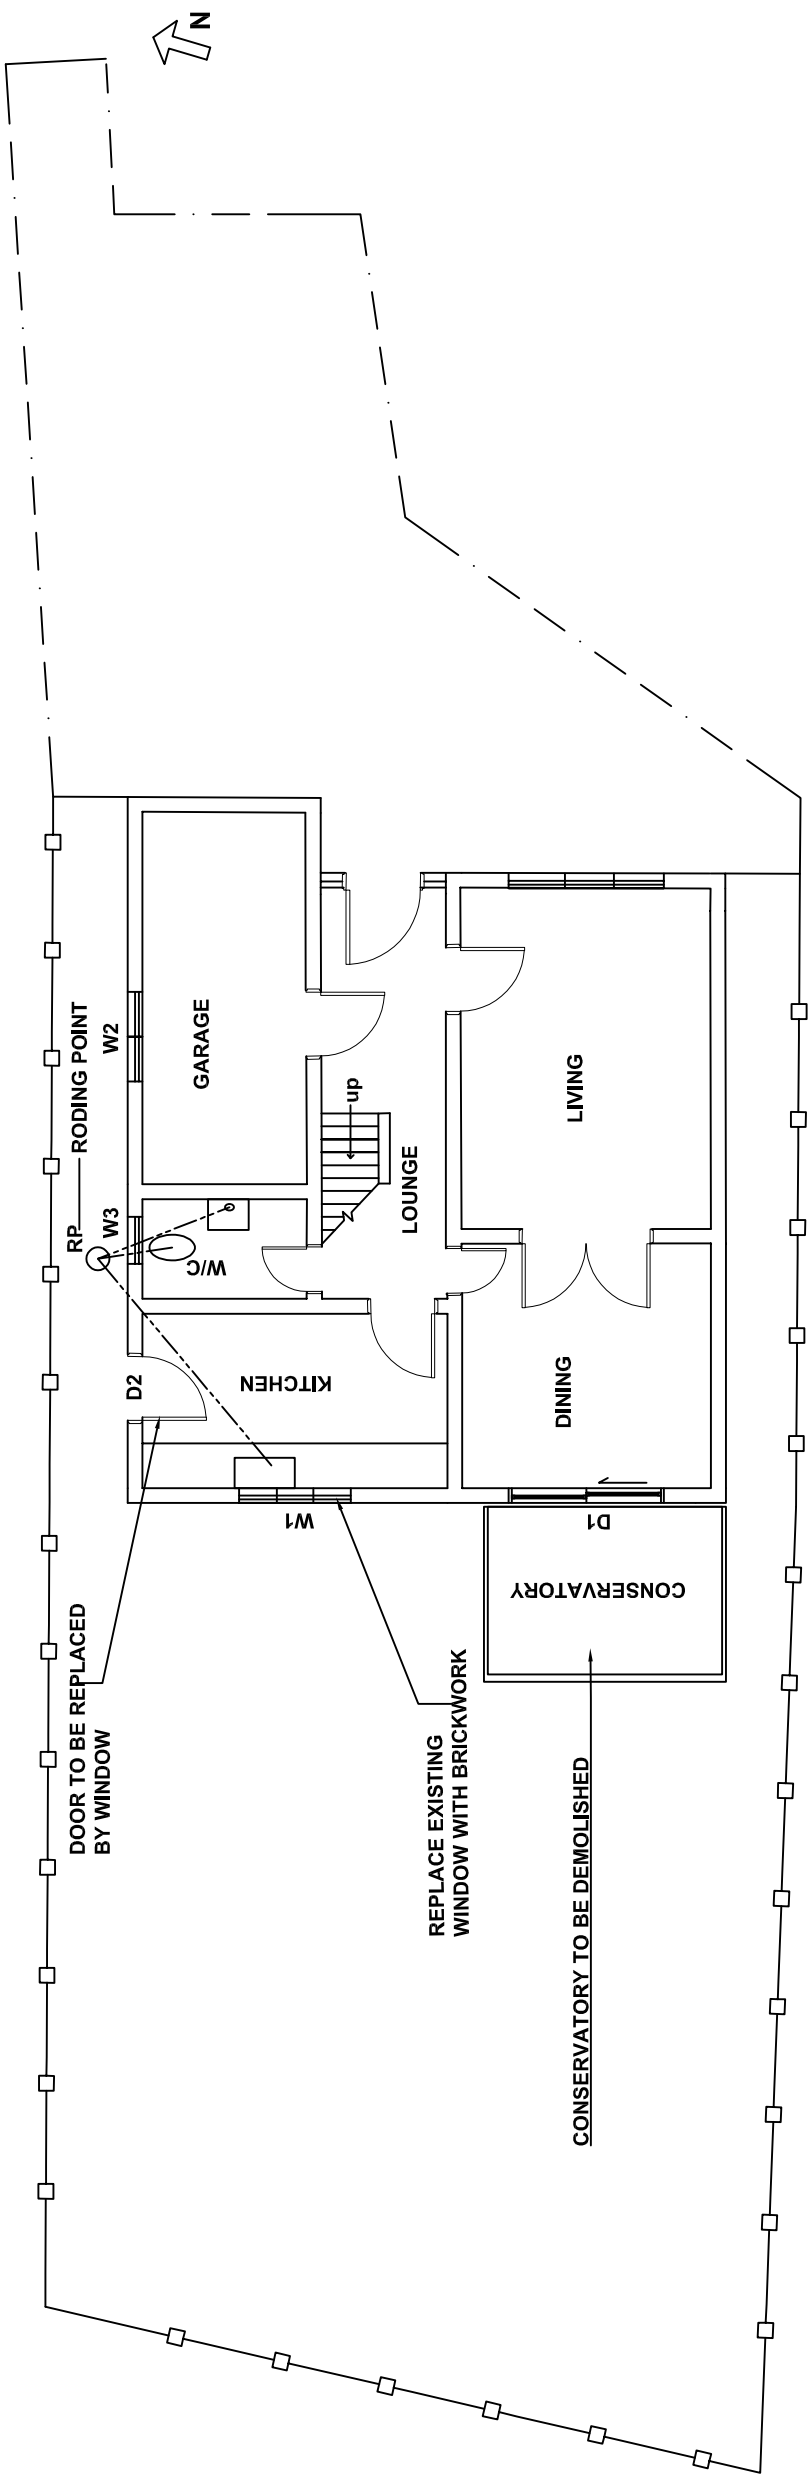

1 GF PLAN EXISTING
SCALE 1:100

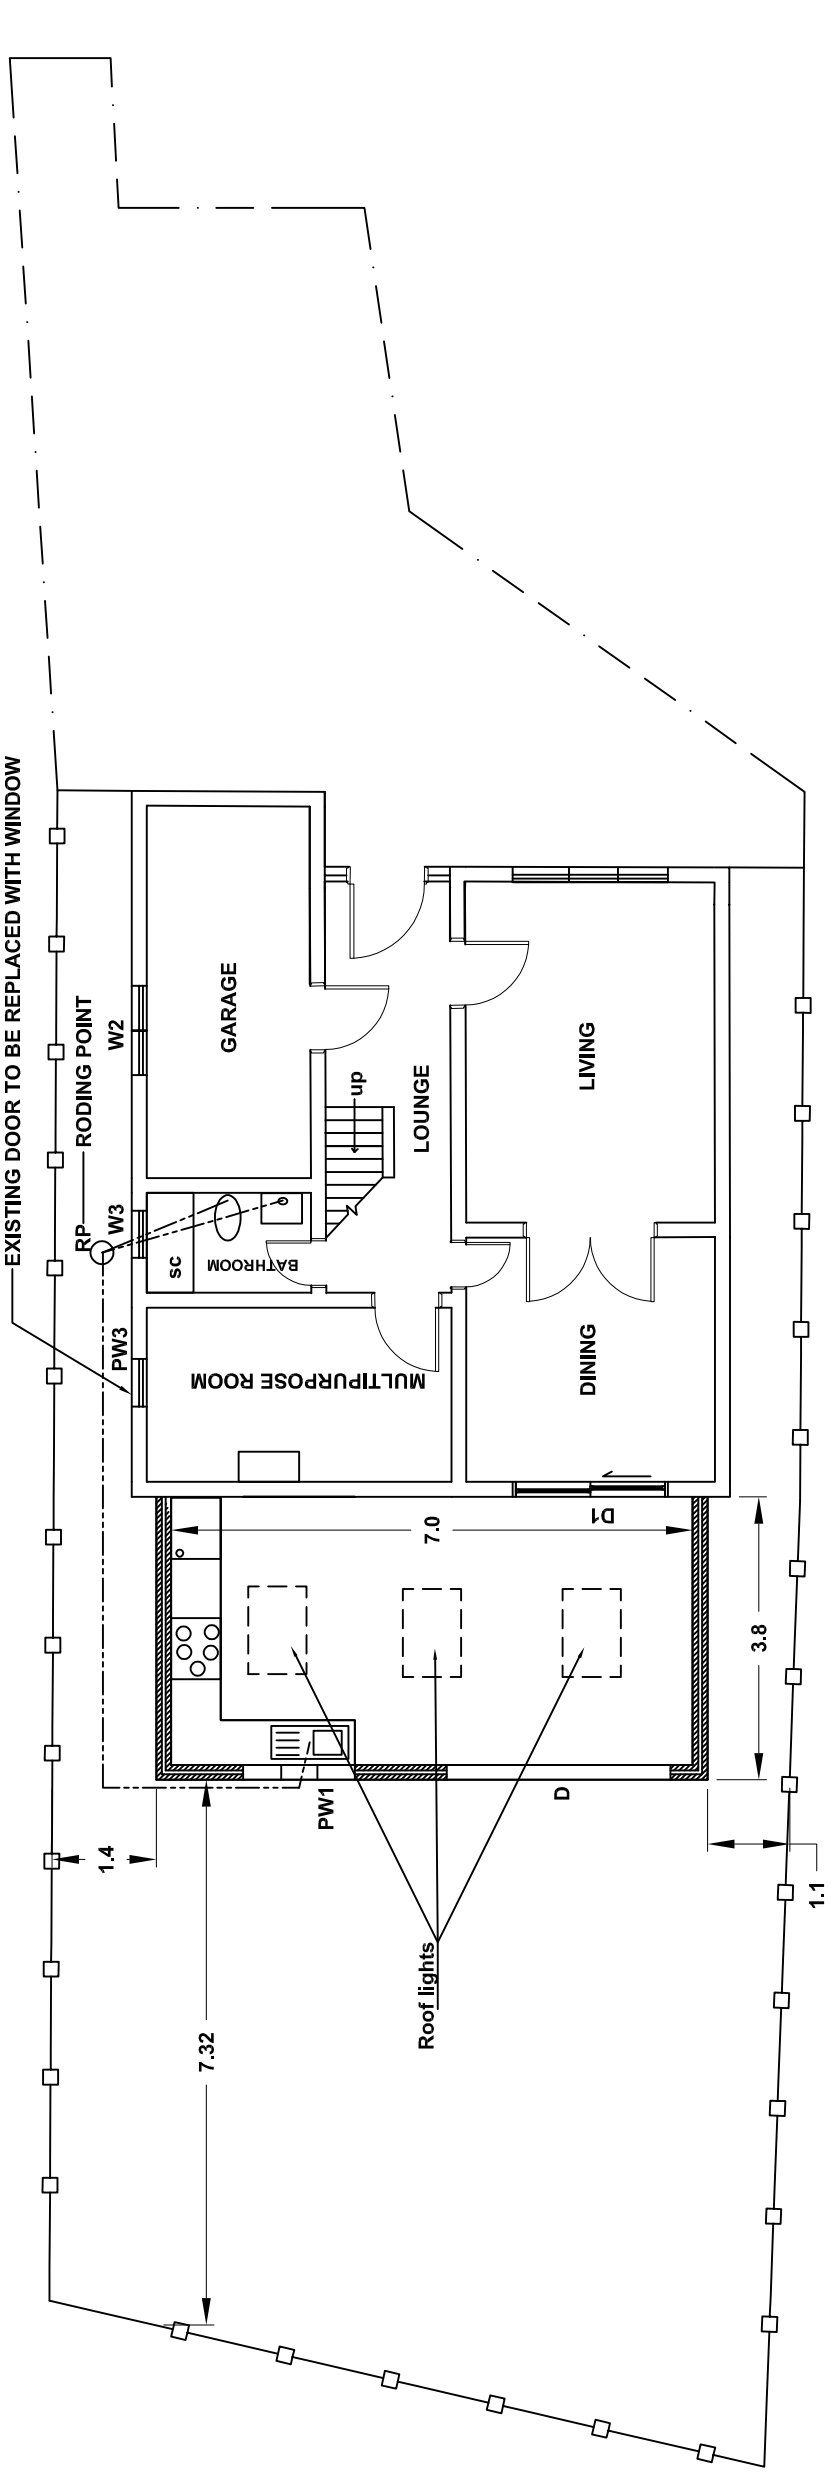

2 GF PLAN PROPOSED
SCALE 1:100



General Notes

LEGEND

RP	Rodding point
—	Fence line
---	Boundary
D	Bi-fold Door, 3000 x 2400
W1	Window, 1500 x 1050
PW1	Proposed Window, 1500 x 1050
W2	Window, 1200 x 1050
PW2	Proposed Window, 1200 x 1050
W3	UPVC Window, 640 x 1050
PW3	Proposed UPVC Window with obscure glass, 640 x 1050 (New window to match existing color)
sc	Shower Cubicle

1	001	25/05
No.	Revision/Issue	Date

First Name and Address

Project Name and Address

5 ALLMARA DRIVE
P07 5TT

Project Name and Address

REAR EXTENSION

5 ALLMARA DRIVE

Date

25/05/2018

Scale

1:100

Sheet

05/1