
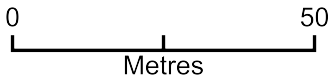


2 Esmond Close - 2093.18

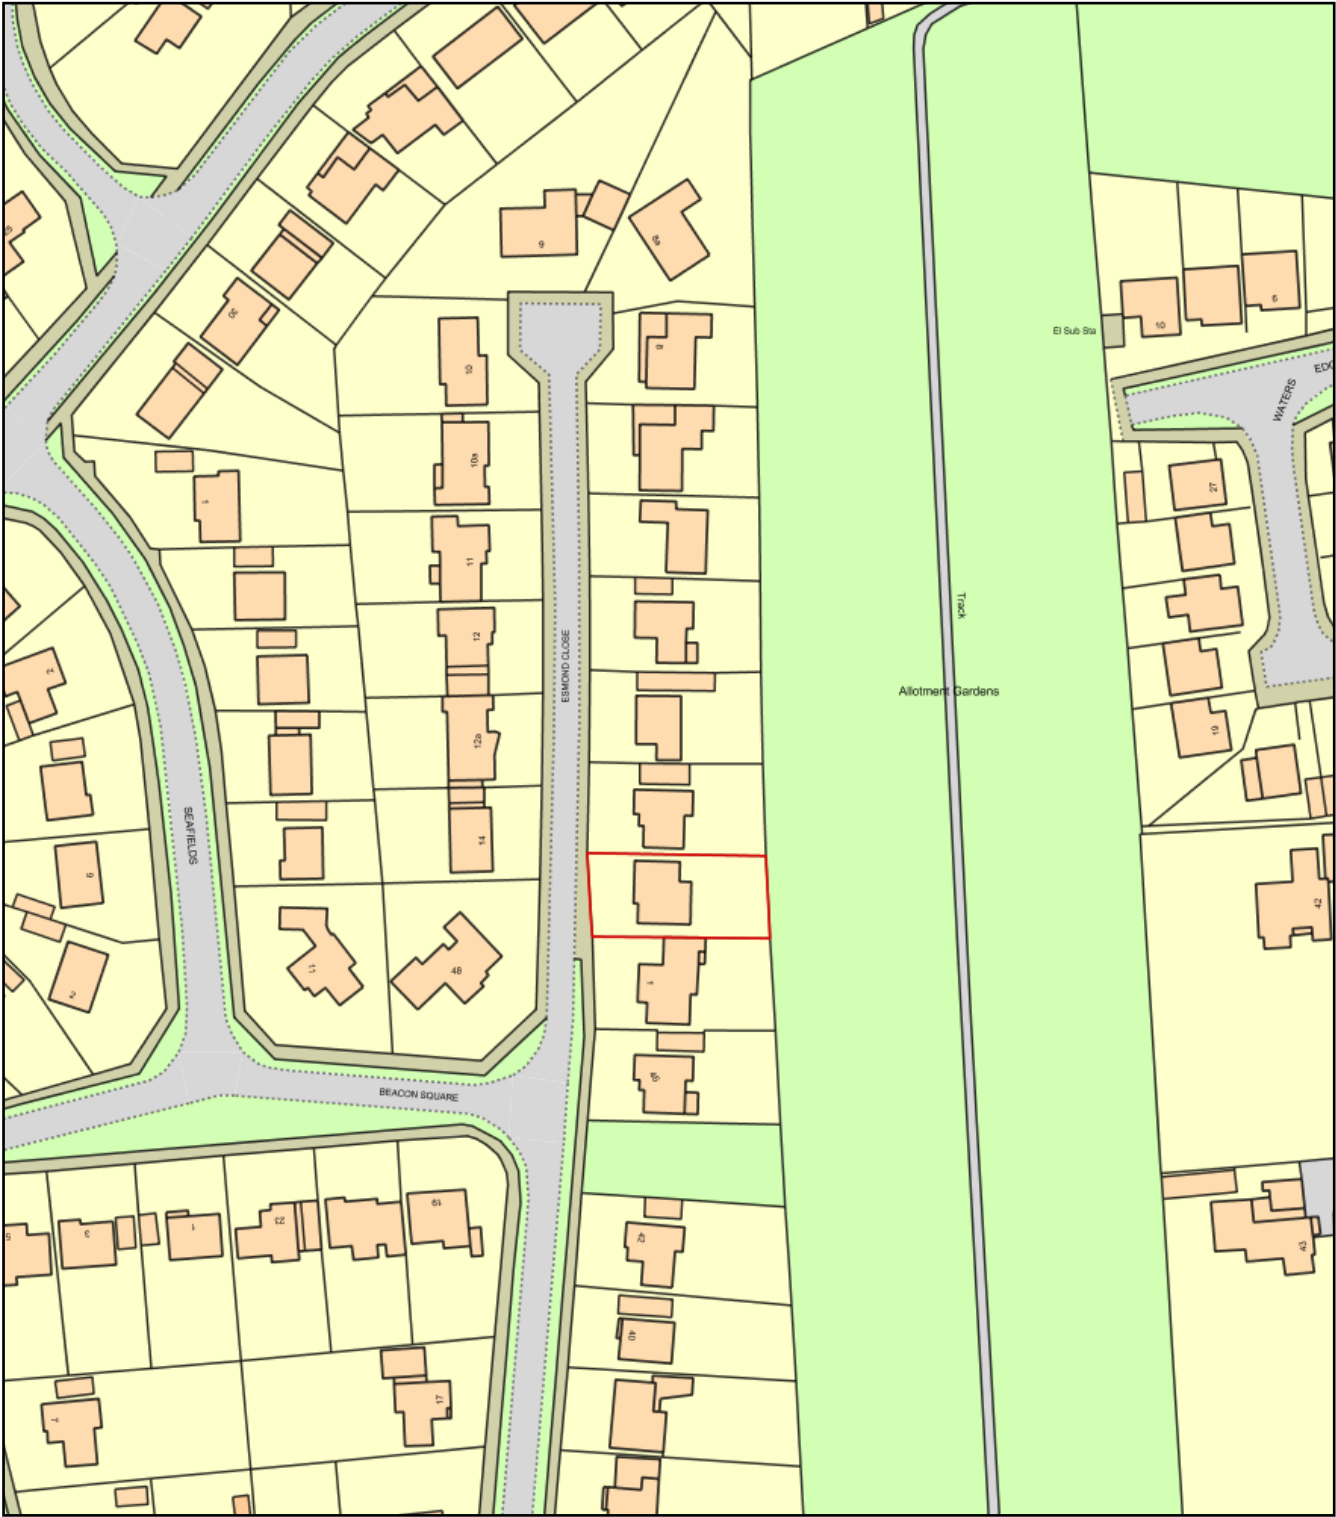

Plan Produced for: Mr Rick Dawson
Date Produced: 25 Jun 2018
Plan Reference Number: TQRQM18176135108374
Scale: 1:1250 @ A4