

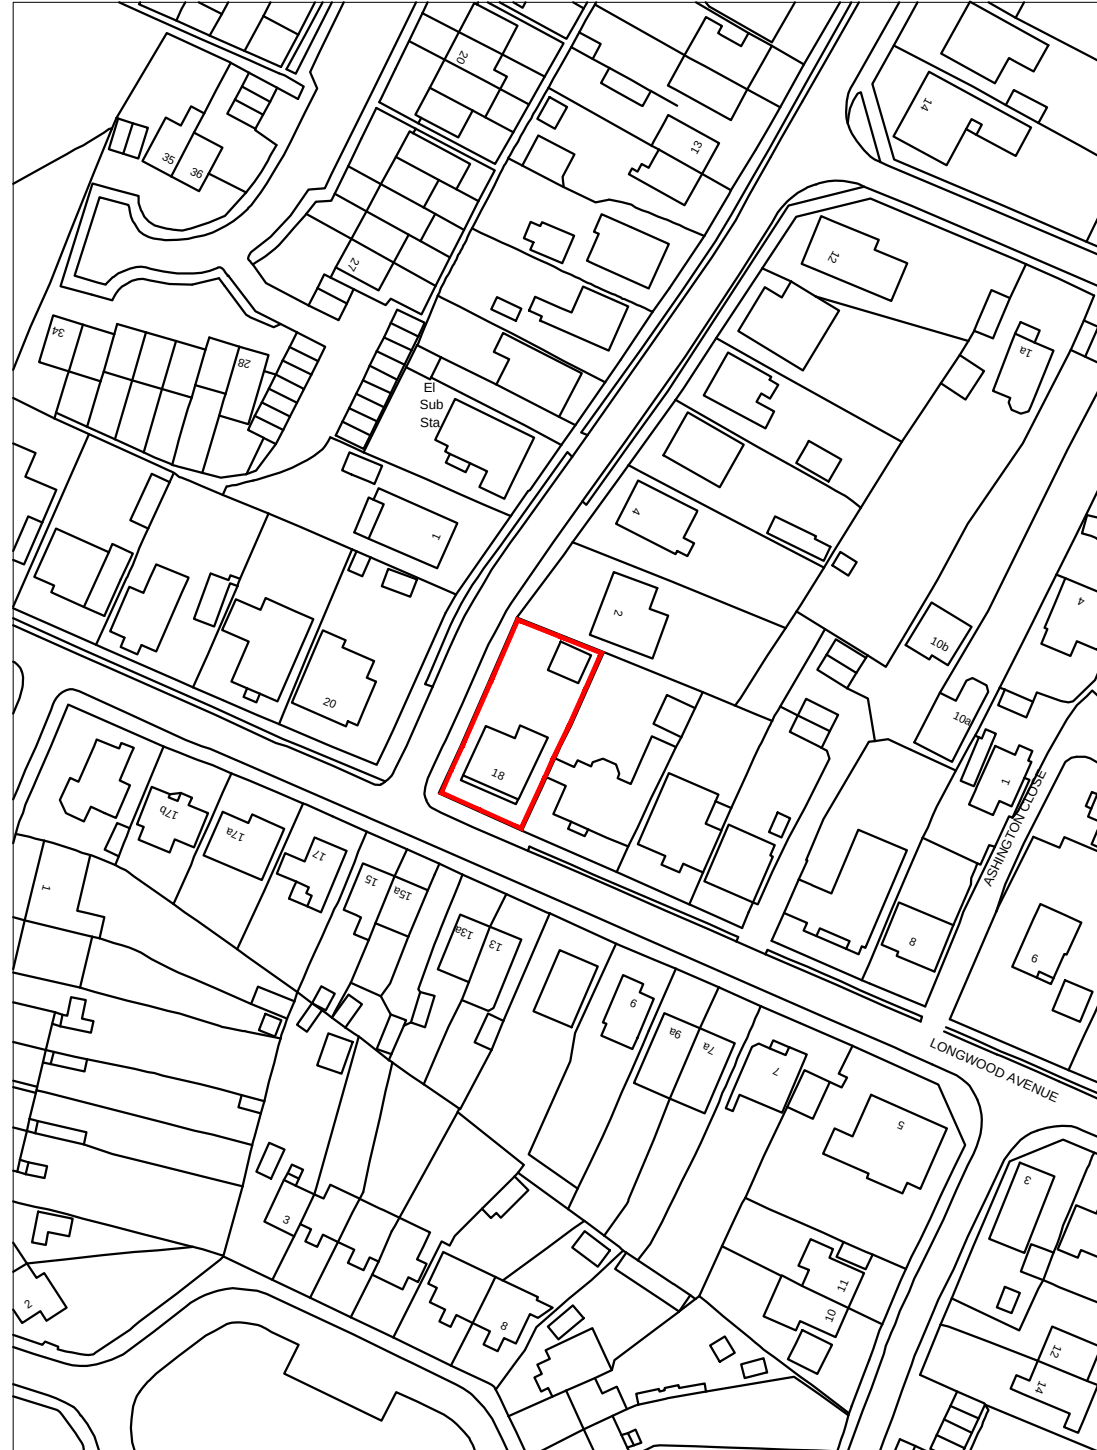


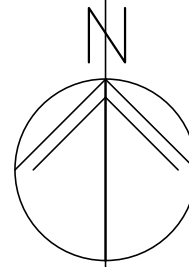

LOCATION PLAN 1:1250

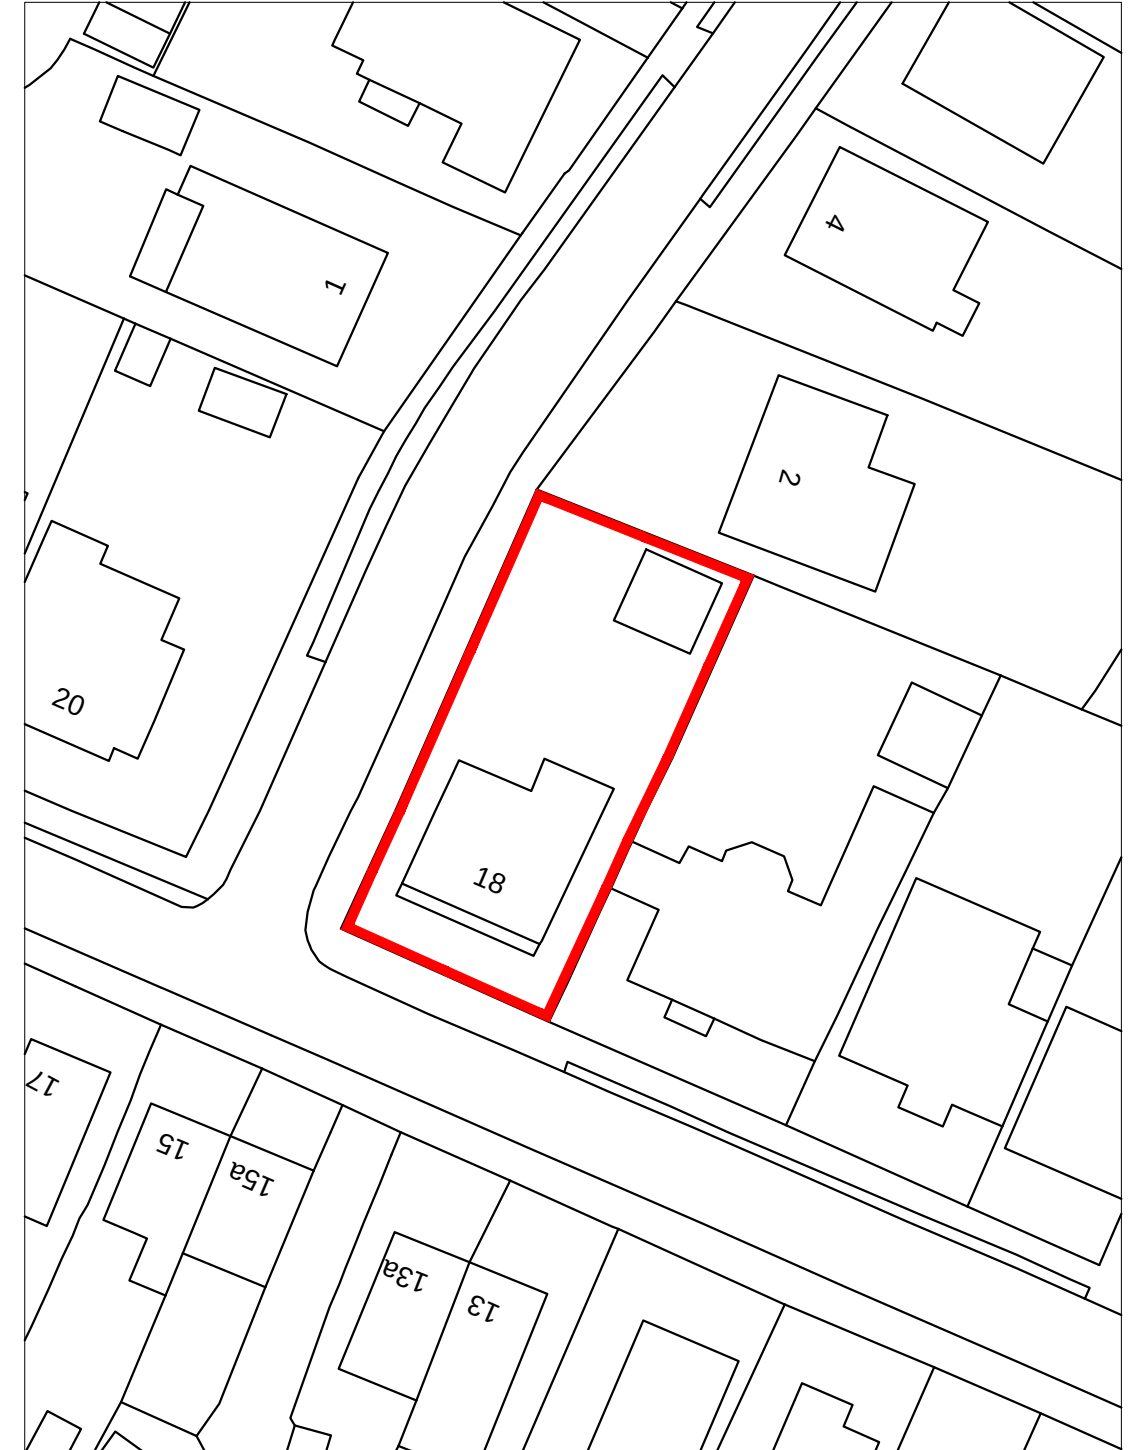

BLOCK PLAN 1:500


m 10 20 30 40

18 Longwood Ave.
Cowplain
PO8 8HX

SITE PLANS

Revisions

- A.
- B.
- C.
- D.

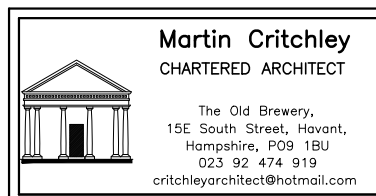

Scale A3 = AS SHOWN
Date 13/07/17
Drawn OS

17070-101⁰

© Crown Copyright
All rights reserved.
Reproduced by Permission.
Licence No. 100046837