






FRONT ELEVATION

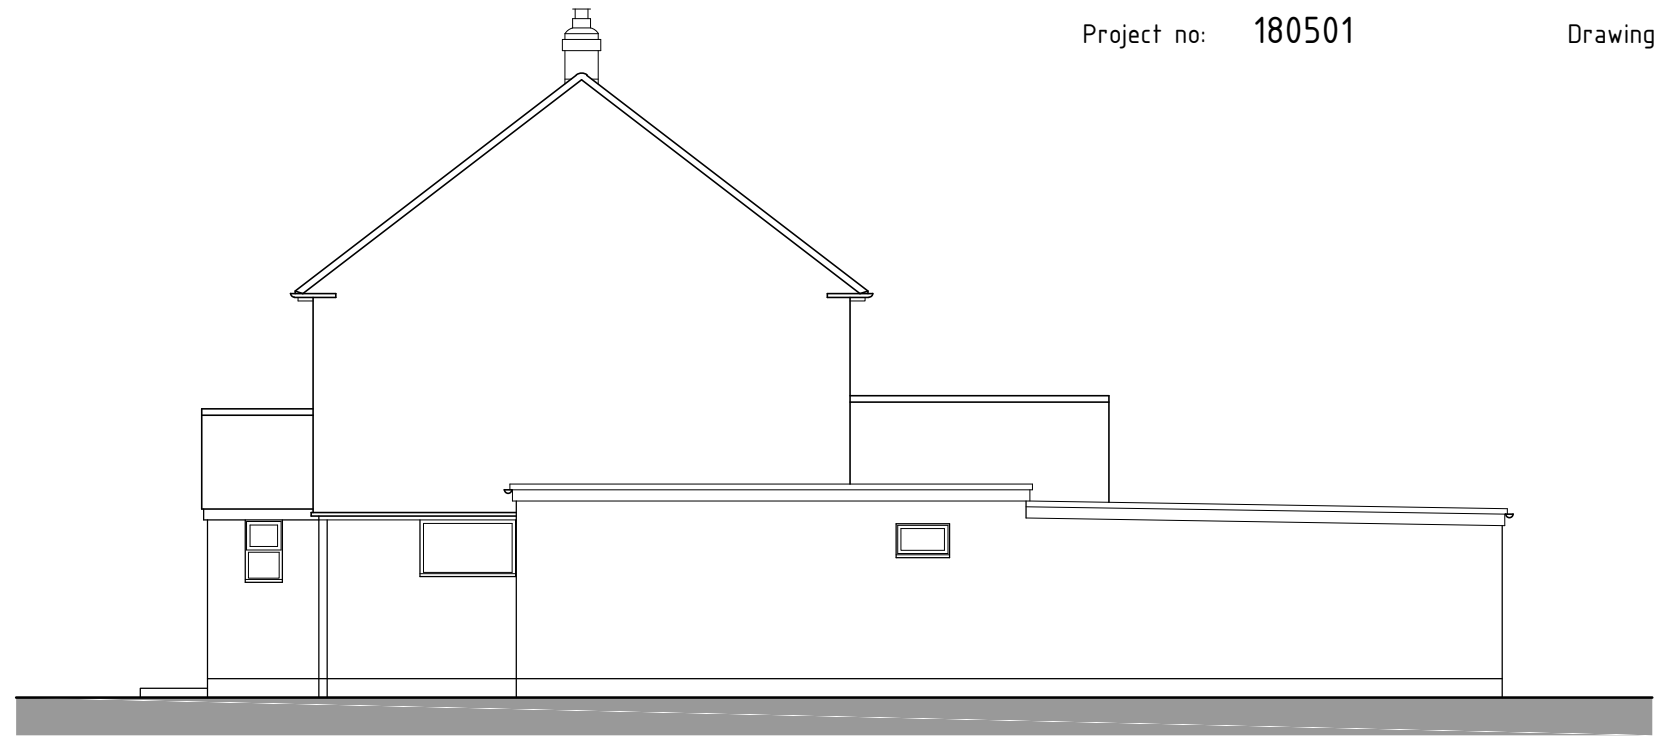

SIDE / BOUNDARY ELEVATION

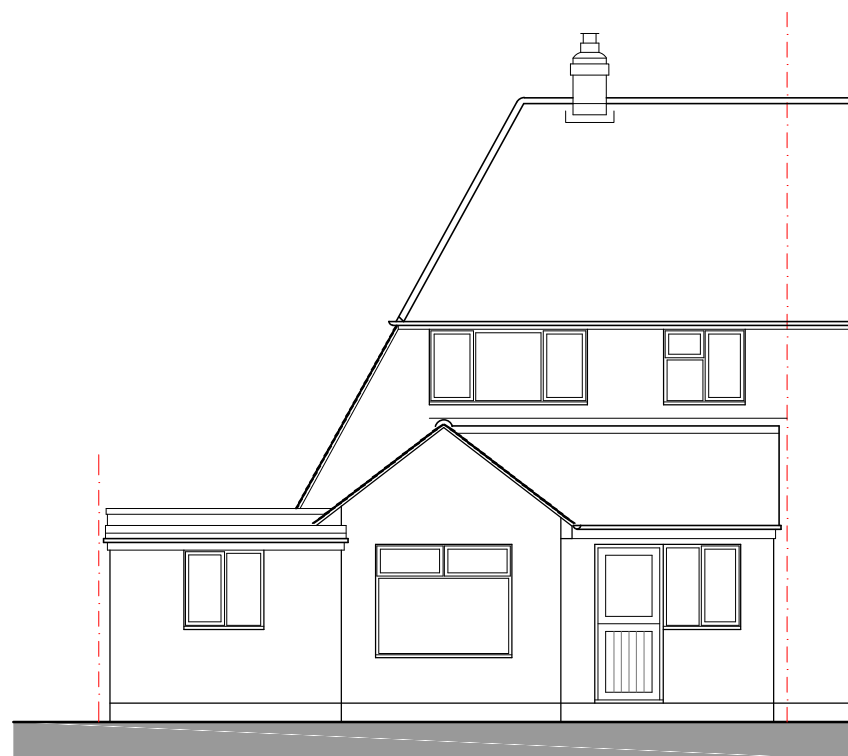


REAR ELEVATION

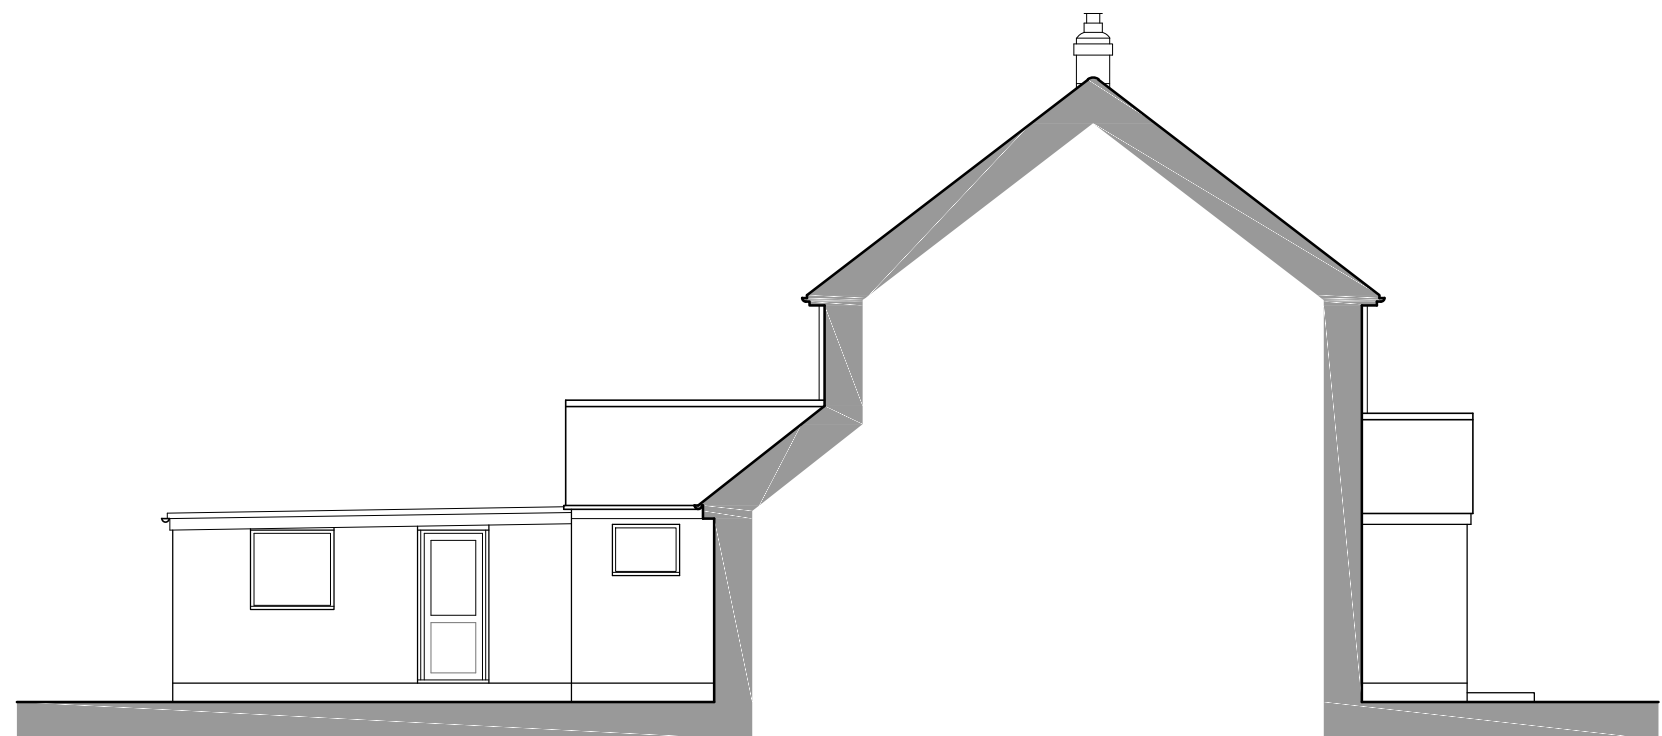

SECTION / GARDEN ELEVATION

EXISTING

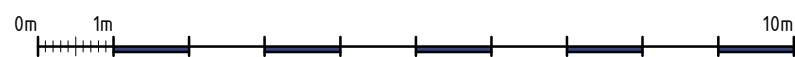

PROPOSED GROUND & FIRST FLOOR EXTENSIONS WITH ALTERATIONS TO:
42 PARK LANE, COWPLAIN, WATERLOOVILLE P08 8AG