
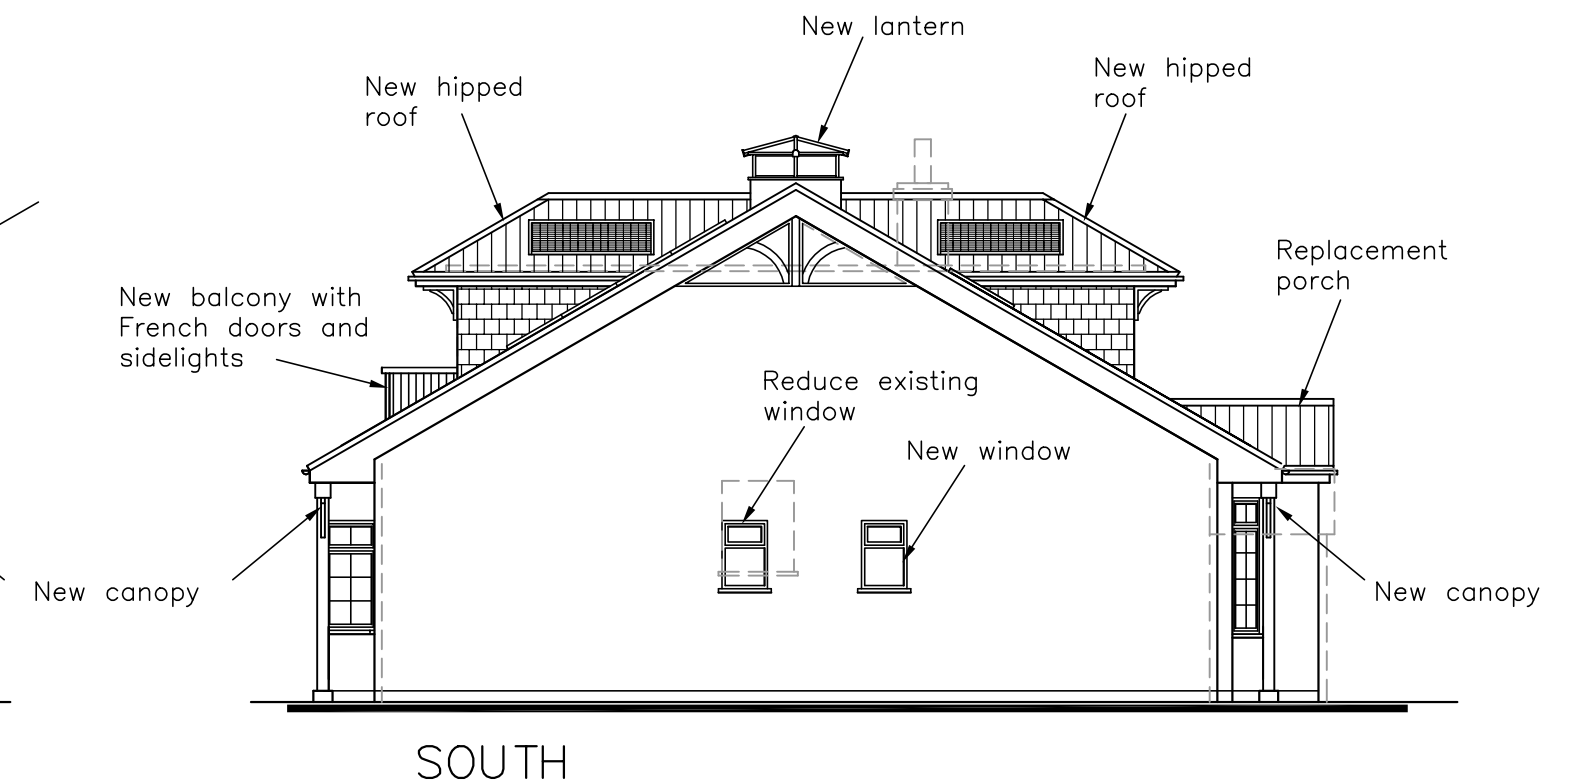
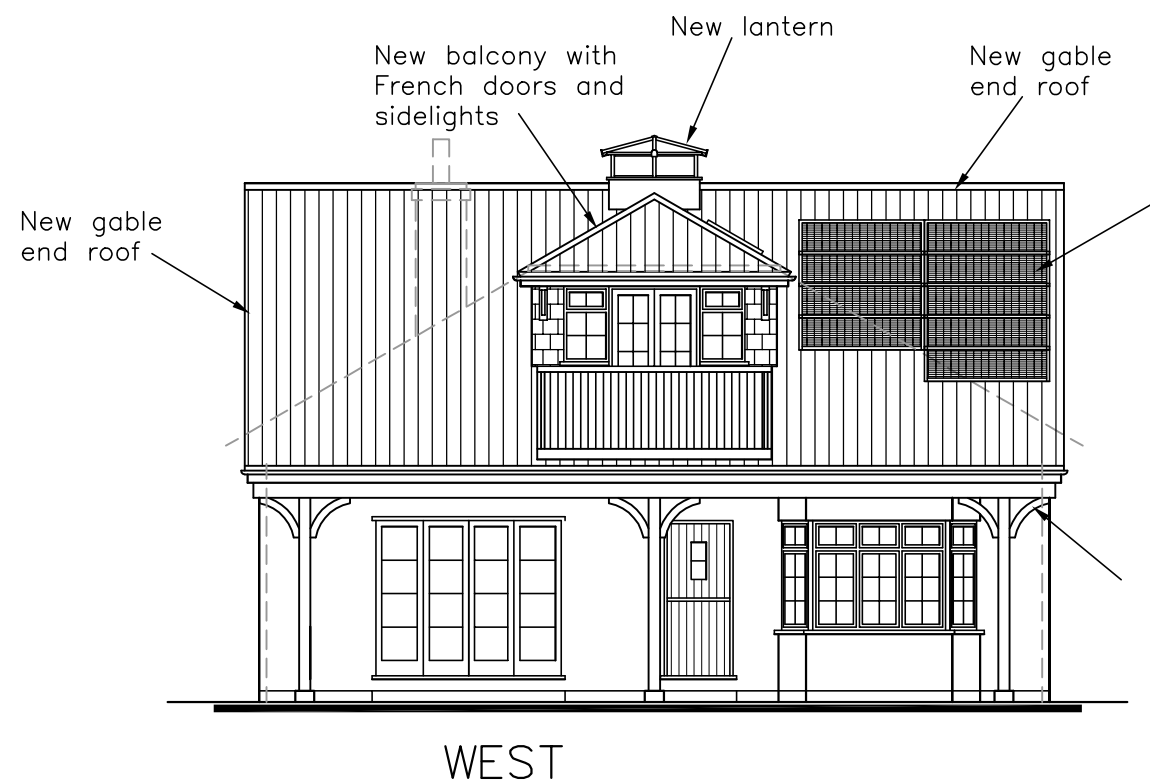
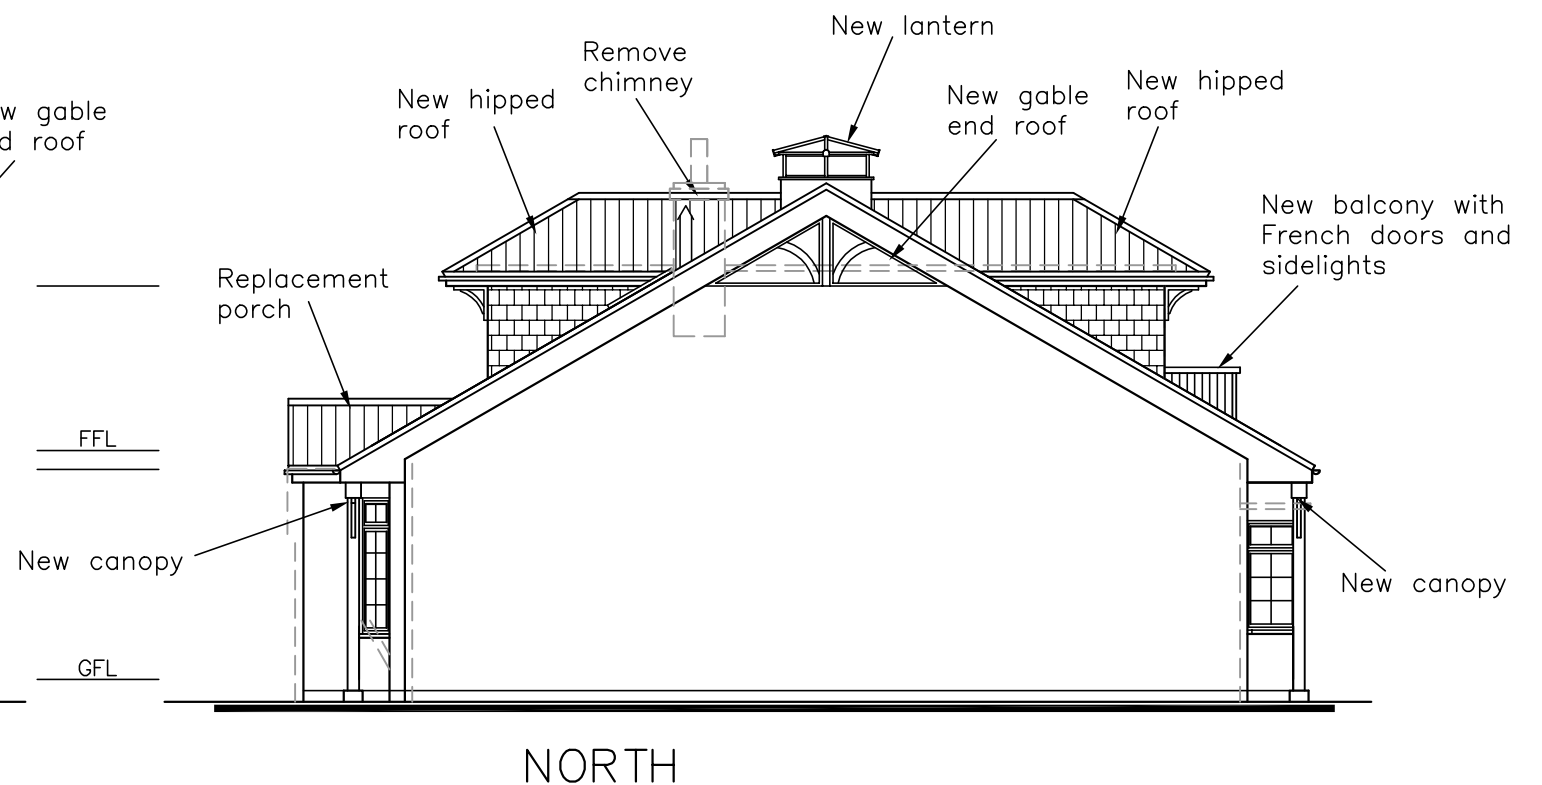


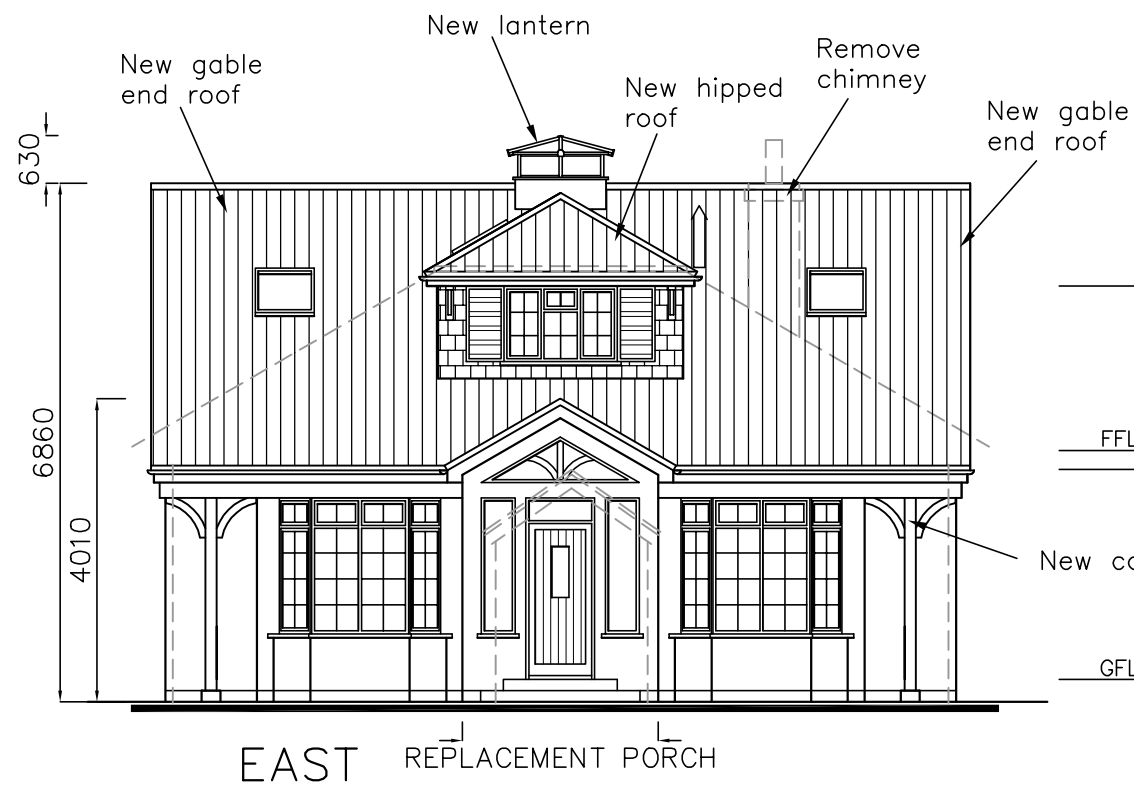

46 Kings Road,
Emsworth,
PO10 7HN

PROPOSED ELEVATIONS

Revisions

- A Notation added. 06/02/18
- B.
- C.
- D.



Scale A3 = 1:100
Drawn JHL
Date 10/01/18

17115-502^A