


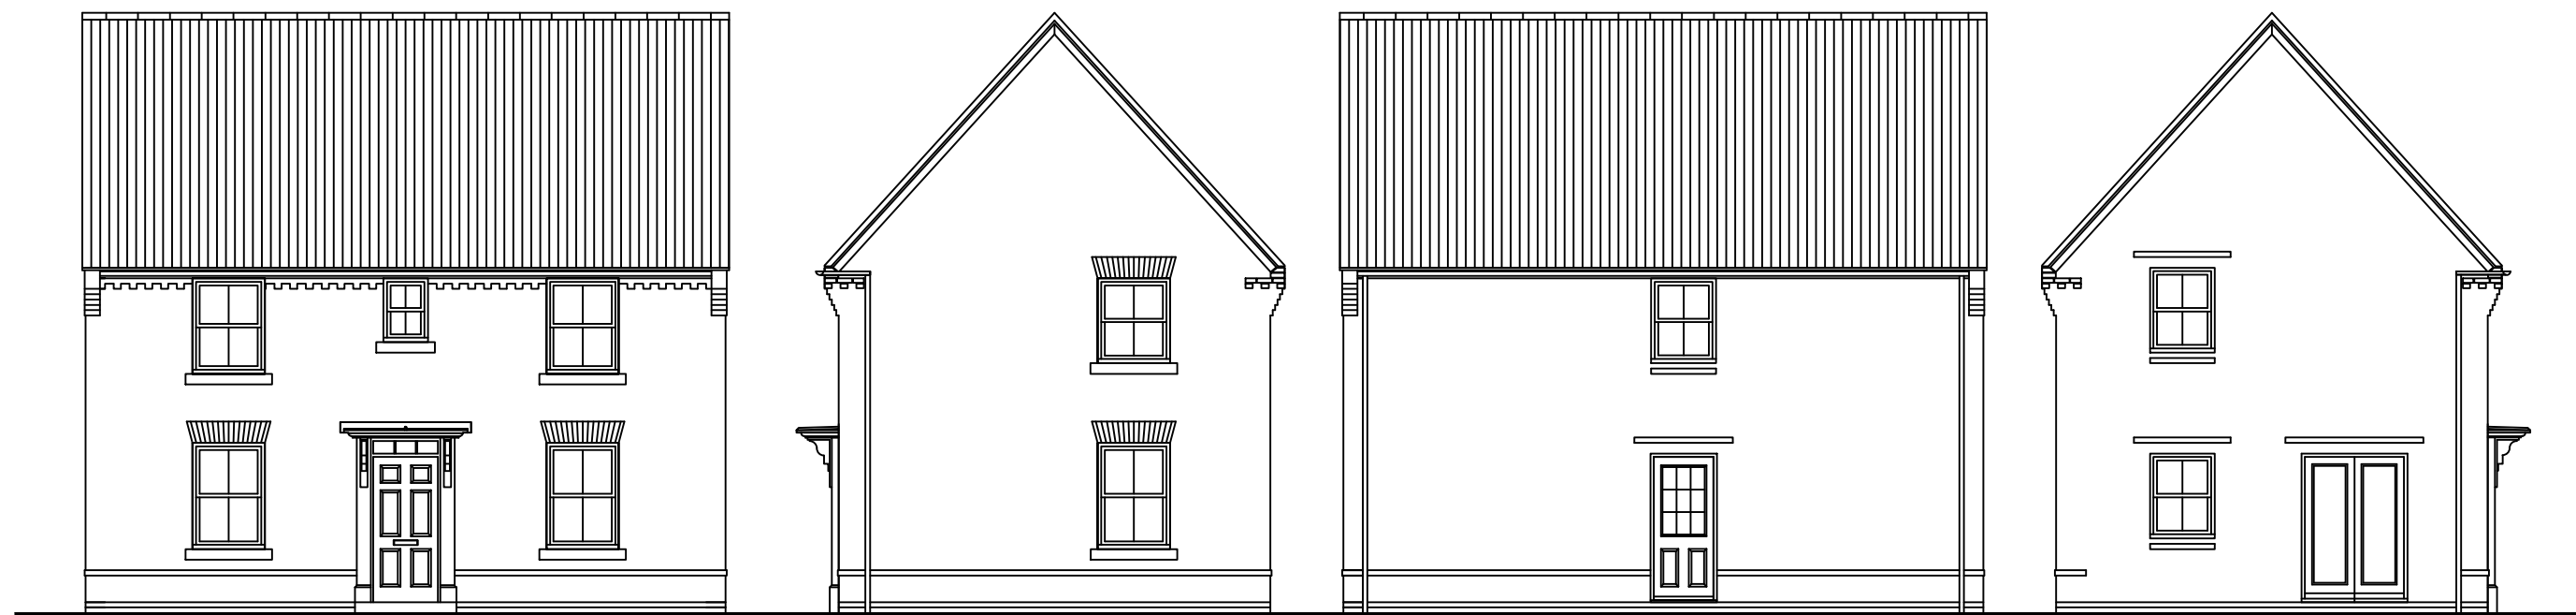


FRONT ELEVATION


SIDE ELEVATION 1

REAR ELEVATION

SIDE ELEVATION 2

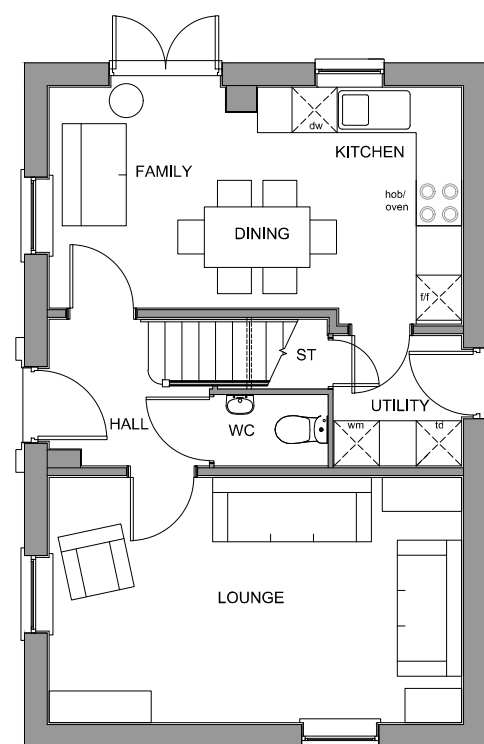

GROUND FLOOR PLAN

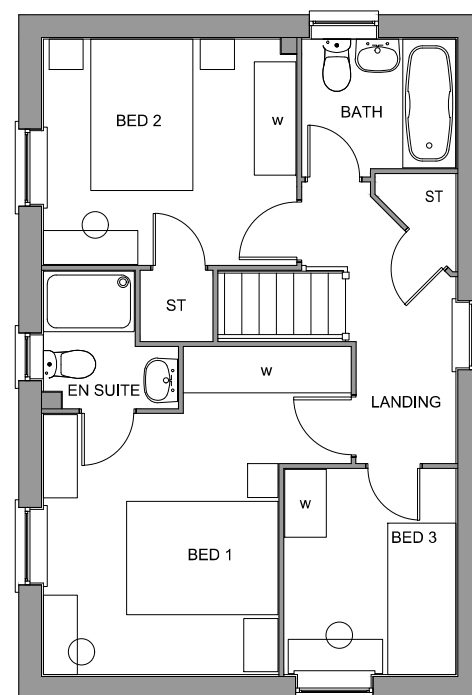

FIRST FLOOR PLAN

PLOT NUMBERS:

AS: 266

OPP: 229

NOTE: ALL FLUES, METERS & EXTRACT POSITIONS TO BE CONFIRMED.


SOLAR PANELS TYPE, SIZE & ORIENTATION TO BE AGREED. PLOT SPECIFIC

HADLEY (P341-D7)

BEDROOM ALLOCATION 3B/5P
2 STOREY

FLOOR AREA: 1001sqft/93.0m² (GIFA)

M 1:100

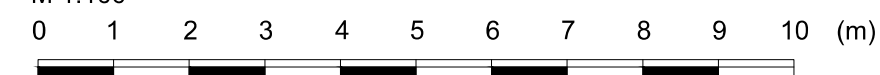

HADLEY (P341--D7) - PLANS & ELEVATIONS 1:100 @ A3

