Front Elevation
(Tiled)

Side Elevation A

Rear Elevation

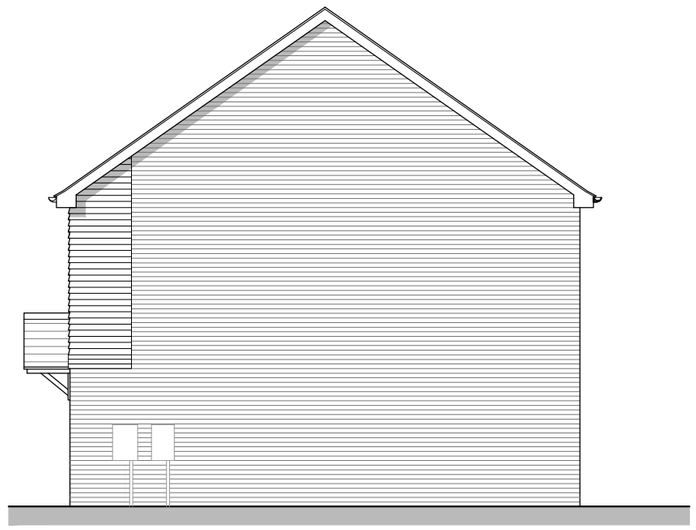

Side Elevation B

0 2.5m 5m

Plots
AS: 131/2

Floor Area :

| | | | | |
|---|---|---|---|---|
| GF: | 37.26 | sqm | 401.06 | sq ft |
| FF: | 37.26 | sqm | 401.06 | sq ft |
| TOTAL: | 74.52 | sqm | 802.13 | sq ft |

| REV. | DATE | REVISIONS: | By |
|---|---|---|---|
| x | xx/xx/xx | xxxxx | XX |

Planning

CLIENT: Bellway Homes LTD (Wessex)

PROJECT: Bartons Road, Havant

SCALE: 1:100 (A3 ORIGINAL)

DRAWING: Cherry – 3 Bedroom House Semi–Detached Elevations

DRAWN: KLH

DATE: Jun 2018

17300

P134

—

Broadmede House
Farnham Business Park
Weydon Lane
Farnham
Surrey
GU9 8QT
Tel. 01252 267878
info@osparchitecture.com
www.osparchitecture.com
O'KEEFE SCANLON LIMITED

© COPYRIGHT EXISTS ON THE DESIGNS AND INFORMATION SHOWN ON THIS DRAWING

This drawing may be scaled or cross referenced to the scale bar for planning application purposes only.Do not scale for any other purpose,use figured dimensions only.Subject to site survey and all necessary consents.
All dimensions to be checked by user and any discrepancies,errors or omissions to be reported to the Architect before work commences.This drawing is to be read in conjunction with all other relevant materials.