




01 1.8 M HIGH CLOSEBOARD FENCE
TYPICAL SECTION 1:20

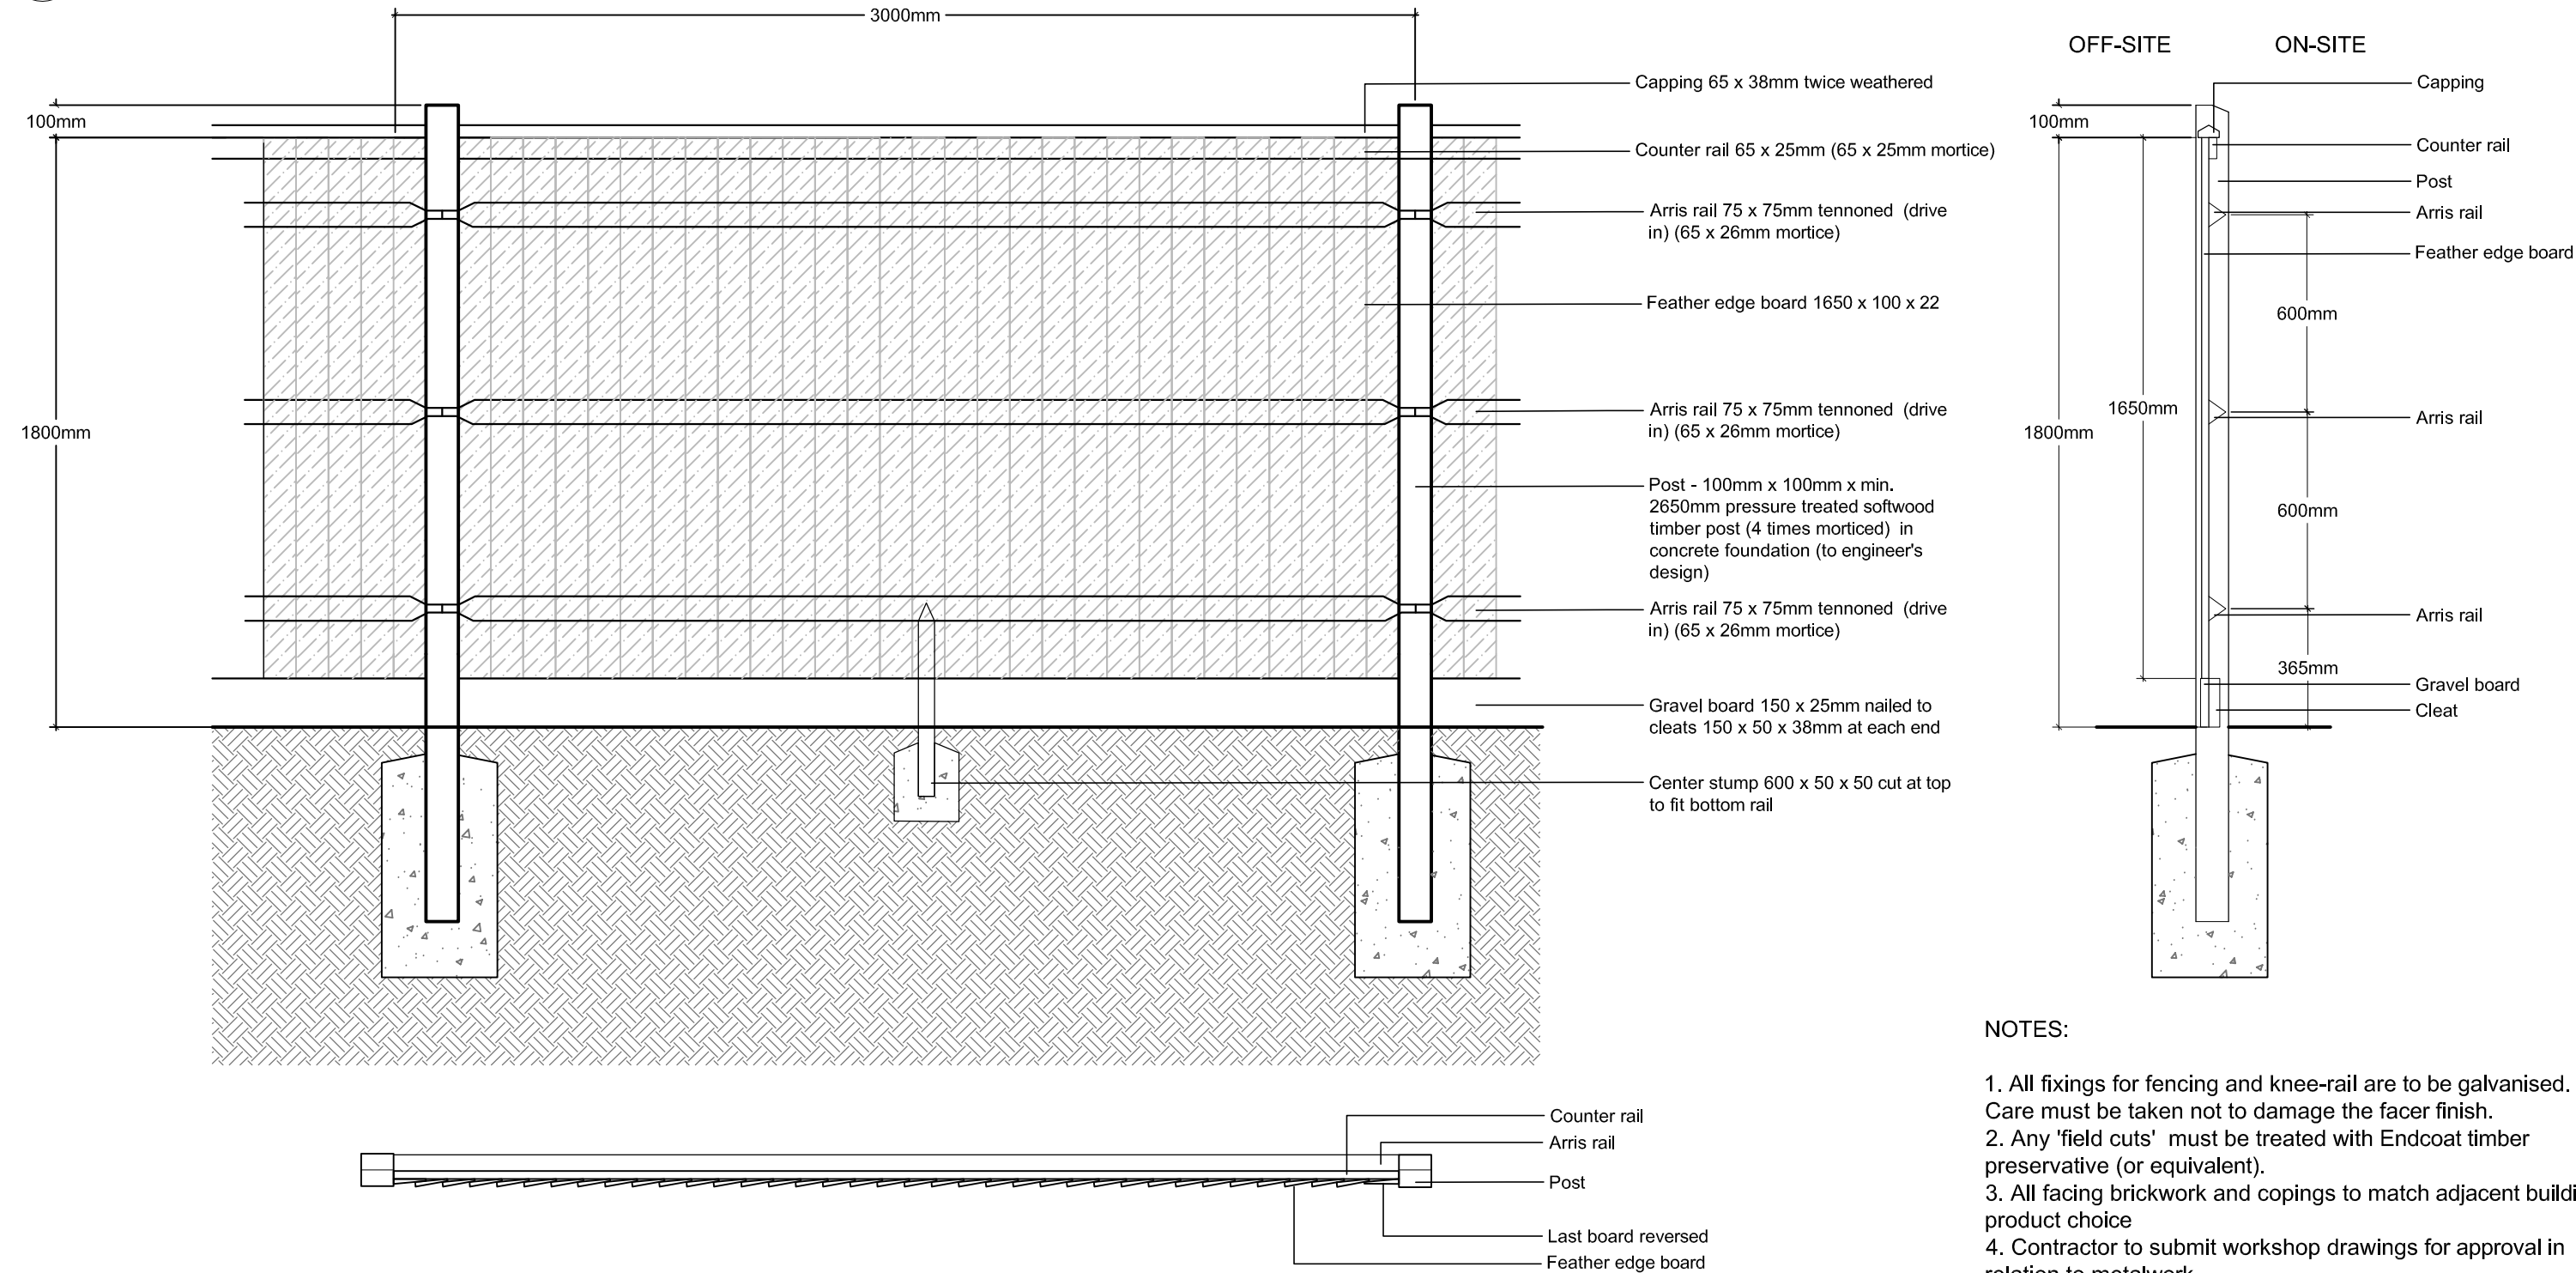


02 PRIVATE GARDEN PARTITION
TYPICAL SECTION 1:20

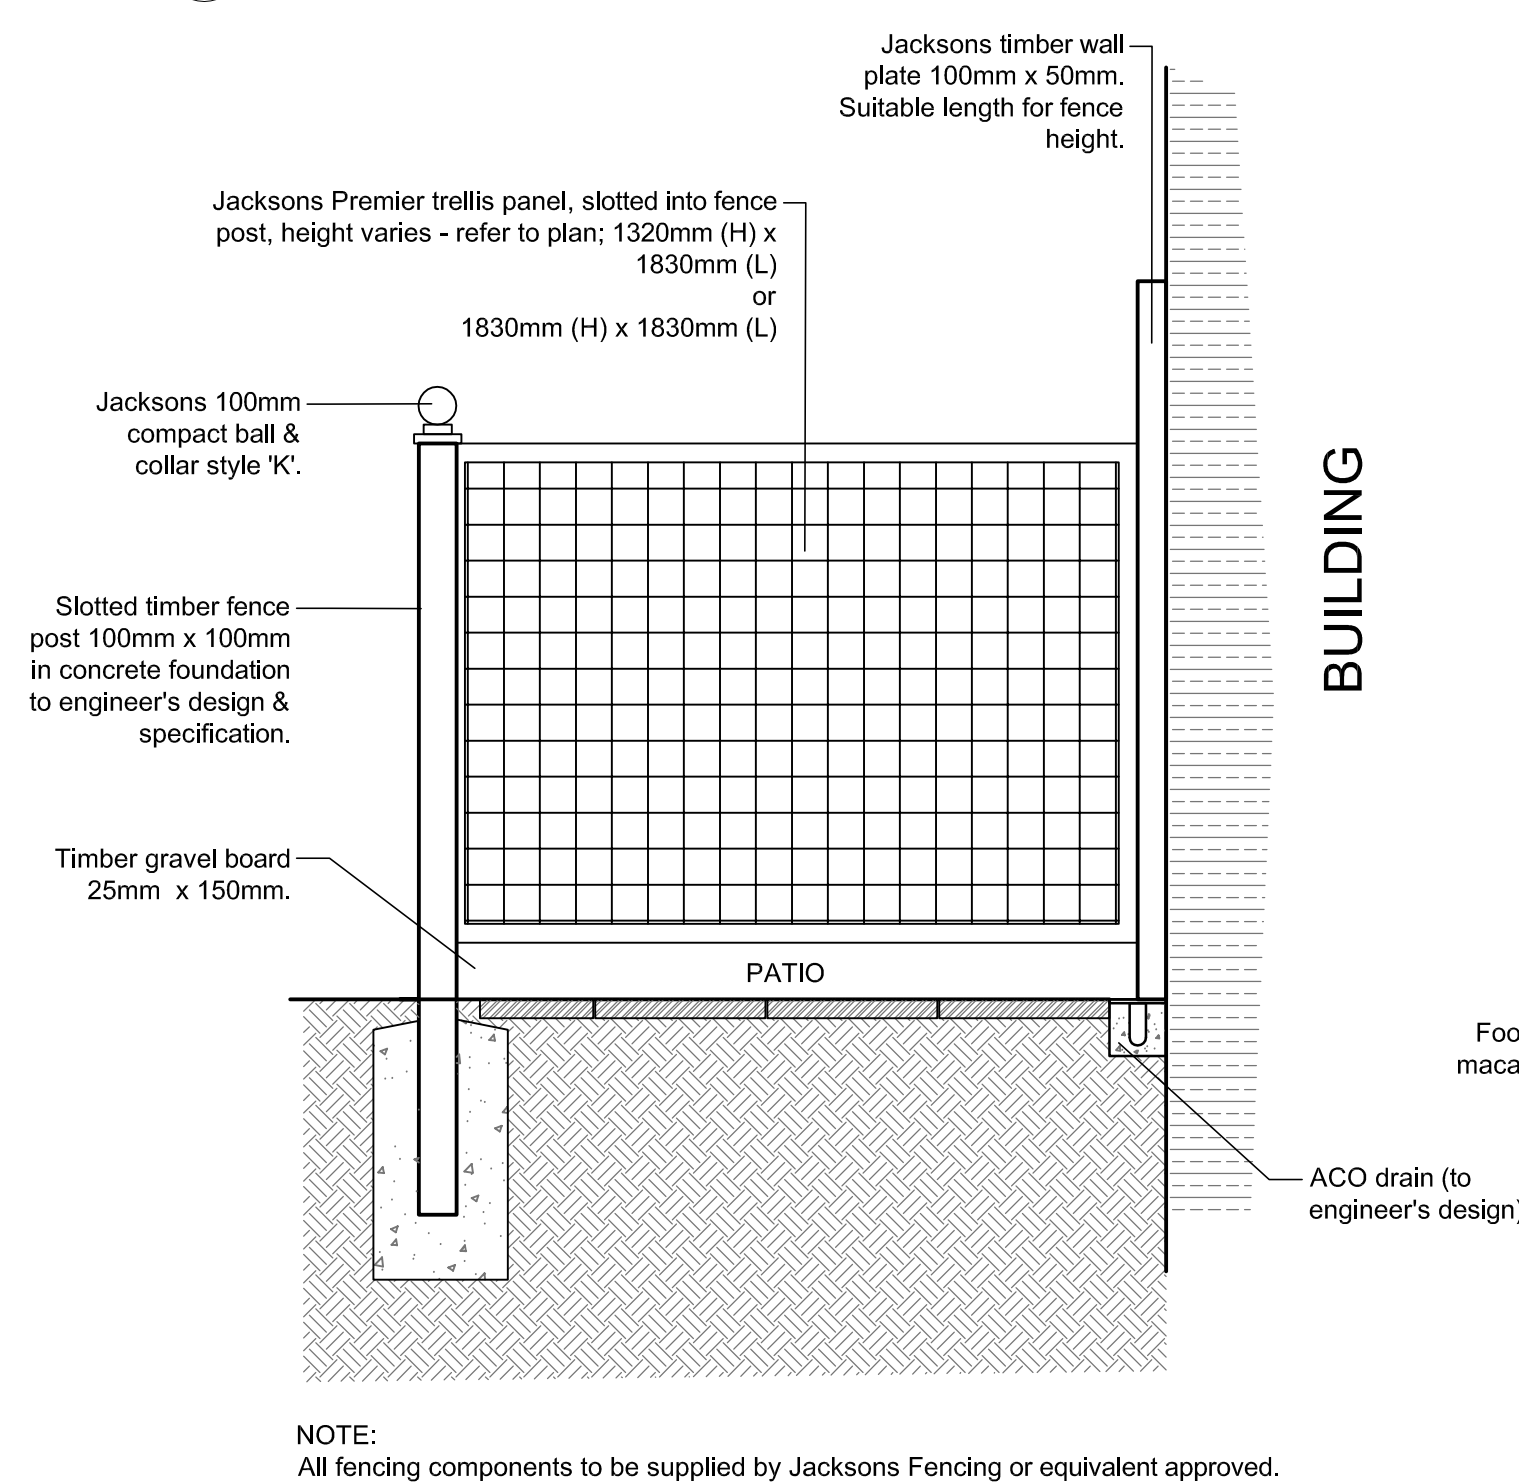


03 FREE STANDING WALL WITH RAILINGS
TYPICAL SECTION 1:20

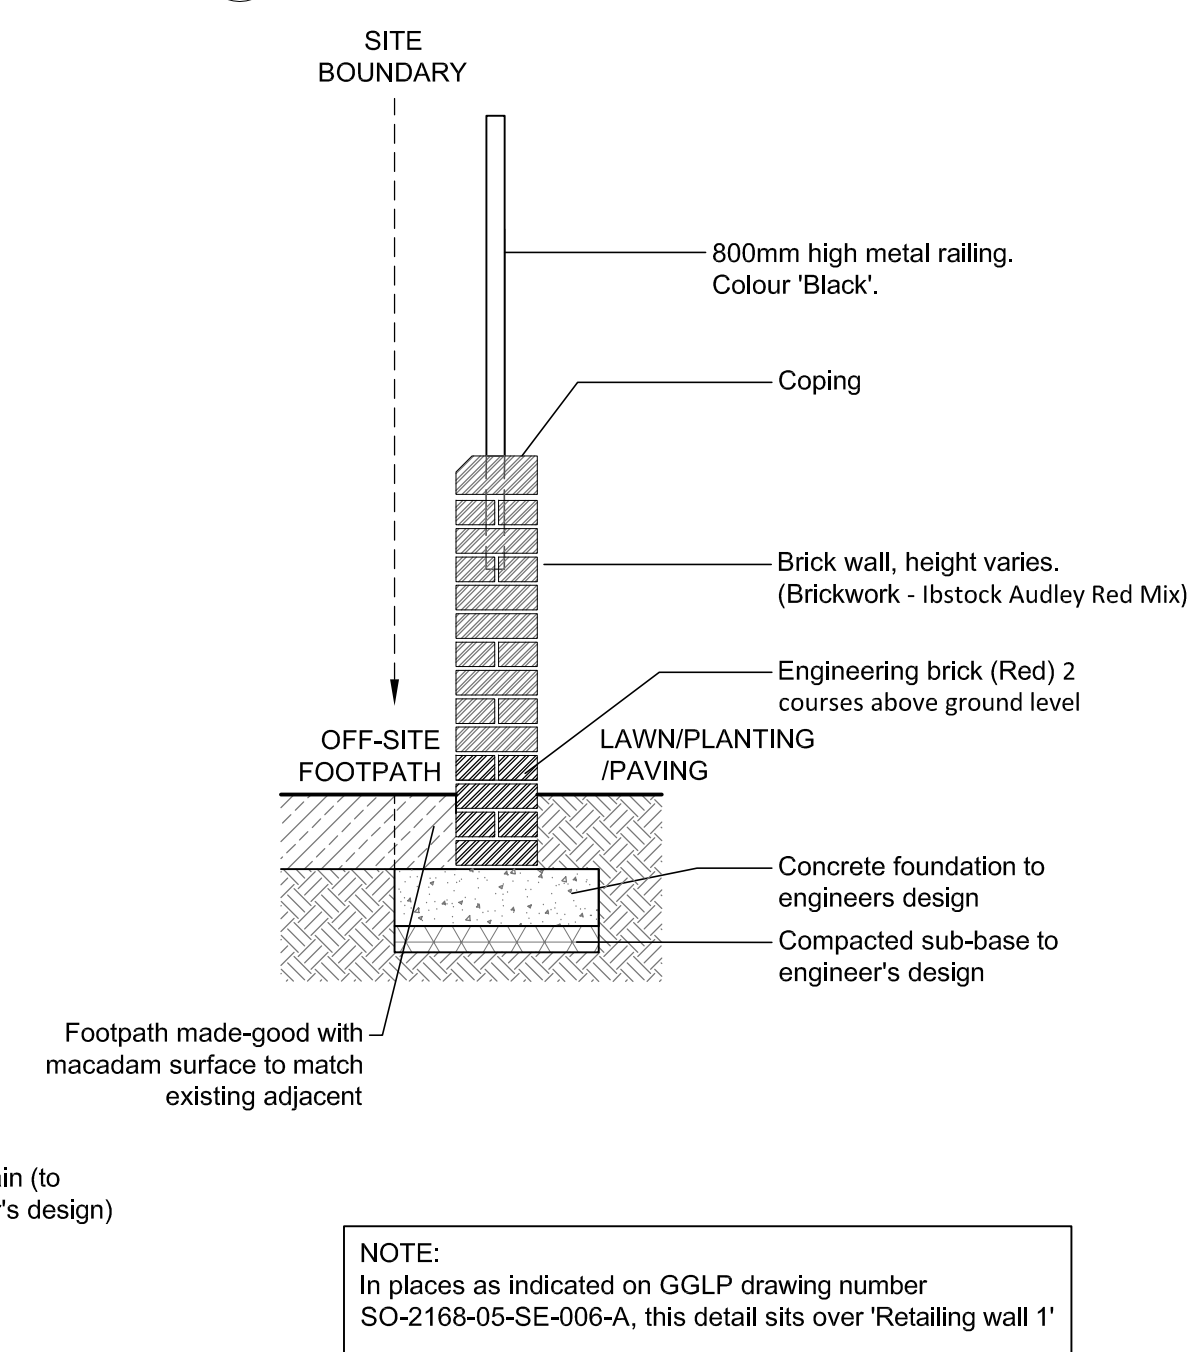


04 SHEET PILED WALL ADJACENT FOOTPATH
TYPICAL SECTION 1:20

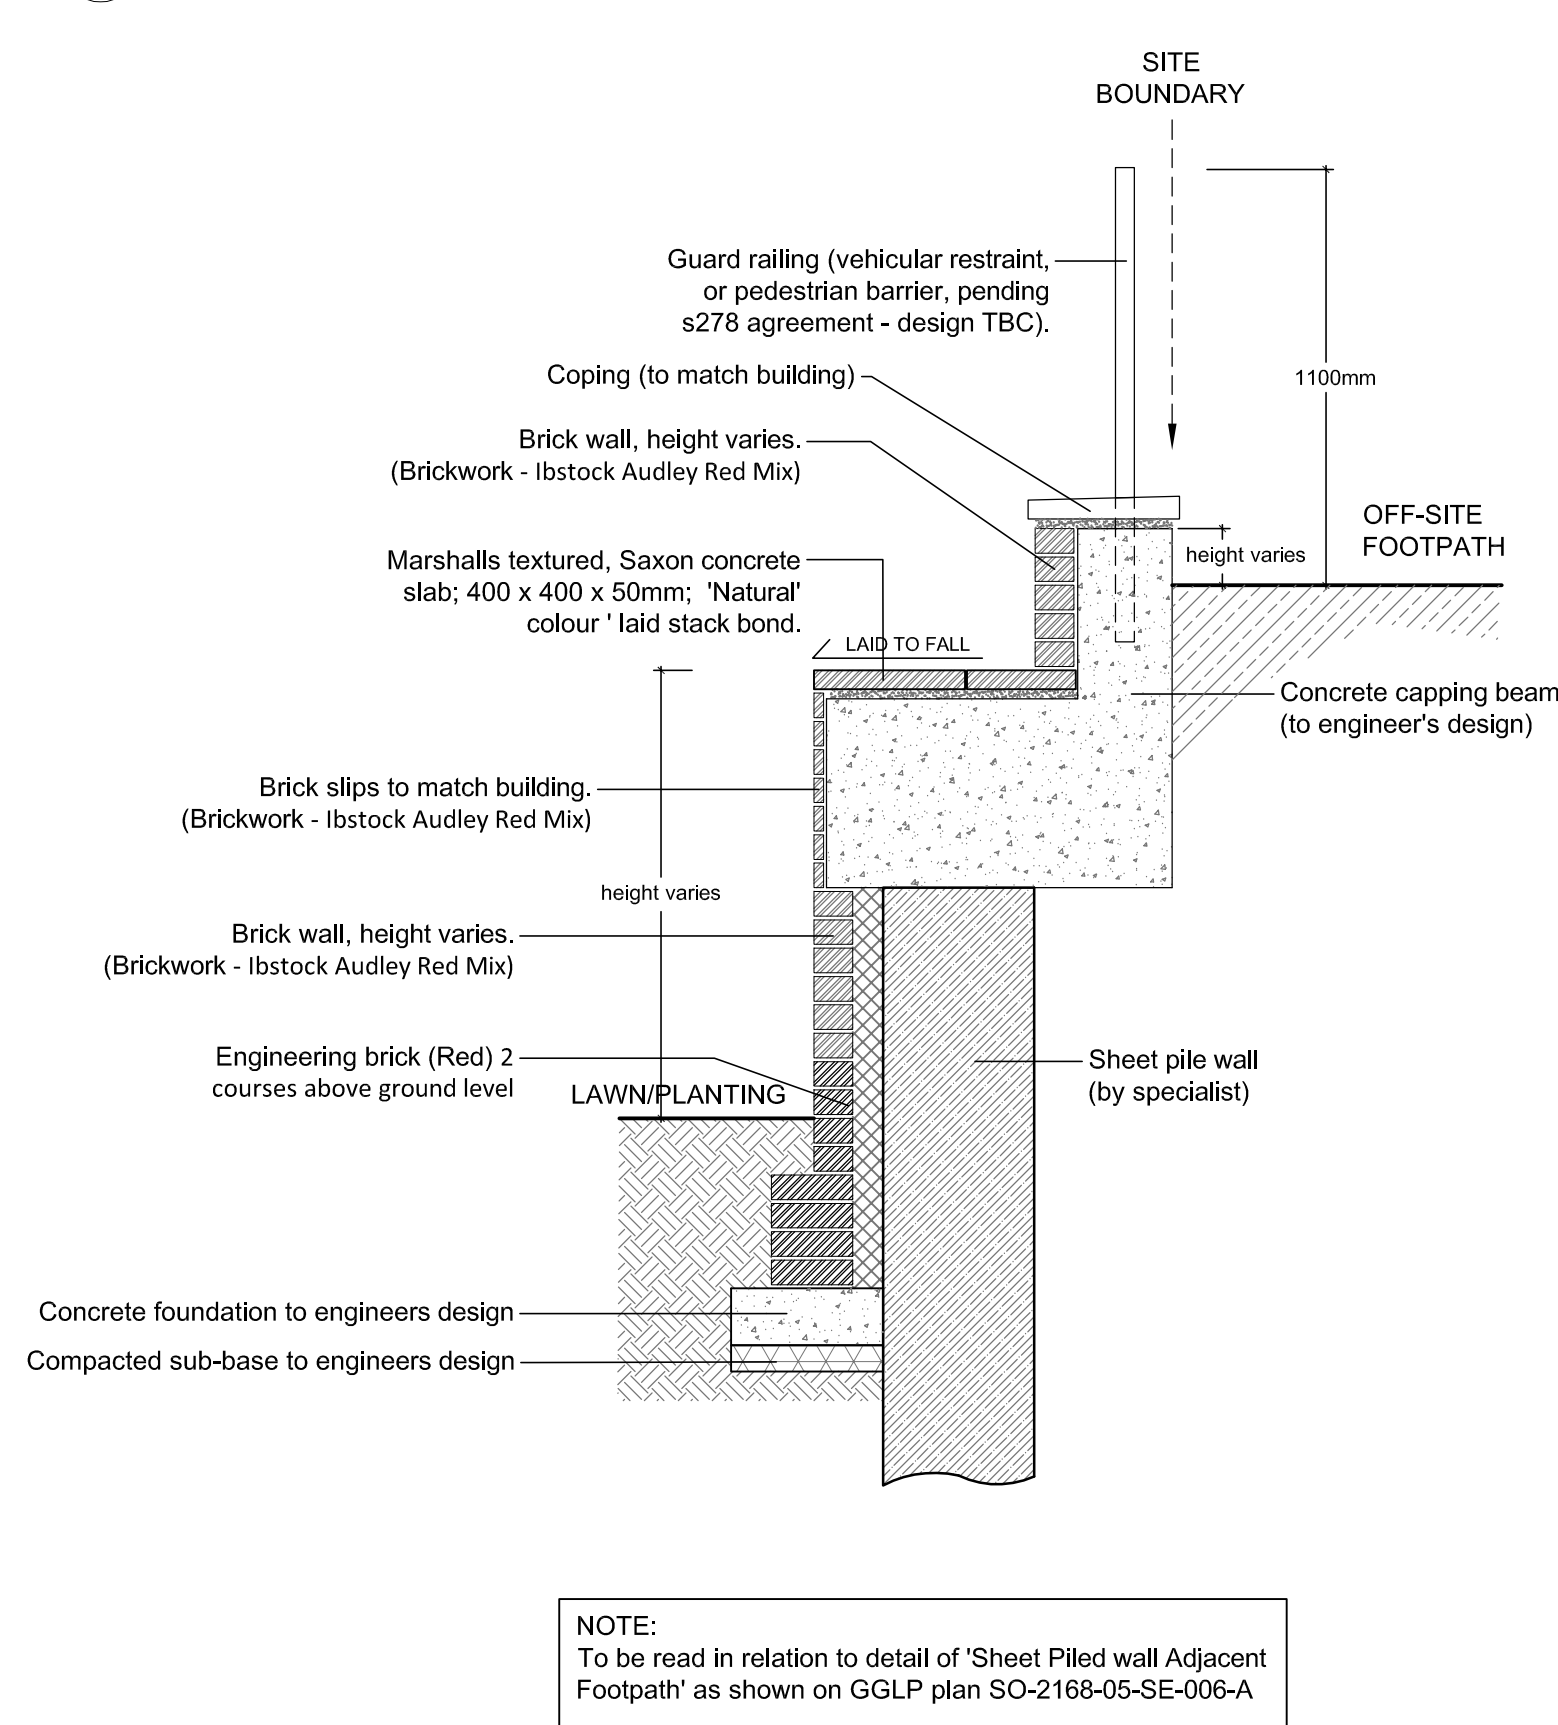

05 SHEET PILED WALL (GGLP Wall Type 2)
TYPICAL SECTION 1:20

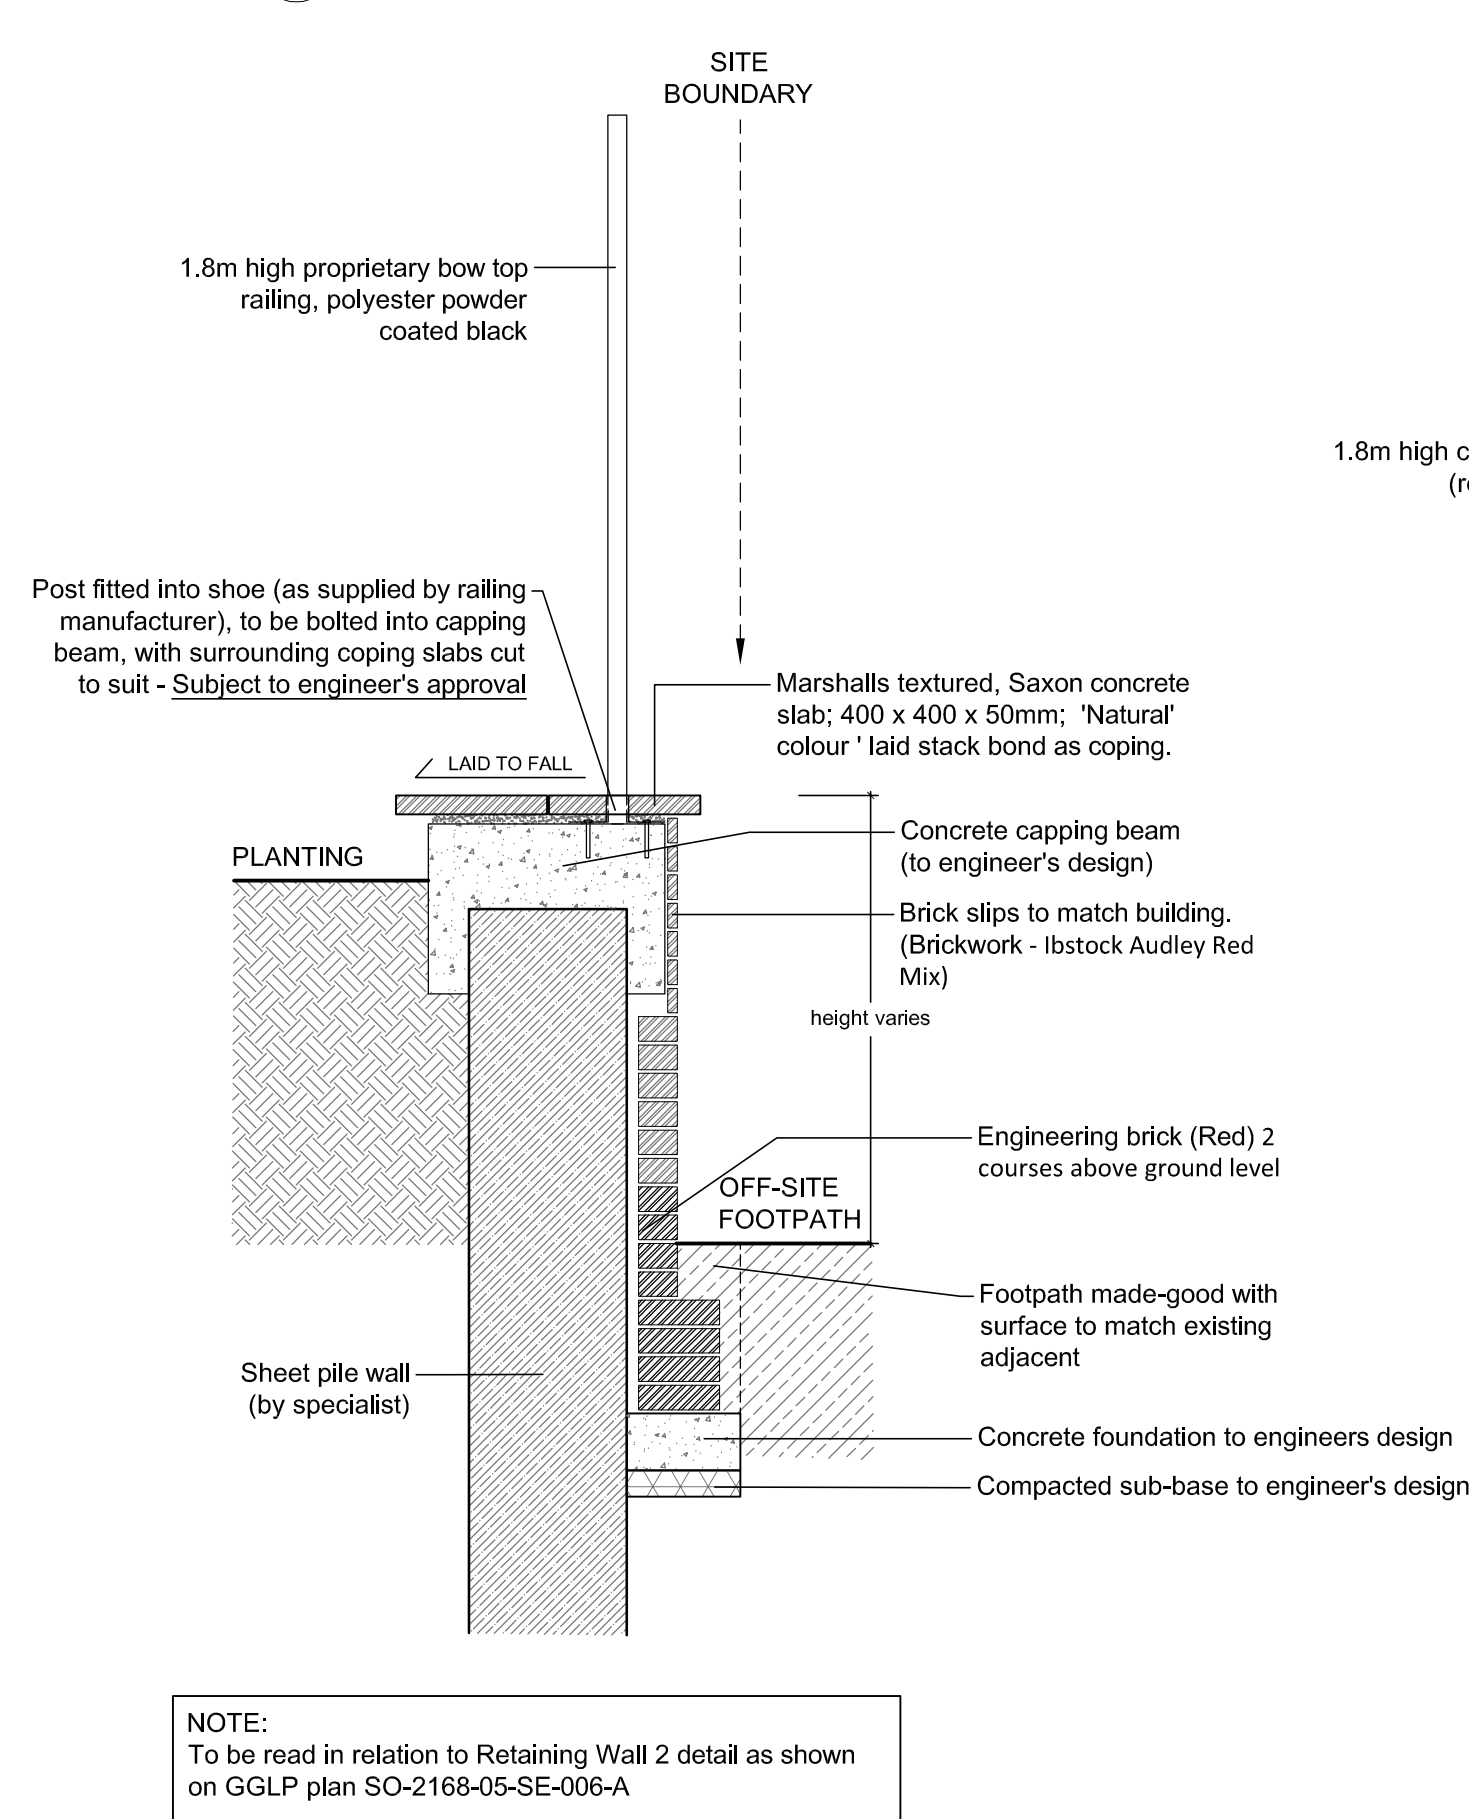

06 BLOCKWORK WALL (GGLP Wall Type 3)
TYPICAL SECTION 1:20

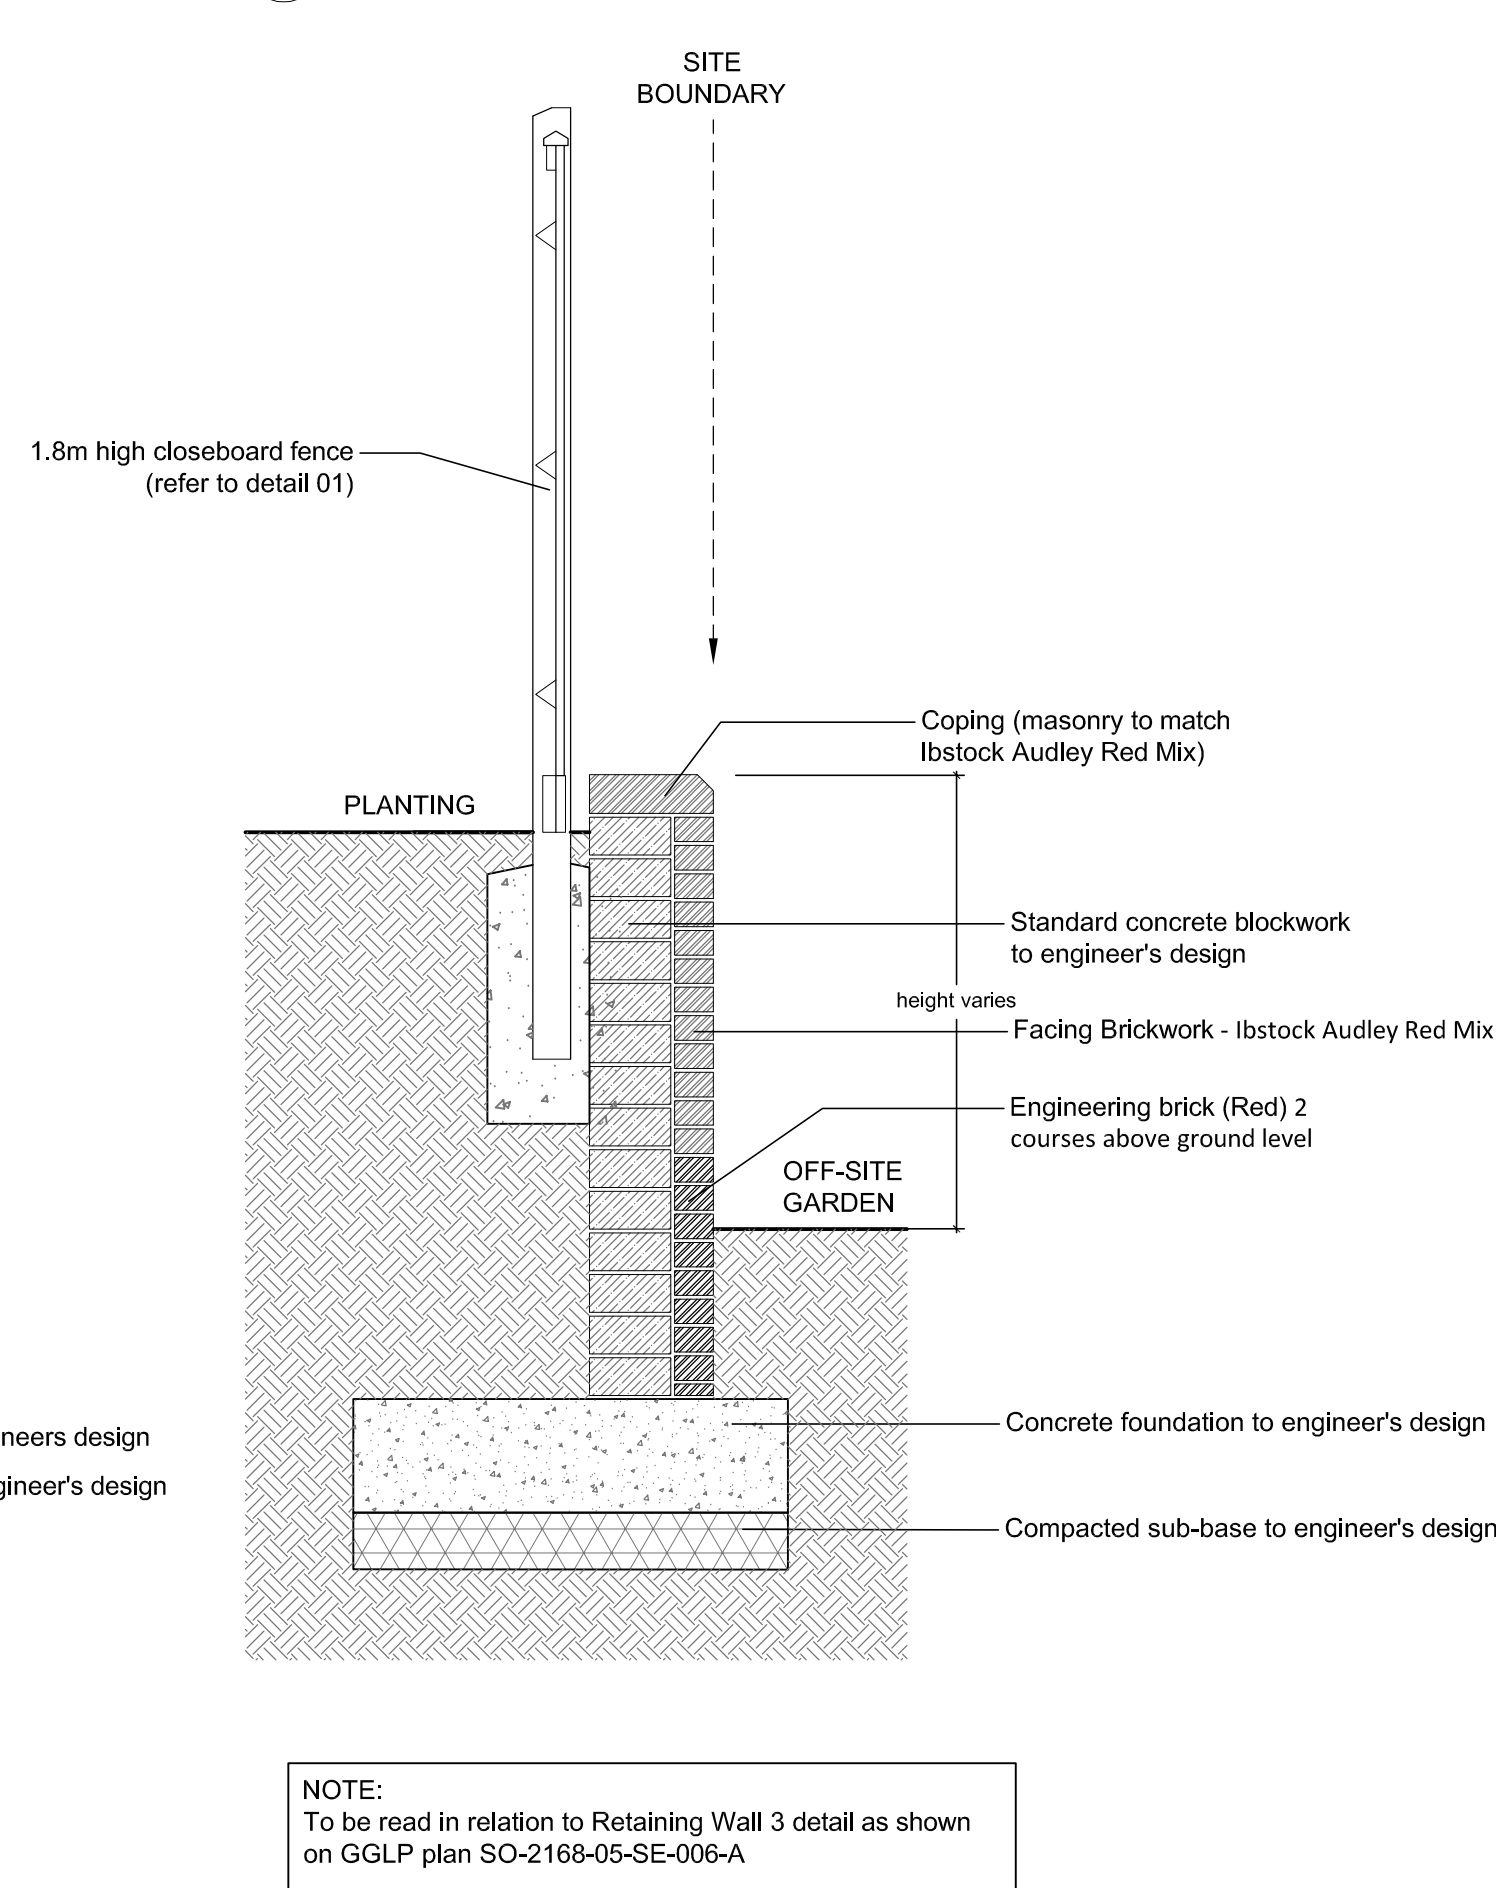

P04	12.02.18	MH	IDT	Clarifications further to client comment. Detail 06 added.
P03	26.01.18	PS	MH	Detail 02 revised.
P02	17.01.18	PS	MH	Reviewed and updated in-line with Stage 5 construction package
P01	12-10-17	PS	MH	Reviewed and updated in-line with Stage 5 construction package
rev.	date	by	chk	notes
drawing notes	Do not scale from this drawing. Figure dimensions only to be taken from this drawing. All dimensions to be checked on site. The original version of this drawing was produced in colour - monochrome copies should not be relied upon to accurately reflect all drawing elements.			
purpose of issue	FOR COMMENT-TBC			
project	38-44 London Road, Purbrook			
drawing title	Construction details - Boundaries			
drawing no.	SO-2155-05-LA-006			P04
scale	1:20 @ A1	date	11.12.17	drawn by GG checked by MH
terrafirma LANDSCAPE ARCHITECTS				
Address: Suite B, Mill House, Bedford Road, Tel: +44 (0)1793 342 540 Web: www.terrafirmacounty.com Petersfield, Hampshire GU32 2BA Fax: +44 (0)1793 342 550 © Copyright reserved.				