


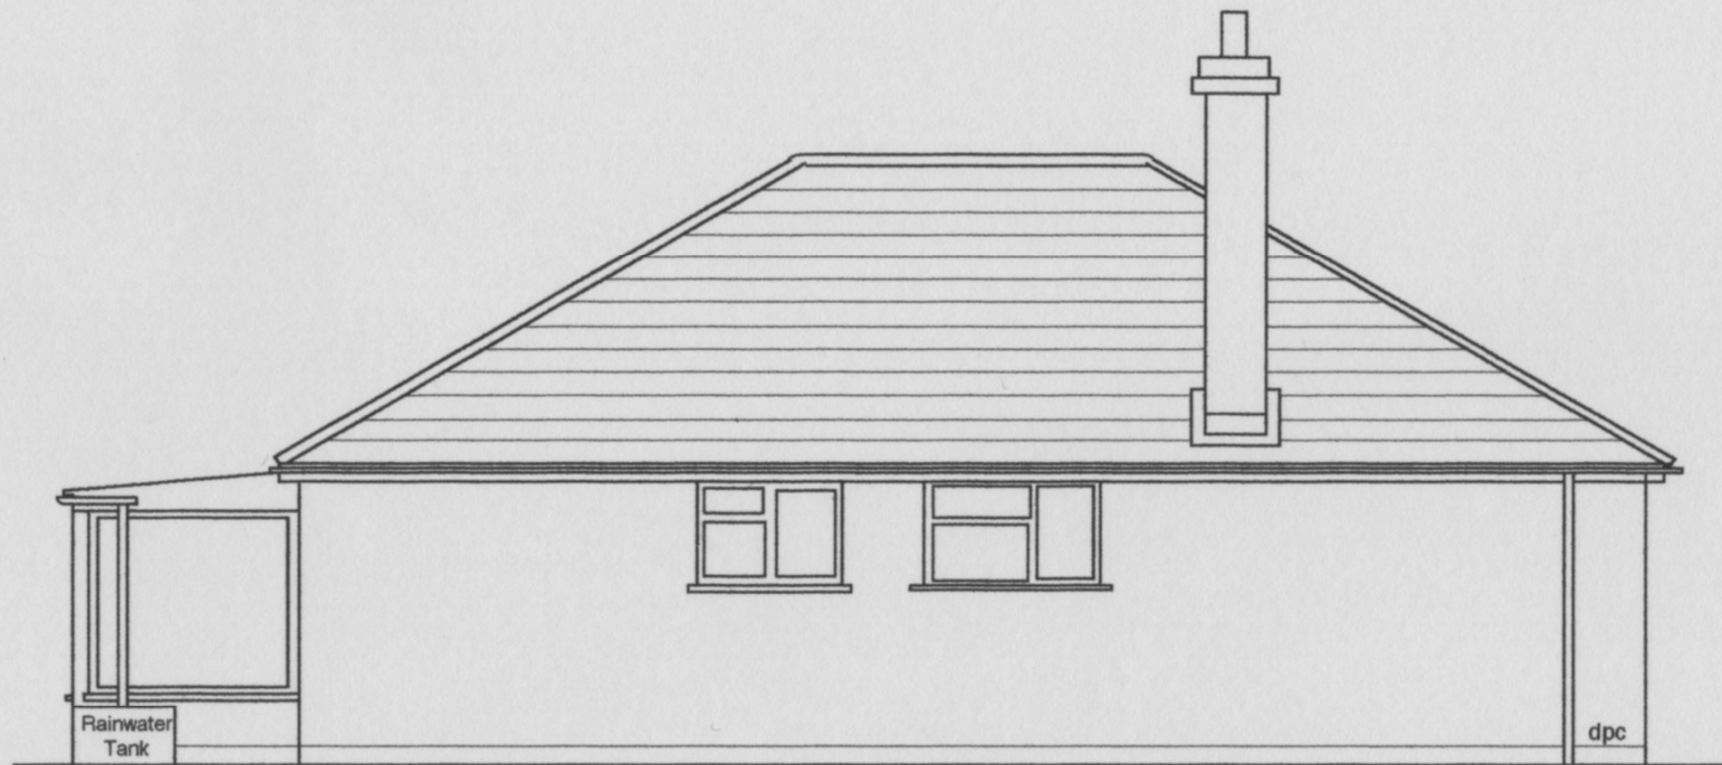

EXISTING SIDE (Southern) ELEVATION



EXISTING SIDE (Northern) ELEVATION

PROPOSED REAR AND SIDE EXTENSION AND
INTERNAL ALTERATIONS TO BUNGALOW AT
23 BERNINA AVENUE WATERLOOVILLE

Drawing No. AP/23/1 Sheet 12 of 12 Sheets	Issue: 1
Drawn by and Copyright of A. A. R. Pegley	Date: 17 February 2018
For more information contact: apegley@onetel.com	
Scale (this sheet) 1:80 unless otherwise stated :	Dimensions in Metres