

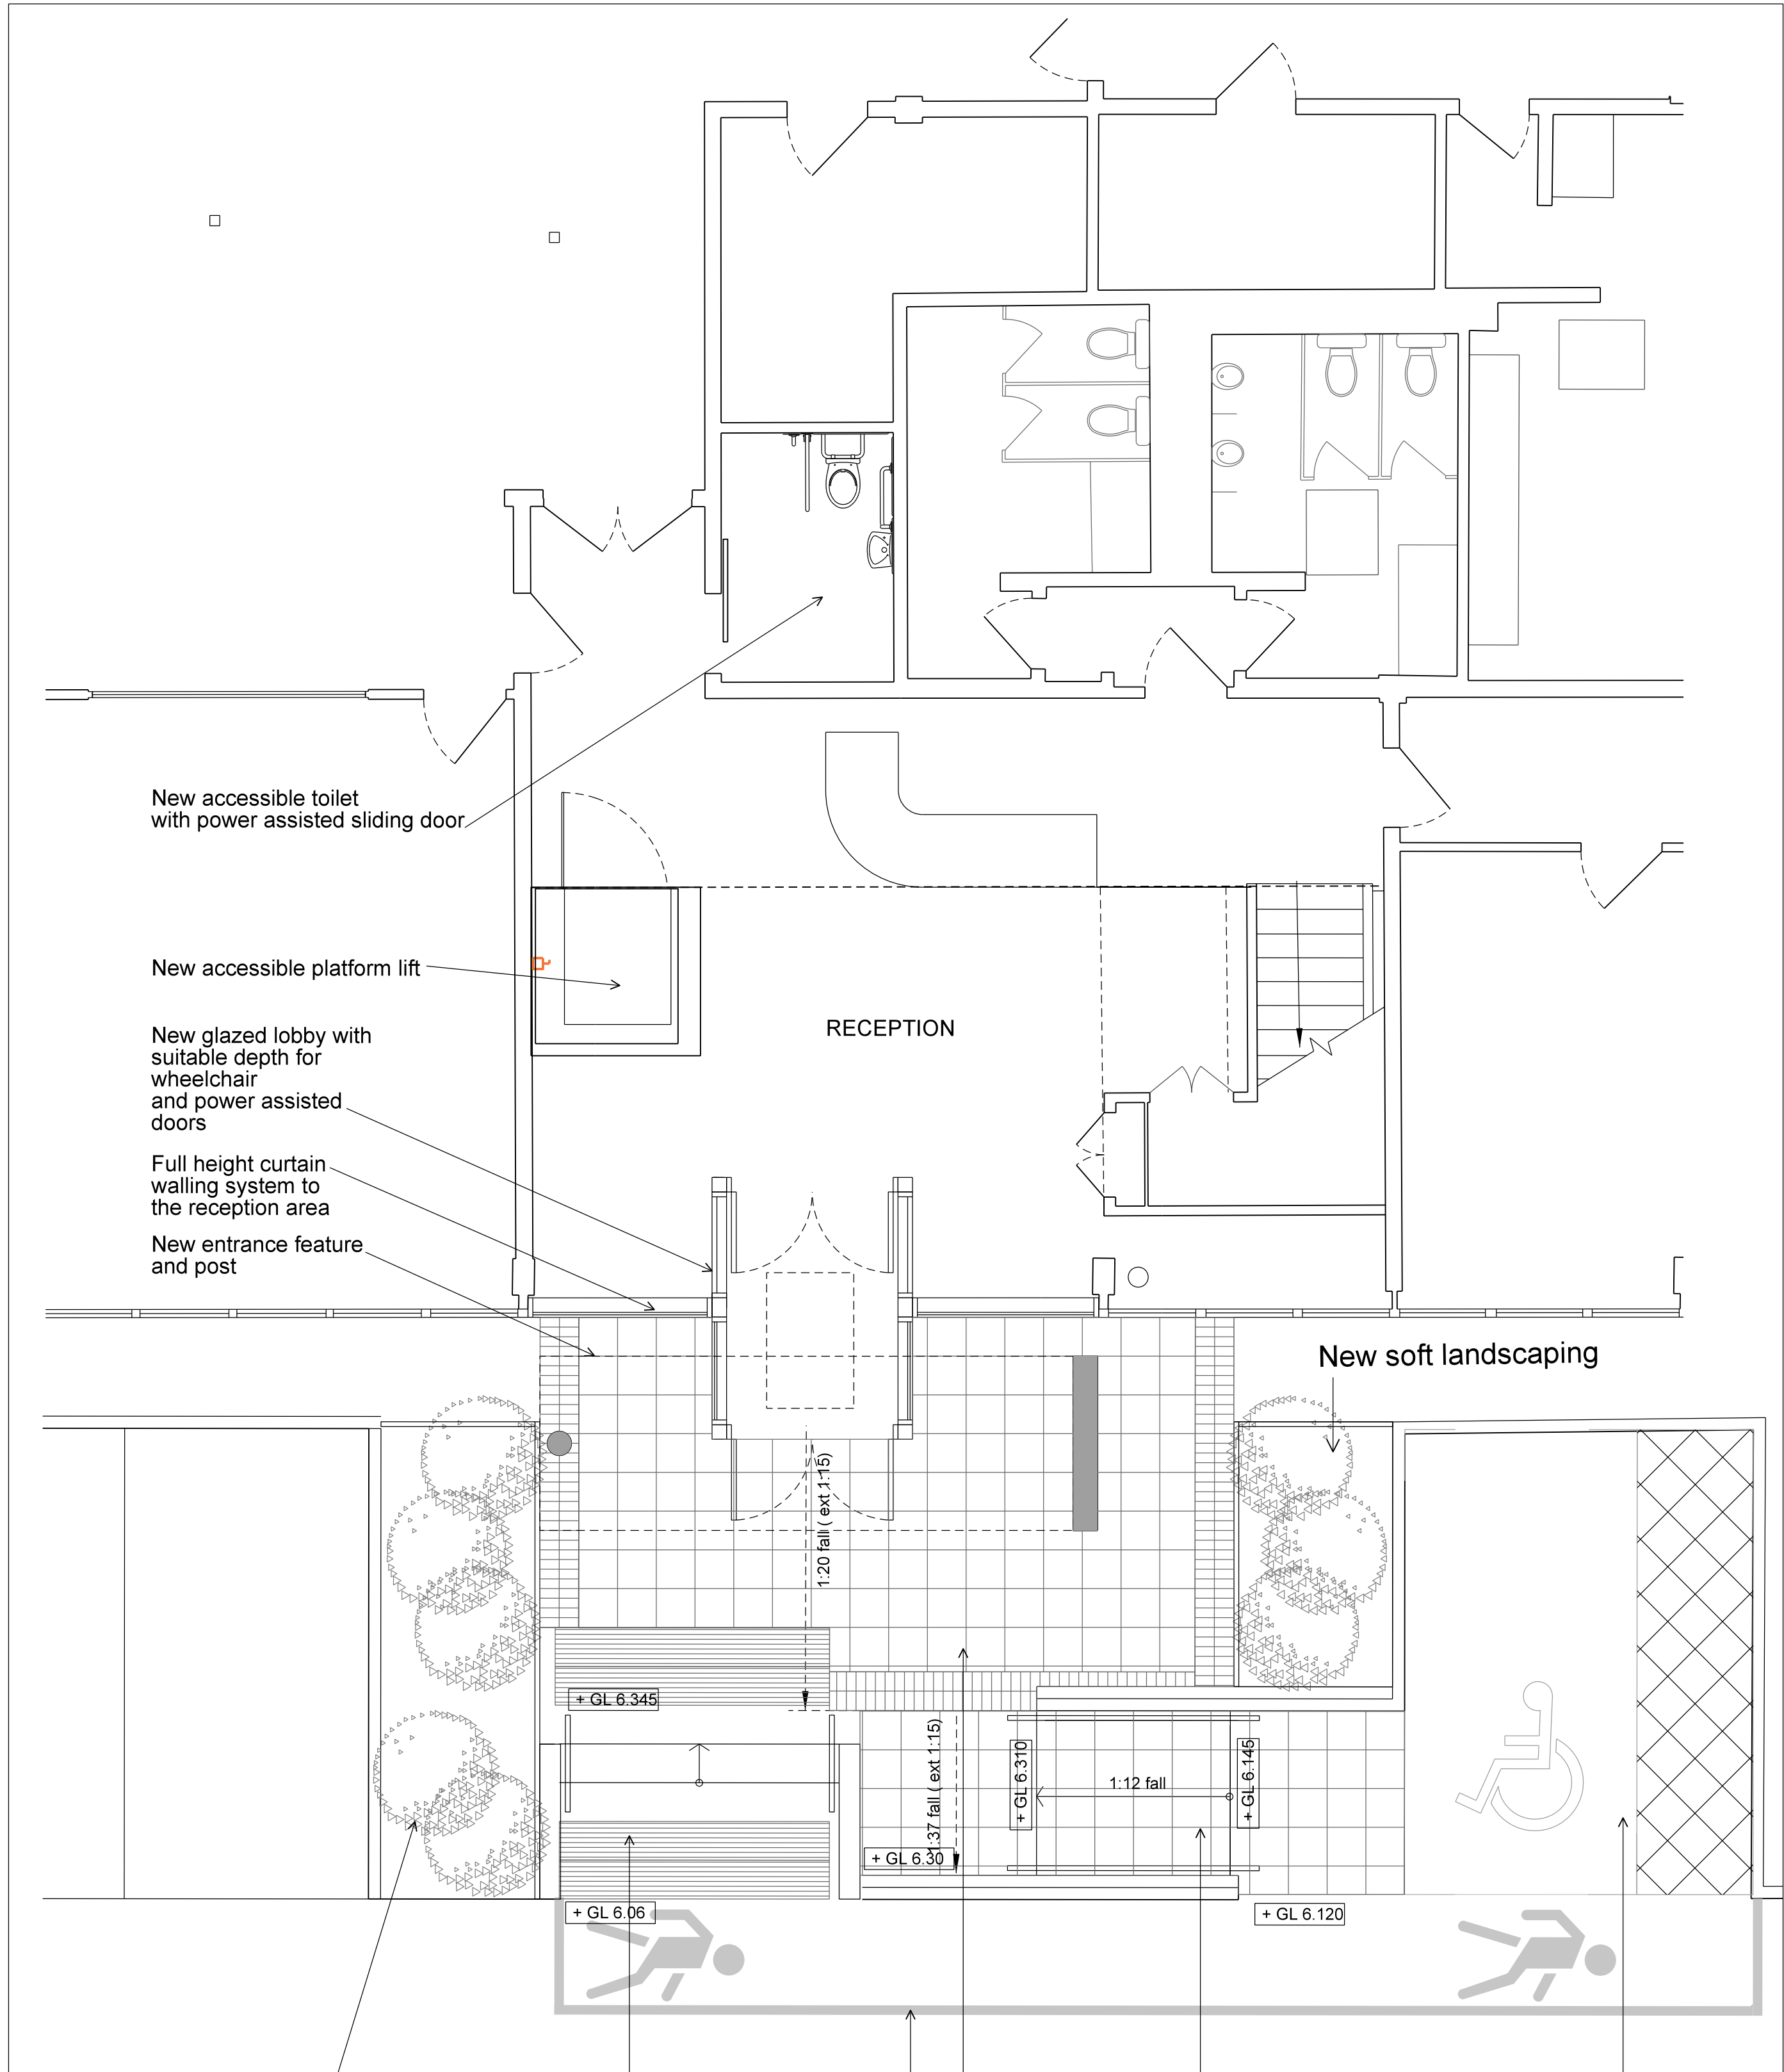
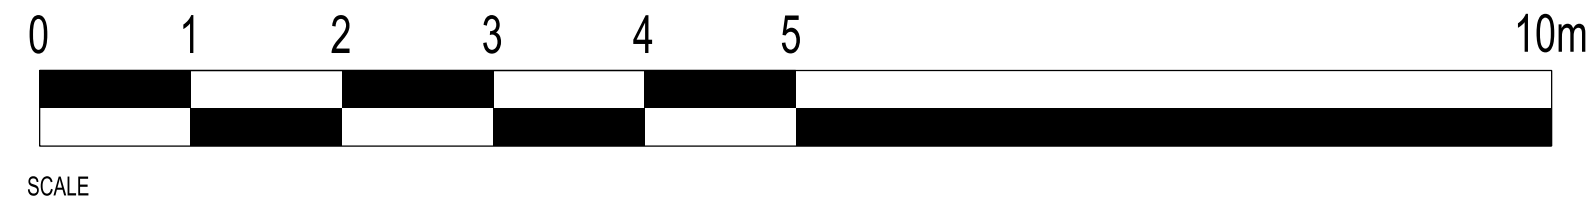


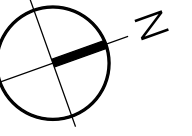

New soft landscaping
New steps and stainless steel handrails
New white lining
New flag and block paving
New accessible ramp finish: flag paving with brick dwarf wall to both sides of the ramp
New accessible car park

PROPOSED GROUND FLOOR

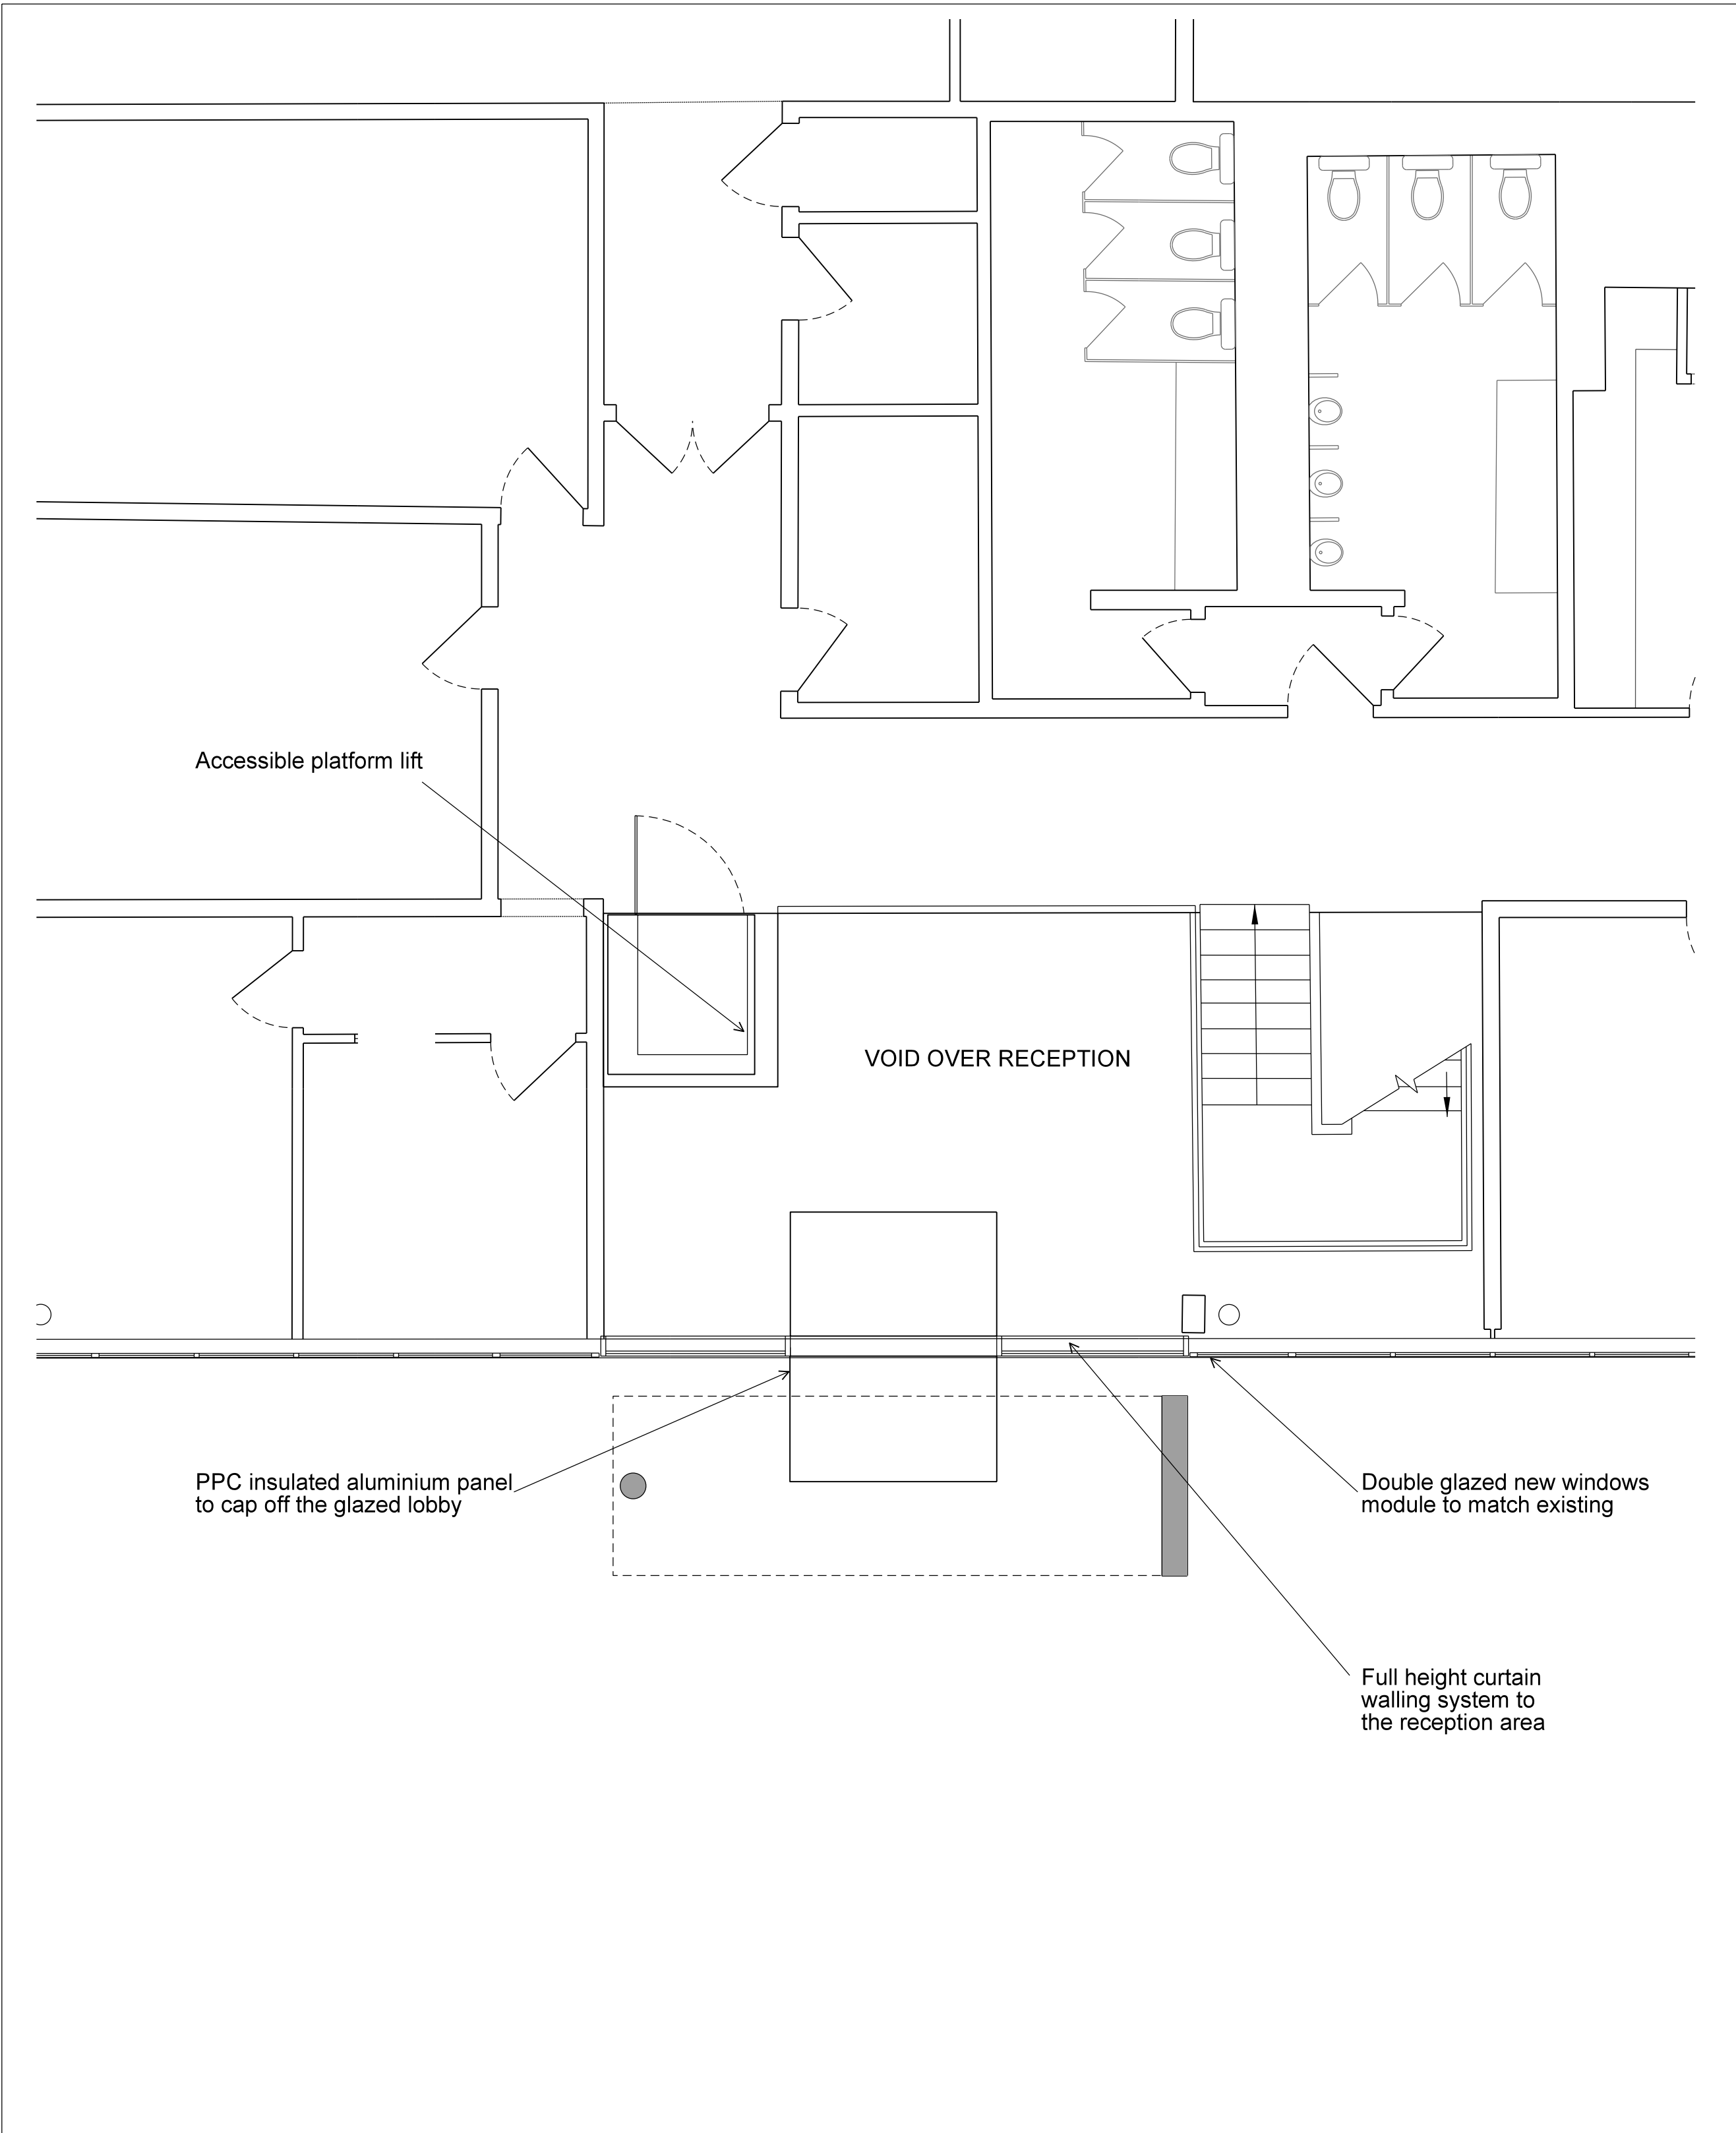

Accessible platform lift
VOID OVER RECEPTION
PPC insulated aluminium panel to cap off the glazed lobby
Double glazed new windows module to match existing
Full height curtain walling system to the reception area

PROPOSED FIRST FLOOR

A	22.01.19	GENERAL AMENDMENTS	CF
REV.	DATE	NOTES	INT.
CLIENT / PROJECT			
LONDON METRIC			
WARTSILA			
4 MARPLES WAY, HAVANT			
DRAWING TITLE			
PROPOSED OFFICE ENTRANCE			
AND RECEPTION			
GROUND AND FIRST FLOOR			
STATUS			
PLANNING			
DATE	21.09.18	DRAWN	MS
SCALE	1:50	SCALE	@ A1
PROJECT NUMBER	10609	UNIT	P
DESIGNER	005	TYPE	A
REVISION		NUMBER	
LETTER			
DRAWING NO.			
10609			
Scales			
Scale	L	GA Plans	P
Scale	S	Details	D
THE RATCLIFFE GROVES PARTNERSHIP			
LONDON			
18 BEDFORD ROW			
LONDON WC1R 4E9			
T: 020 7600 6666 E: london@rgp.co.uk			
www.rgp.co.uk			
MANCHESTER			
105 MANCHESTER ROAD			
BURY LANCASHIRE BL9 9TD			
T: 0161 797 6009 E: manchester@rgp.co.uk			
architects			