

FLATS 1 TO 9
plans & elevations

Notes

1. This drawing is the copyright of MH Architects Ltd
2. Do not scale this drawing except for Local Authority planning purposes
3. All dimensions must be checked on site by the contractor prior to commencement of the works.



Client Approval					
X	A - Approved				
X	B - Approved with comments				
X	C - Do not use				
Rev.	Revision Note/Purpose of Issue	Drw By	Date	Chk By	Date




FRONT ELEVATION
looking west




SIDE ELEVATION
looking north

MATERIALS KEY

A.	main multi brick	
B.	red stock to details	
C.	white render	
D.	red tile hanging	
E.	concrete roof tiles (in red or brown as shown)	
F.	reconstituted stone sills (in york stone finish)	

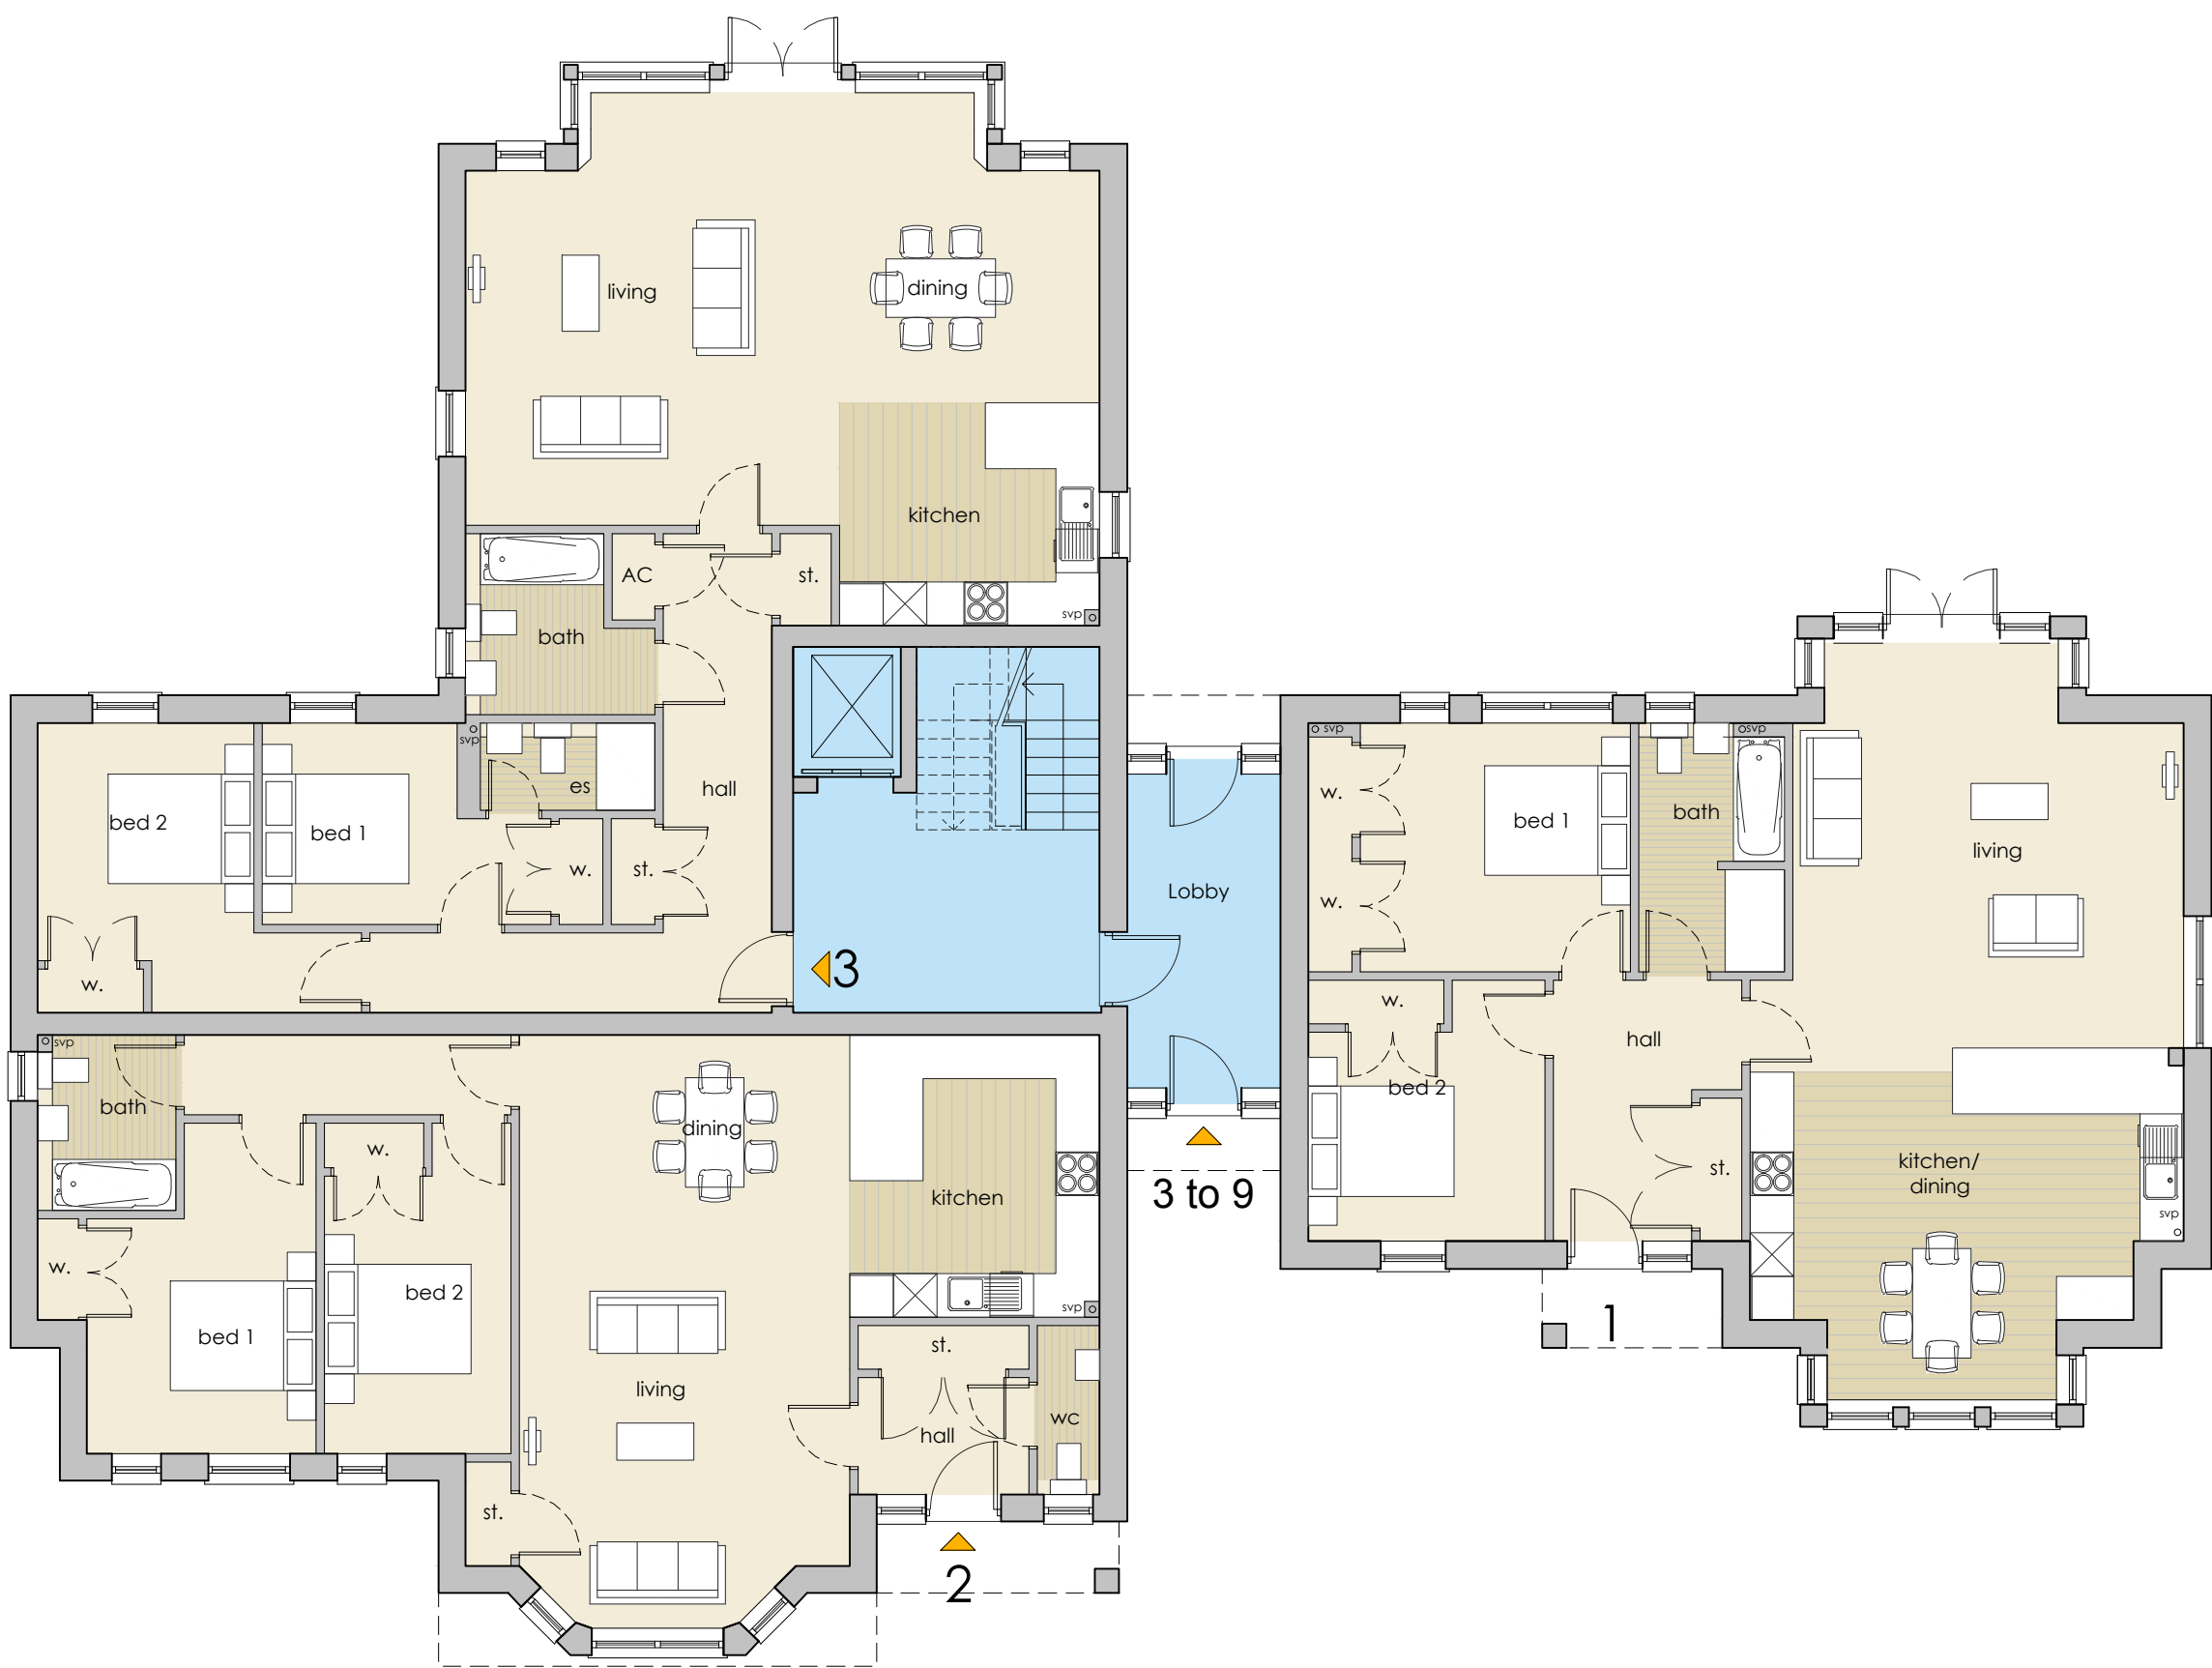

GROUND
floor plan

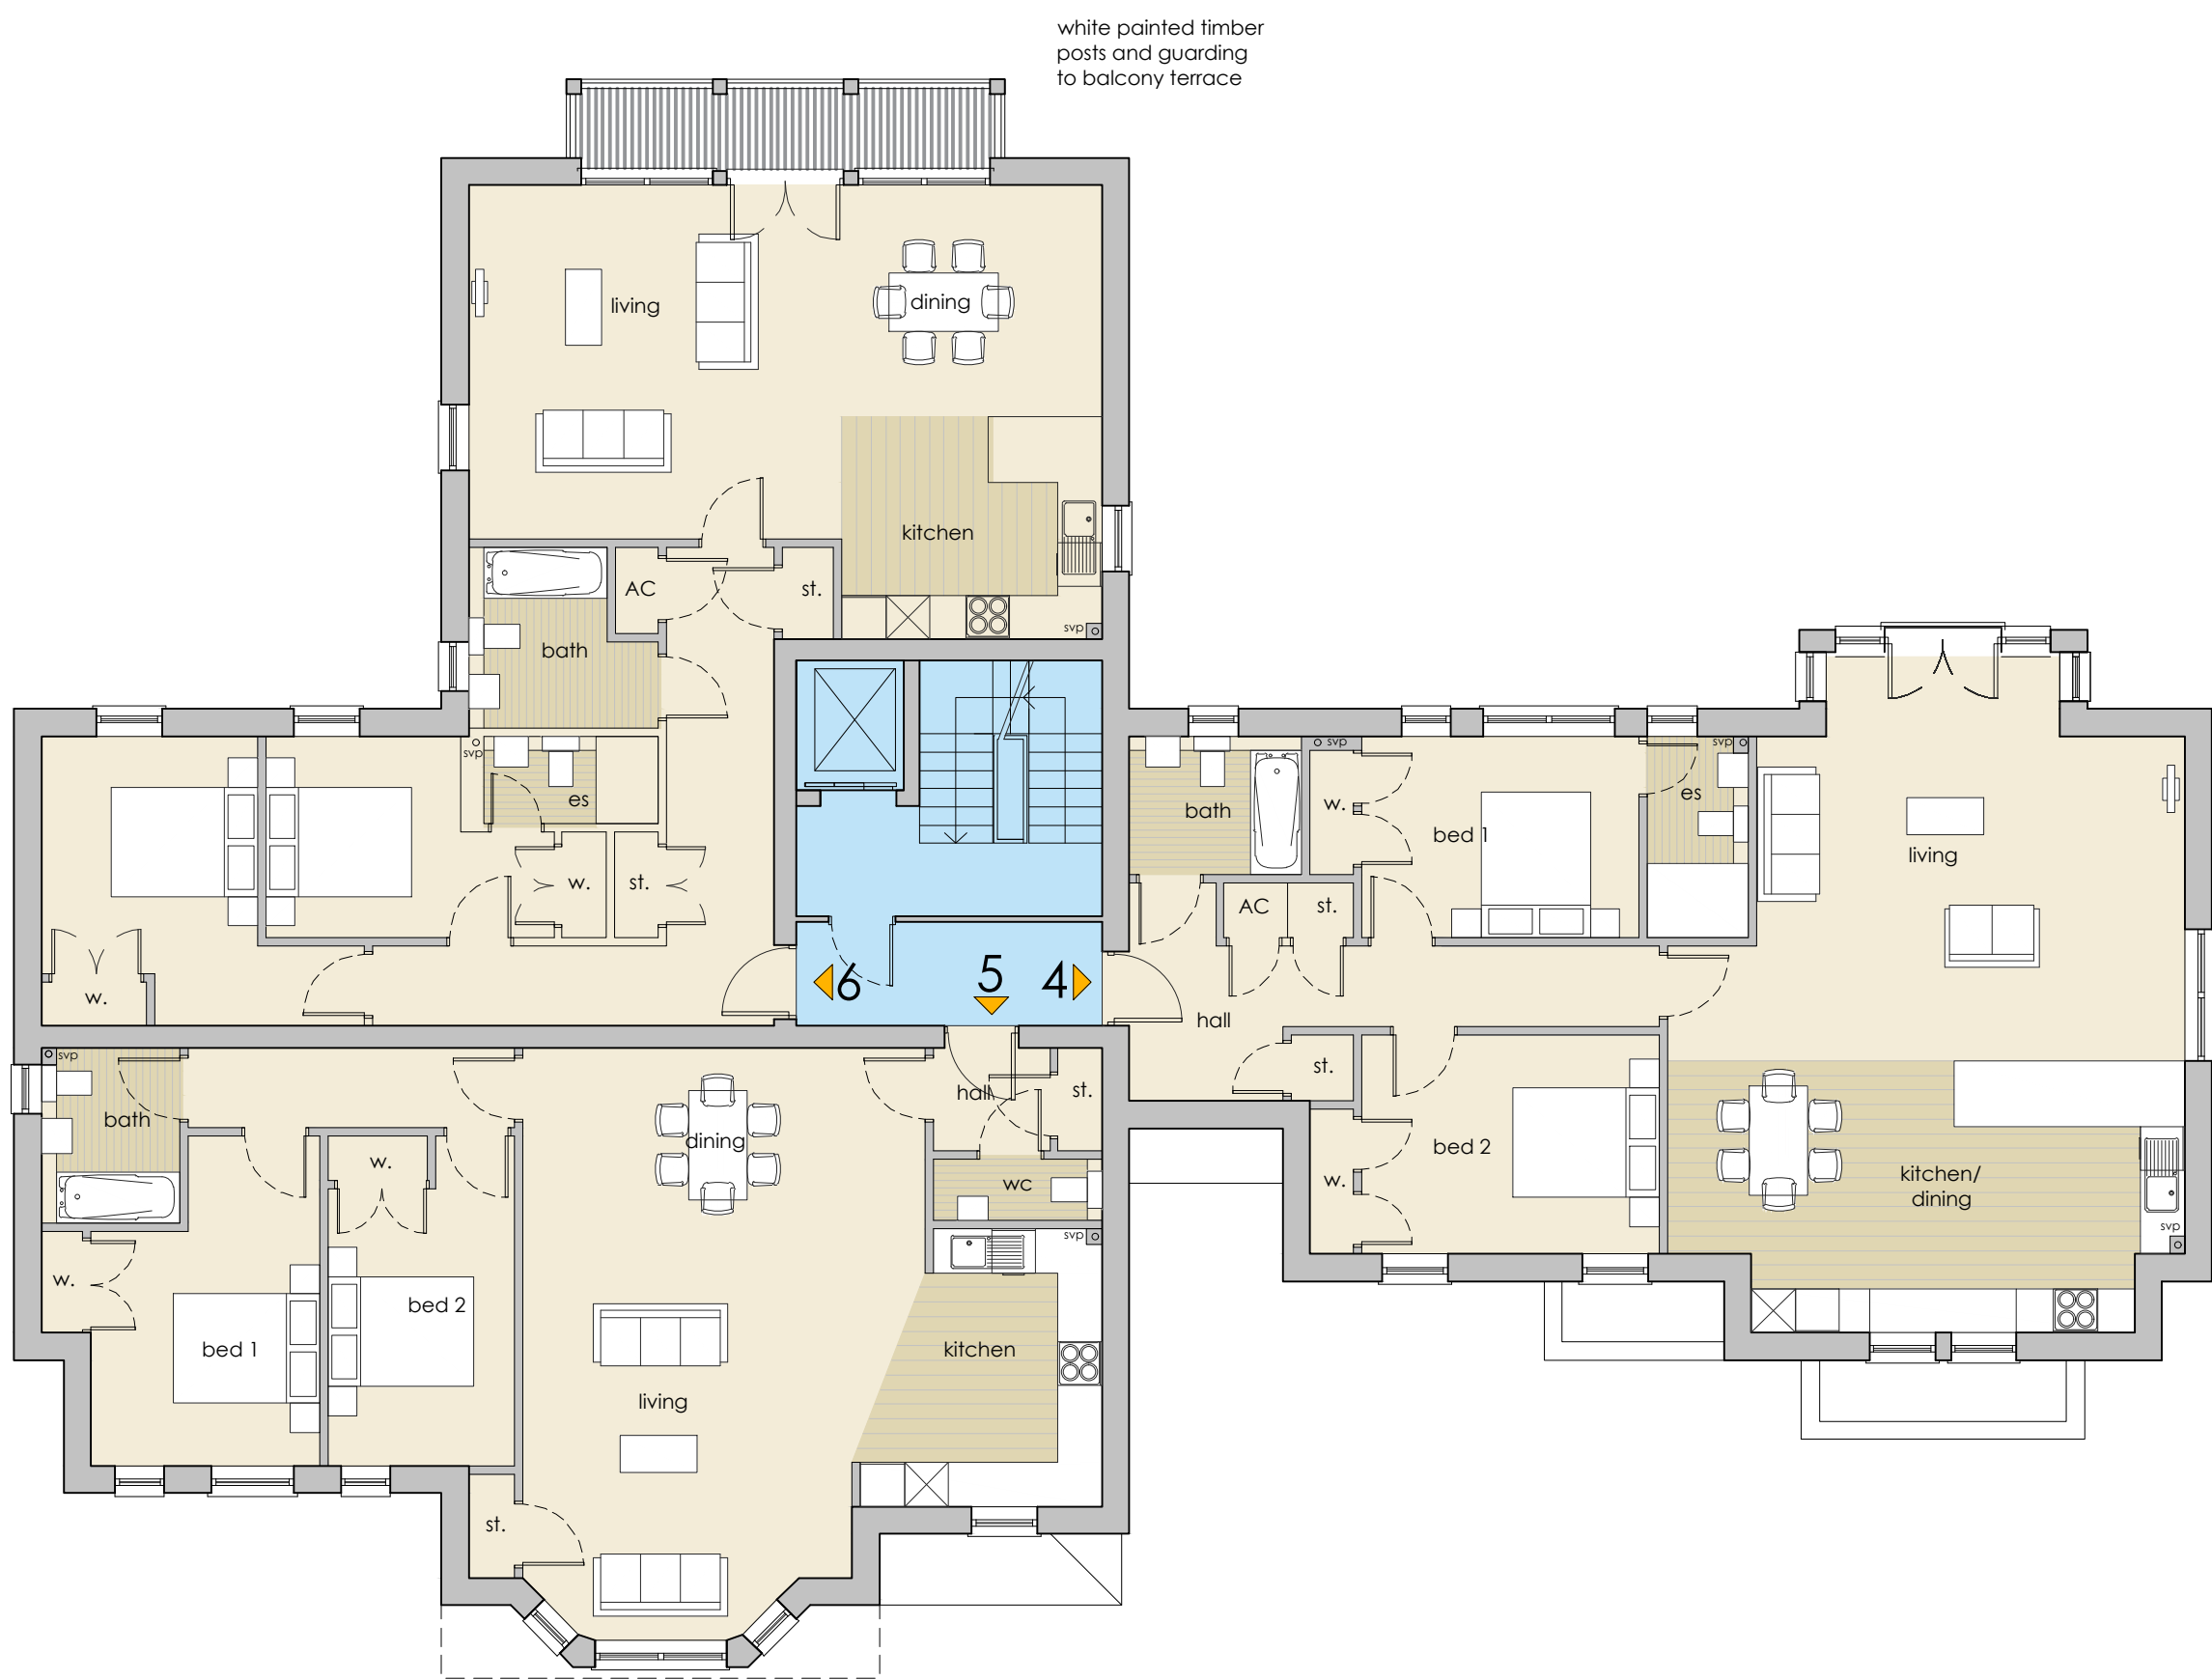

FIRST
floor plan

ACCOMMODATION

GROUND FLOOR		
FLAT	ACCOM	AREA
1	2 bedroom 4 person flat	97.5sqm (1,050sqft)
2	2 bedroom 4 person flat	94.4sqm (1,016sqft)
3	2 bedroom 4 person flat	101.3sqm (1,090sqft)

FIRST FLOOR		
FLAT	ACCOM	AREA
4	2 bedroom 4 person flat	106.5sqm (1,146sqft)
5	2 bedroom 4 person flat	94.4sqm (1,016sqft)
6	2 bedroom 4 person flat	95.6sqm (1,029sqft)