



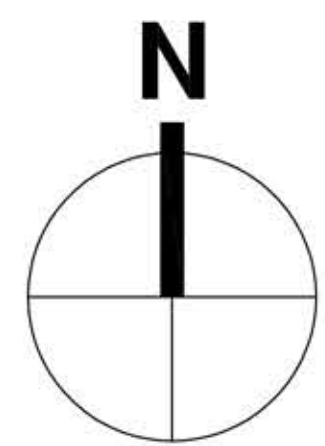

- KEY:**
- 3843 HOUSE TYPE REFERENCE
 - 139 PLOT NUMBER
 - 1122 ASSIGNED PARKING SPACE NUMBERS
 - V UNASSIGNED/VISITOR PARKING
 - EXISTING TREE CANOPY
 - INDICATIVE NEW TREE
 - INDICATIVE NEW PLANTING
 - 1200mm METAL RAILINGS - TO PATIOS
 - 600mm TIMBER KNEE RAIL
 - 1800mm HIGH TIMBER FENCE
 - 1800mm HIGH BRICK WALL
 - 600mm HIGH BRICK WALL + 1200mm RAILINGS WITH PIERS
 - BRICK RETAINING WALL
 - BOLLARDS - FOLDING FOR EMERGENCY / SERVICE ACCESS
 - DOOR LOCATION
 - GARDEN GATE
 - GARDEN SHED / CYCLE STORE
 - REFUSE & RECYCLING BINS
 - * BIN COLLECTION POINTS
 - SITE BOUNDARY
 - RESIDENTIAL PHASE 18 SITE BOUNDARY

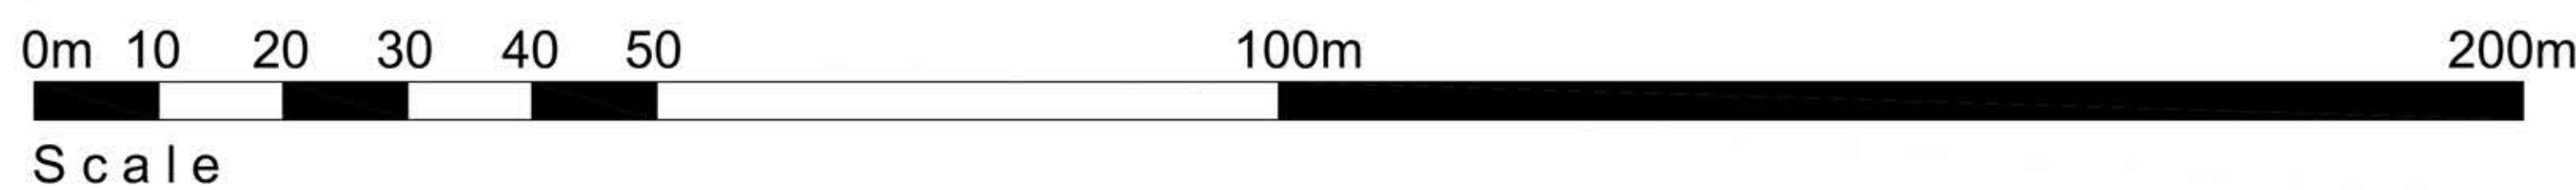

REV	DATE	CHANGES	BY	CHK	ISSUE FOR
A	17.08.18	FIRST ISSUE (FORMERLY 1724-C-1011-N & 2648-C-1006-F)	FW	TJ	COMMIT
B	23.09.18	CLIENT COMMENTS	FW	TJ	PLANNING
C	26.09.18	CLIENT COMMENTS	FW	TJ	PLANNING
D	10.10.18	CLIENT COMMENTS	FW	TJ	PLANNING
E	12.12.18	PLANNER COMMENTS	FW	TJ	PLANNING
F	15.01.19	PLOTS 1-3 REVISED	FW	TJ	PLANNING