


18 Reedmace Close - 2145.18

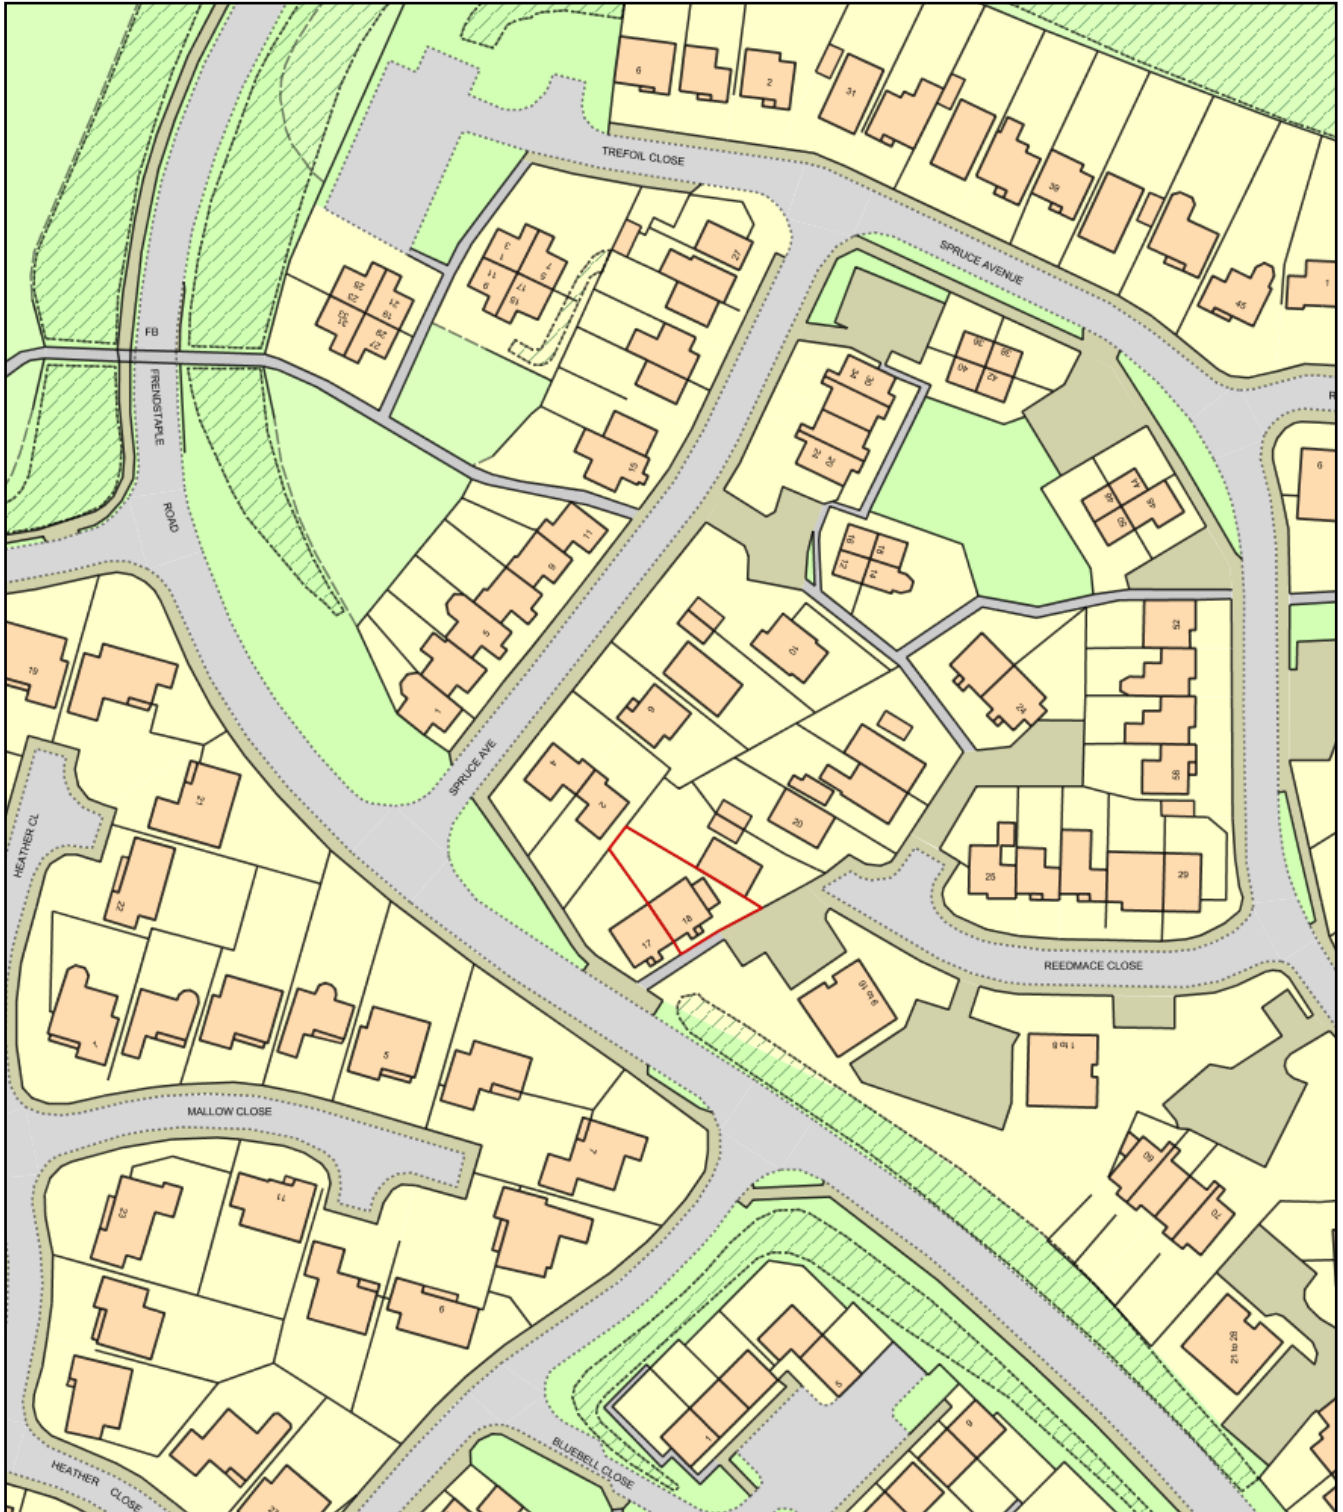

0 50
Metres



Plan Produced for: Mr B Barber

Date Produced: 12 Jul 2018

Plan Reference Number: TQRQM18193113342310

Scale: 1:1250 @ A4