


NOTES:

Proposed First Floor

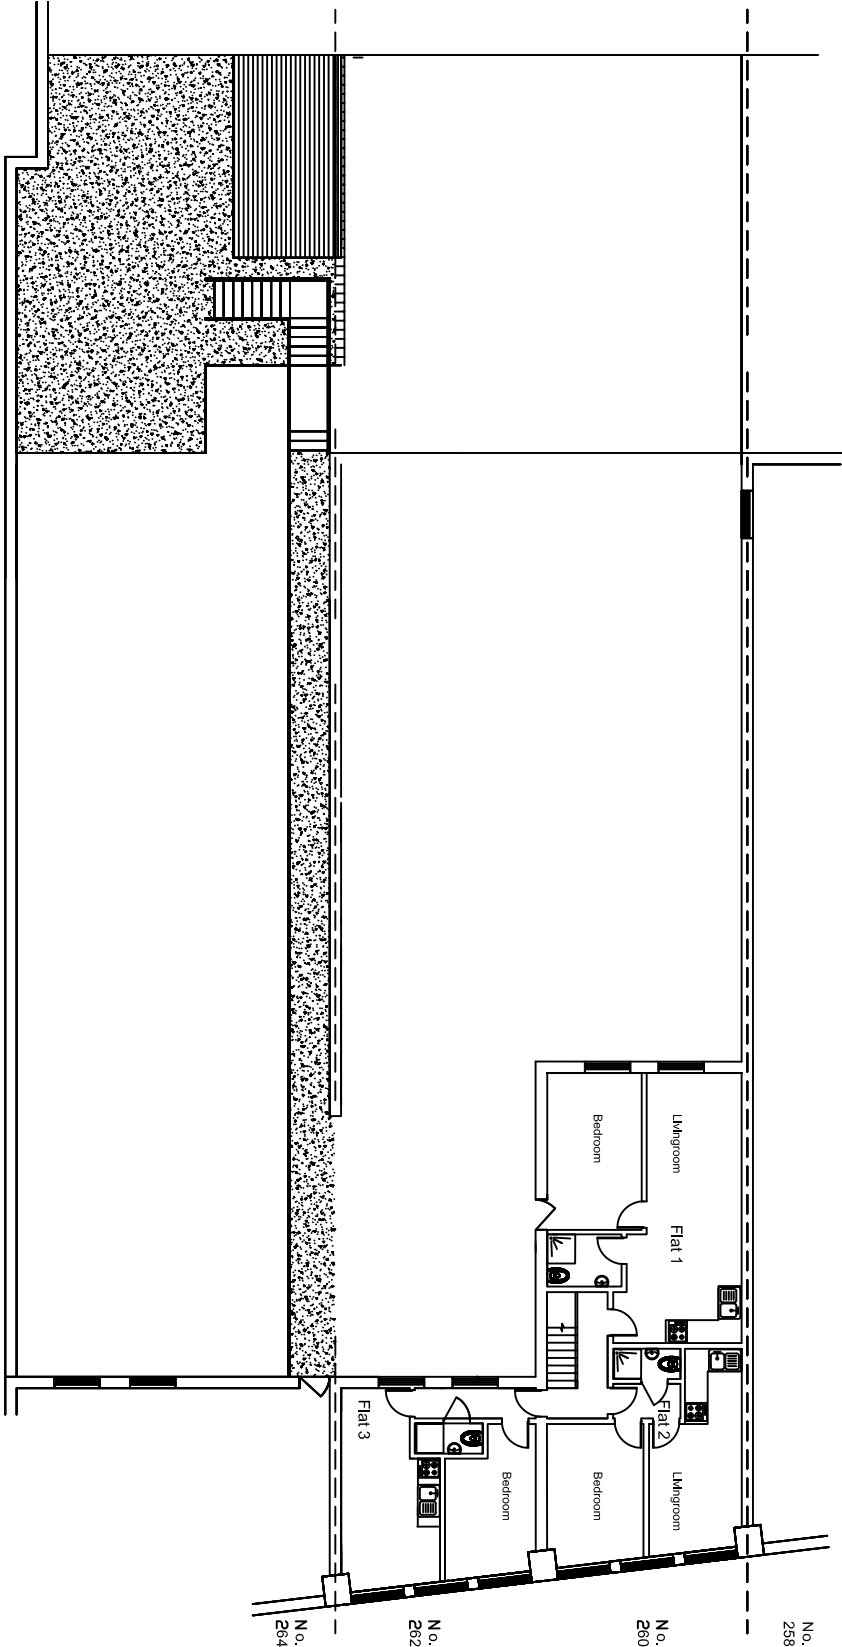


Location:

260-262
London Road
Waterbooville
O7 7HG

P

Scale: 1:100 @ A2
Scale: 1:200 @ A4

0 2M

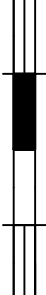

Date:

19.07.18

Drawn By:

Dwg No:

LR.260-262PR.02.

Rev: