PROPOSED ELEVATIONS
SCALE 1:100

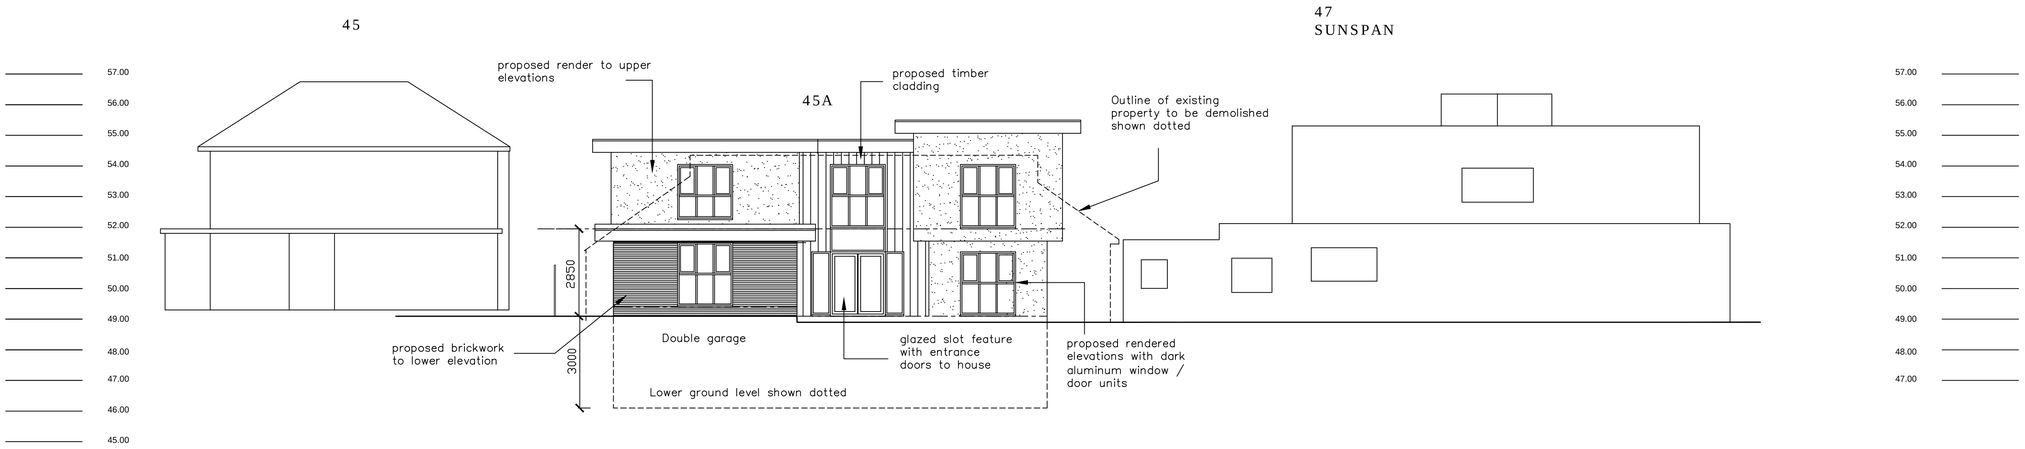

PROPOSED PORTSDOWN HILL ROAD ELEVATION
(NORTH)

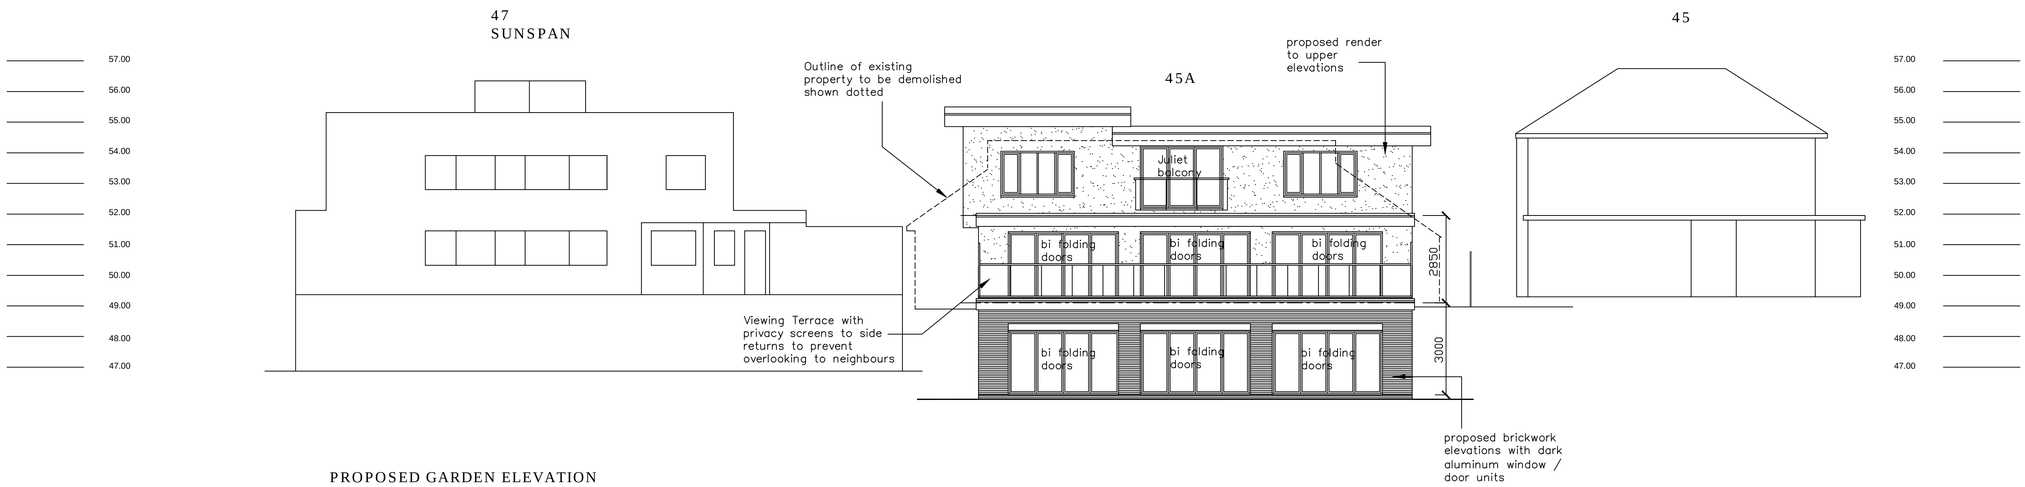

PROPOSED GARDEN ELEVATION
(SOUTH)

NOTES:
The design and construction of this project shall be in accordance with the current Building Regulations & NHBC Standards. These notes & drawings have been prepared soley for the purpose of Planning & Building Regulation approval.

Do not scale from this drawing unless for Planning purposes. All dimensions to be checked on-site and any alterations to be approved by the Architect and/or client prior to any work commencing.

Ordnance Survey Licence No: 100047591

This drawing to be copyright and to be read in conjunction with all other drawings

AMENDMENTS:

Rev A : Elevations amended to suit layouts – 17/01/19

KEY:

Scale in Metres 1:100
0 1 2 3 4 5 10

CLIENT NAME & ADDRESS
Mr & Mrs J Deng
45A Portsdown Hill Road
Havant
PO9 3JU

PROJECT ADDRESS
45A Portsdown Hill Road
Havant
PO9 3JU

DRAWING DETAILS
PLANNING DRAWING
Proposed Elevations

PROJECT No	DWG No	REV No
903	4	A
SCALE	DRAWN	DATE:
1:100 @ A1	BWH	10/01/19

B. H.
ARCHITECTURE Ltd
Heath Cottage
Newlands Lane
Purbrook
Waterlooville
Hants
PO7 5SQ
Tel: 023 9223 2322
Mob: 07747 771808
E-mail:bernard@bernardharding.com