


**SINGLE STOREY REAR ADDITION
99, KINGS RD, HAYLING I. HANTS.
FOR MR& MRS D. PADMORE.**

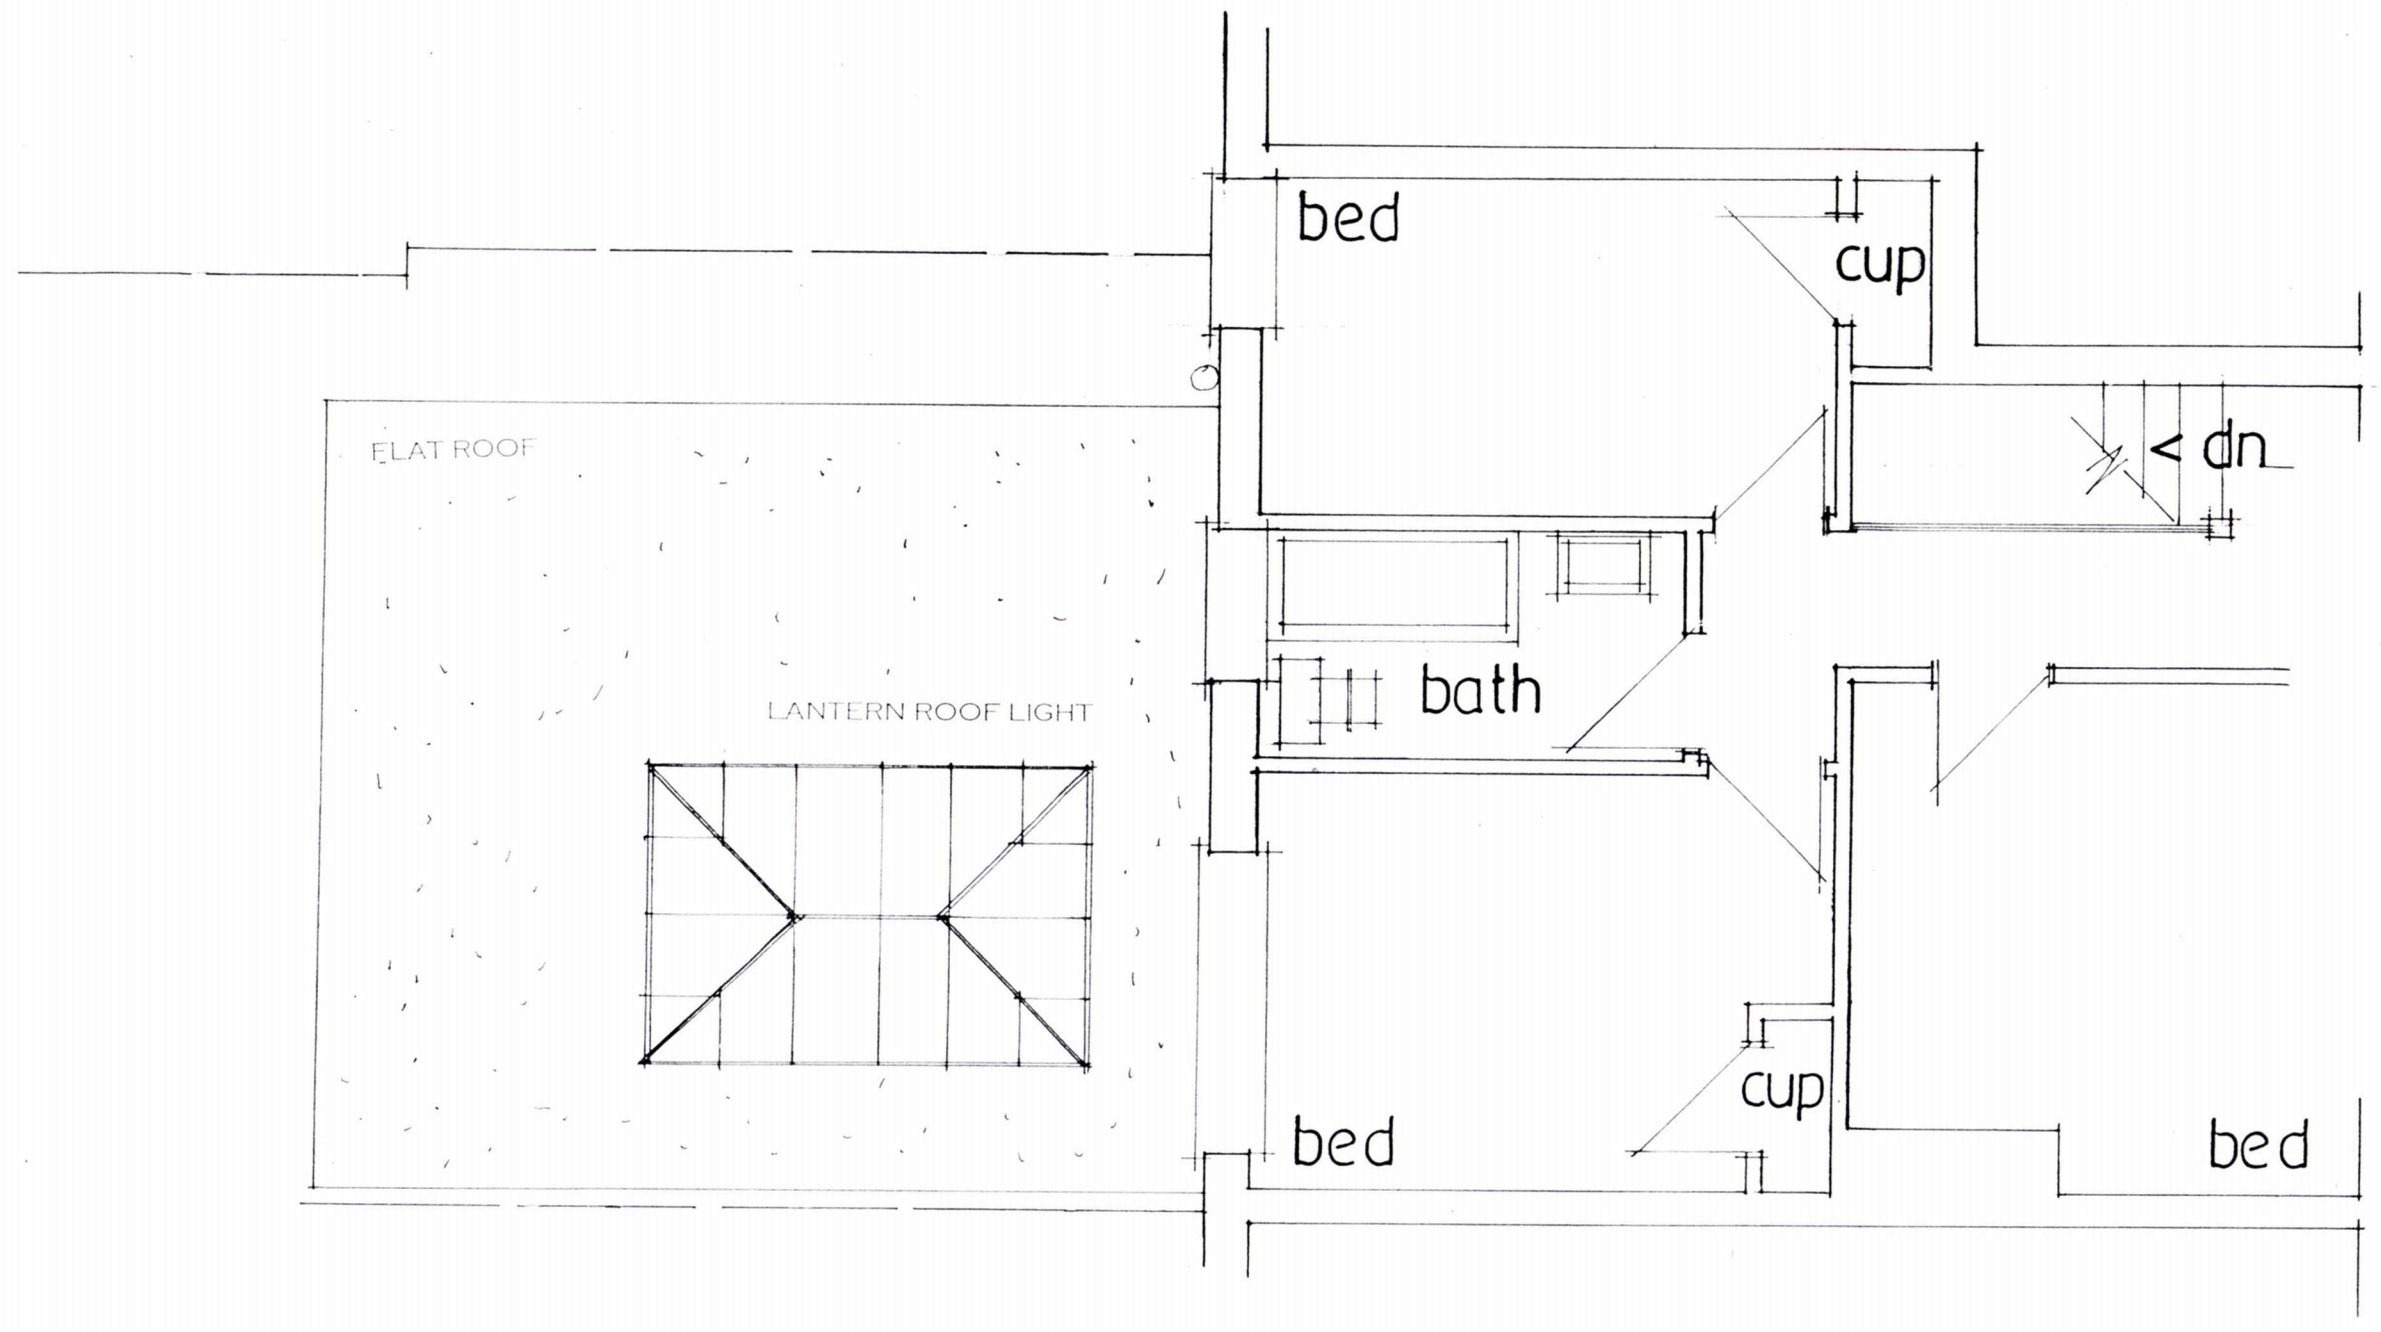

FIRST FLOOR

date aug 18
scale 1:50

PETER J. WALKER
ISLAND DESIGN
182 SEAFRONT, HAYLING ISLAND, HANTS
PO11 9AN
TEL ; 02392467571