


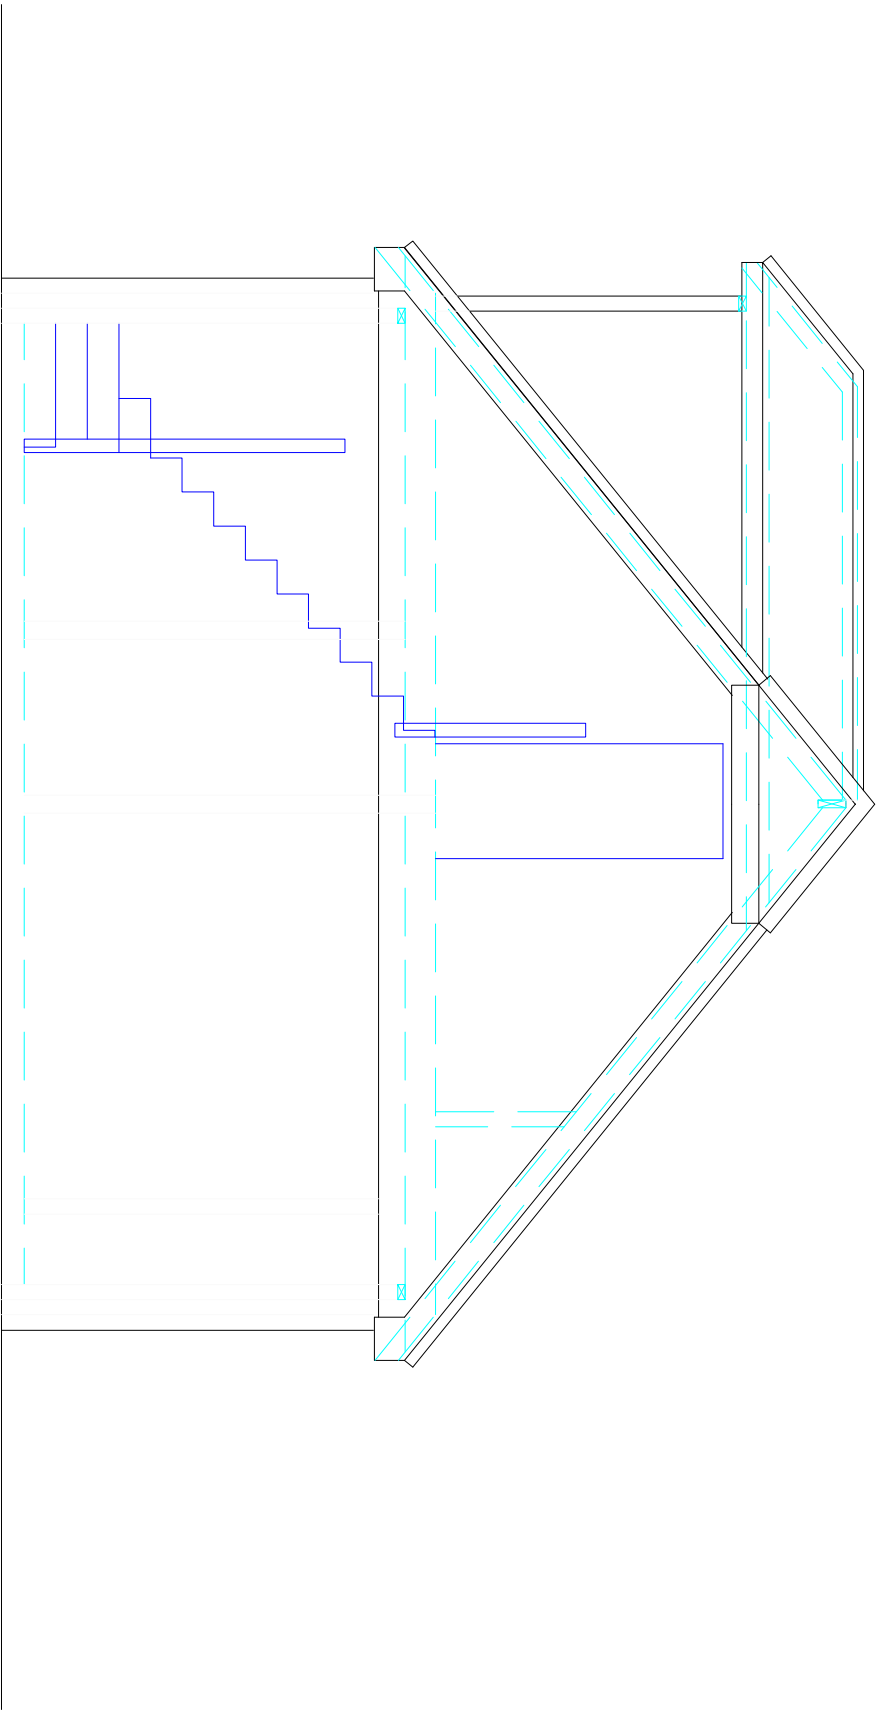

SECTION THROUGH
SCALE 1:50

MR GIBBS 8 WESTBROOK GROVE PURBROOK PO7 5HX	DRAWING NUMBER: 105	DATE 27/7/18
	TITLE: SECTION THROUGH	SCALE 1:50