


© Copyright: all rights reserved.
This drawing must not be reproduced without permission.
This drawing must be read in conjunction with all relevant consultant/
specialist drawings/information.
This drawing must not be used for construction unless issued for construction
All dimensions on this drawing are in millimeters (unless otherwise stated),
Do not scale from this drawing

Key:

Proposed Bollard

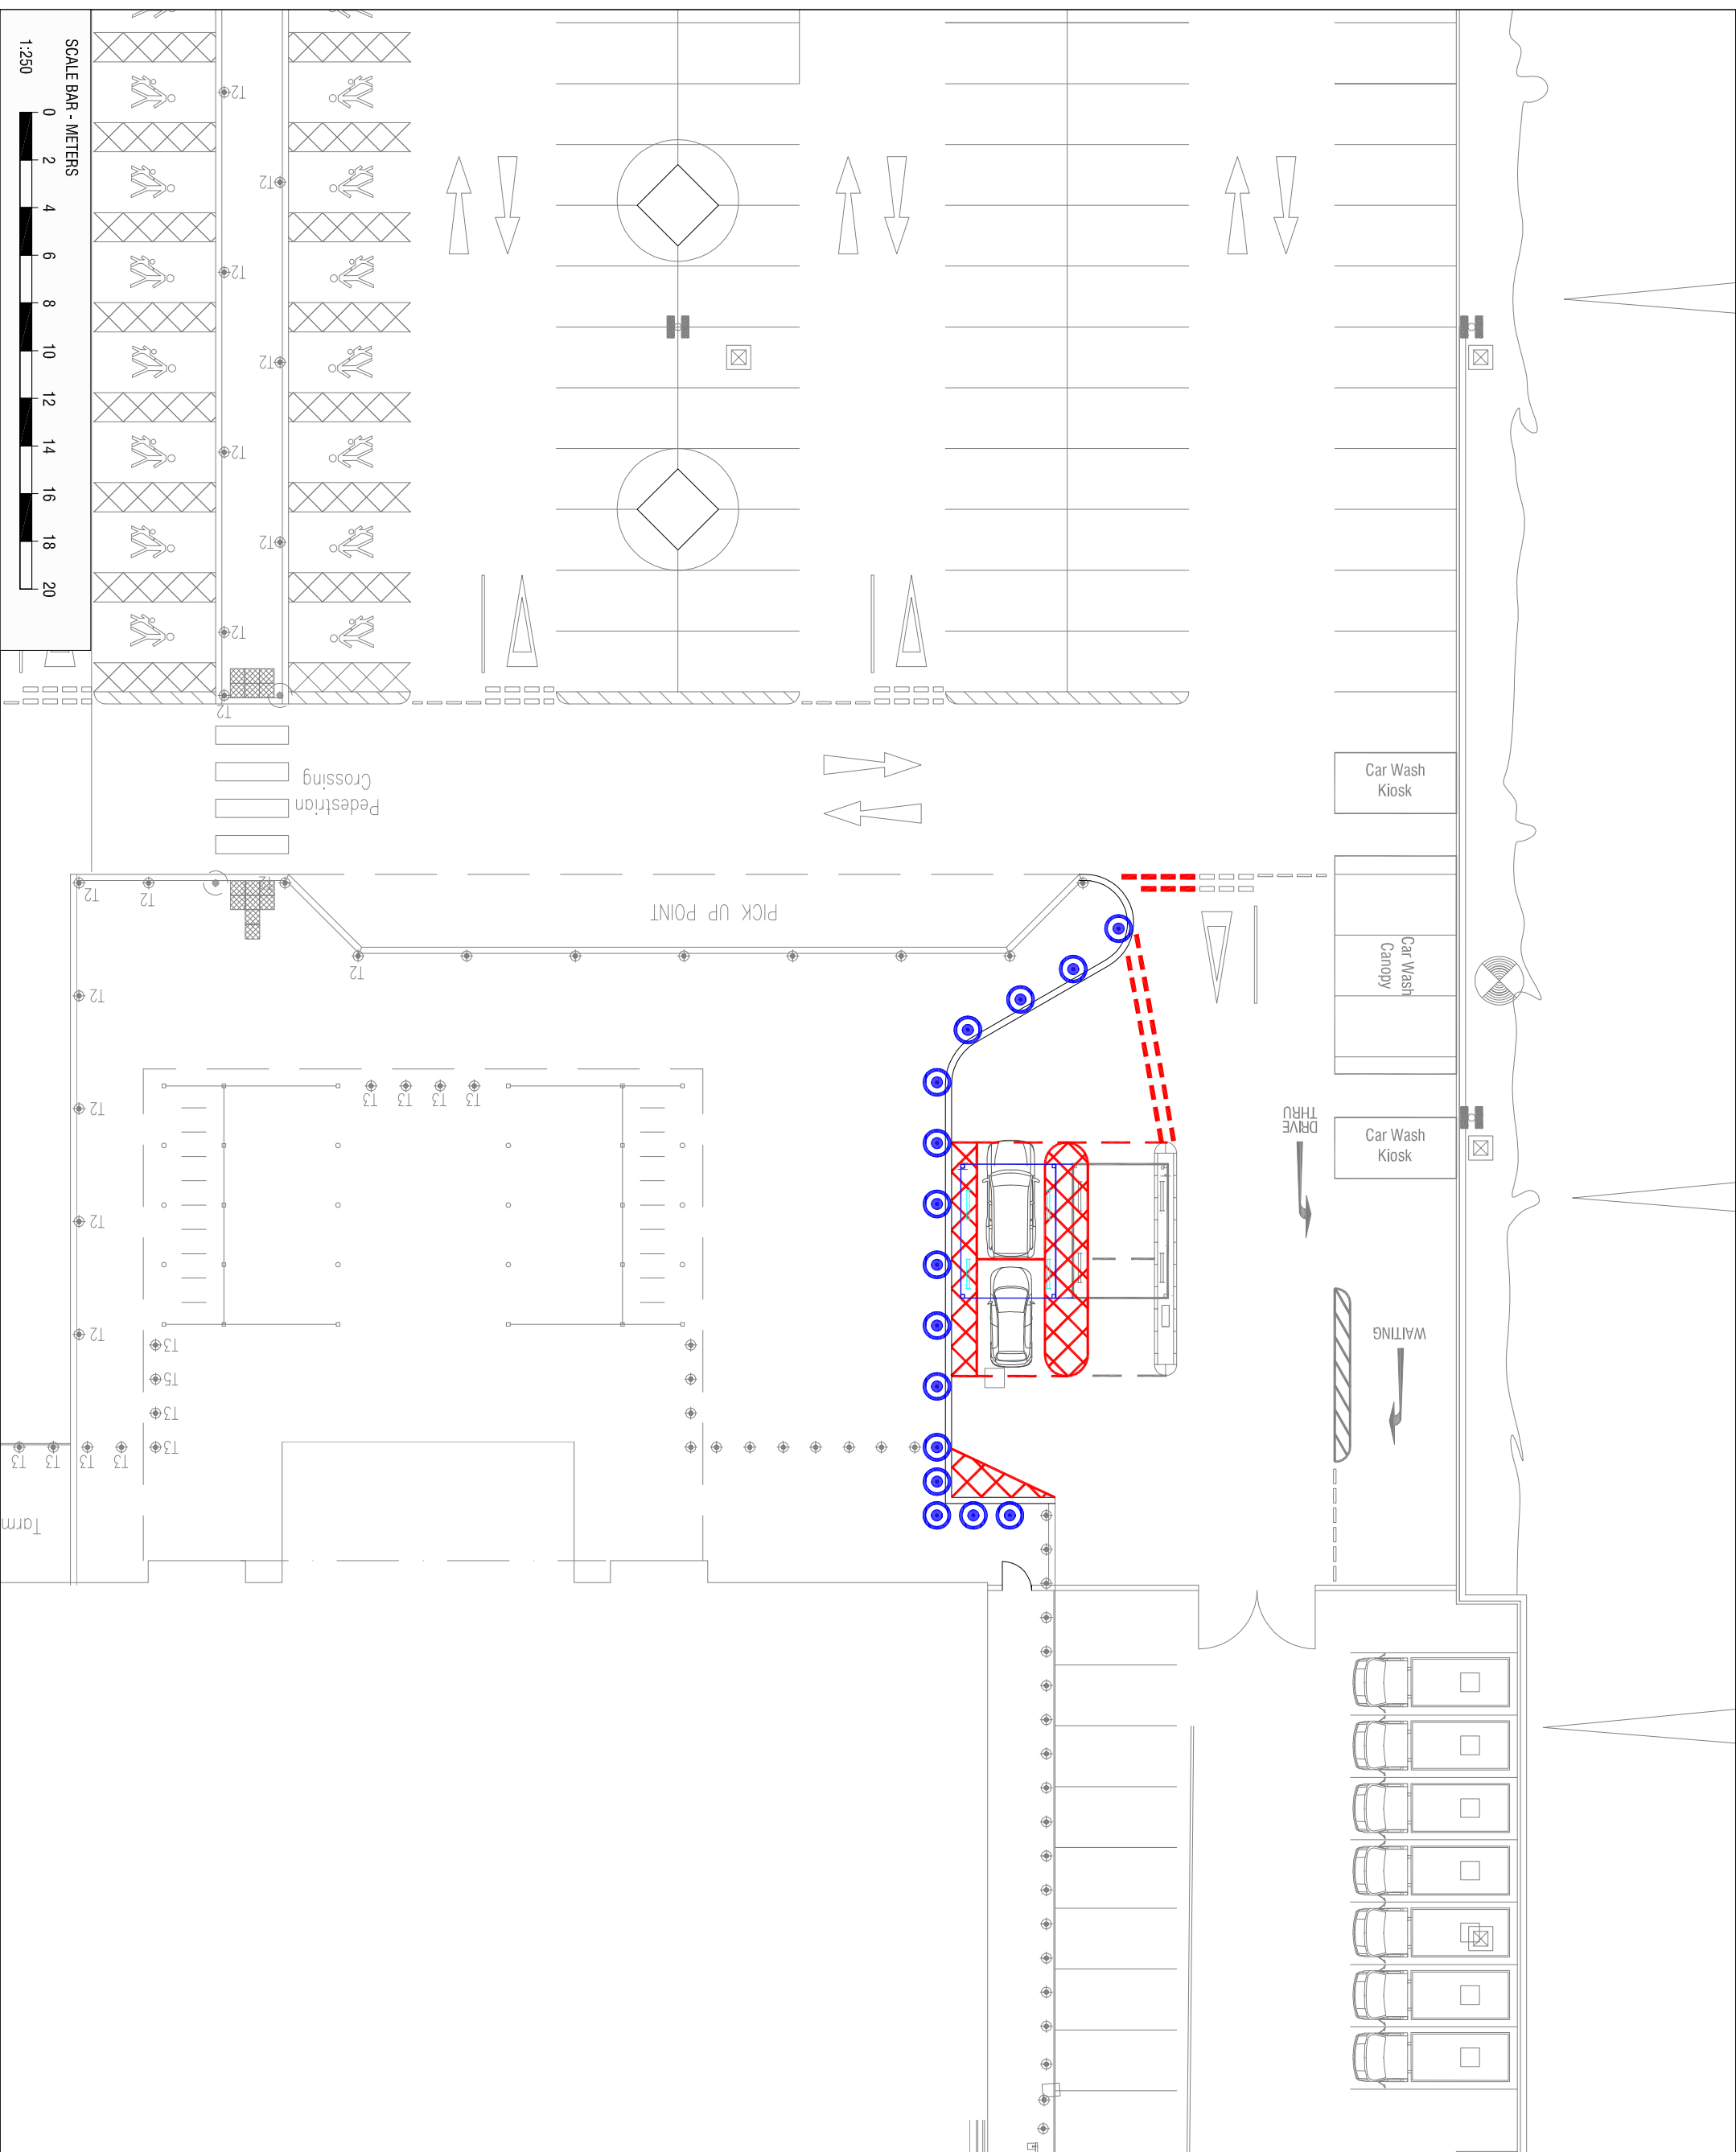

Rev	Date	Amendment	

Status
PLANNING

Project No 2217 4627	Dwg No PL01	Rev -
-------------------------	----------------	----------

Dwg Title	Proposed Layout
-----------	-----------------

Date	July 2018	Scale	1:250 @ A3
Drawn	OCB	Designed	CHM
		Checked	CHM

Project
Astra Havant Click and Collect 2017 (4627)
Larchwood Avenue, Bedhampton, Havant PO9 3QW

Client

ASDA

Save money. Live better.


CREATE THE DIFFERENCE
Genieq's Project Services Ltd
2 Peldon Place, Bradley Business Park
Dover, Kent, TN11 8JL, UK
Tel: 01843 422219 Email: enquiries@gps-uk.co.uk