
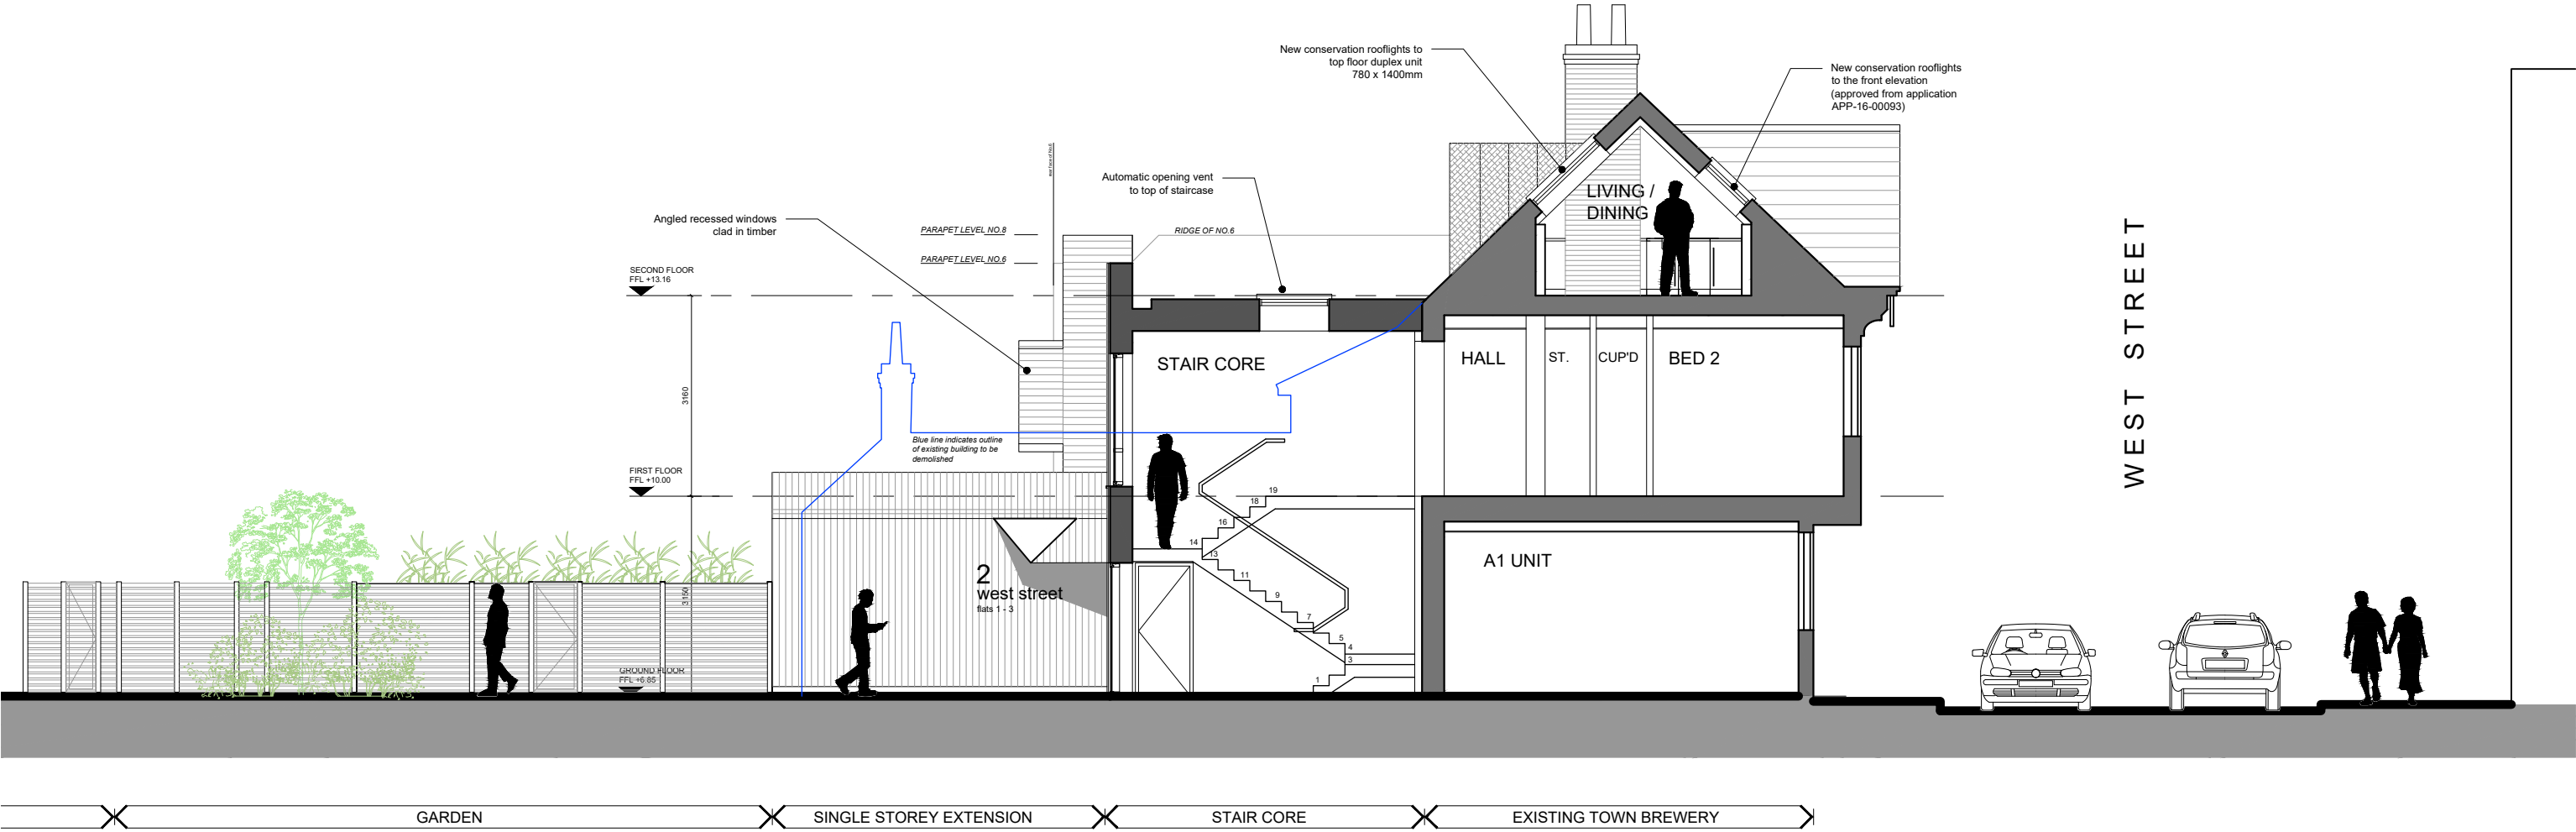


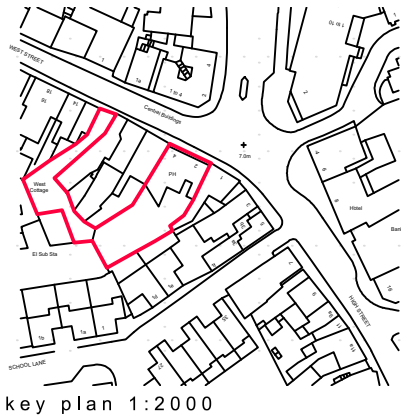

section BB 1:100

Rev.	Description	by	check	date
REVISIONS				
Cover Storey Architects Cover Storey Architects LLP The Studio, 18 St Georges Avenue, Havant Tel. 02392 006266 PO9 2RX info@coverstorey.co.uk www.coverstorey.co.uk				

Project name: The Town Brewery, 2 West Street, Emsworth PO10 7DY	Project no.: 17031	Drawing no.: PL221	Revision: -	Status: PLANNING	This drawing is copyright of Cover Storey Architects LLP All dimensions must be verified on site prior to construction Do not scale this drawing except for planning application purposes
Drawing name: Proposed Section BB - Through Stair Core	Scale @ A3 1:100	Drawn by JB	Checked by DJS	Date AUGUST 2018	