
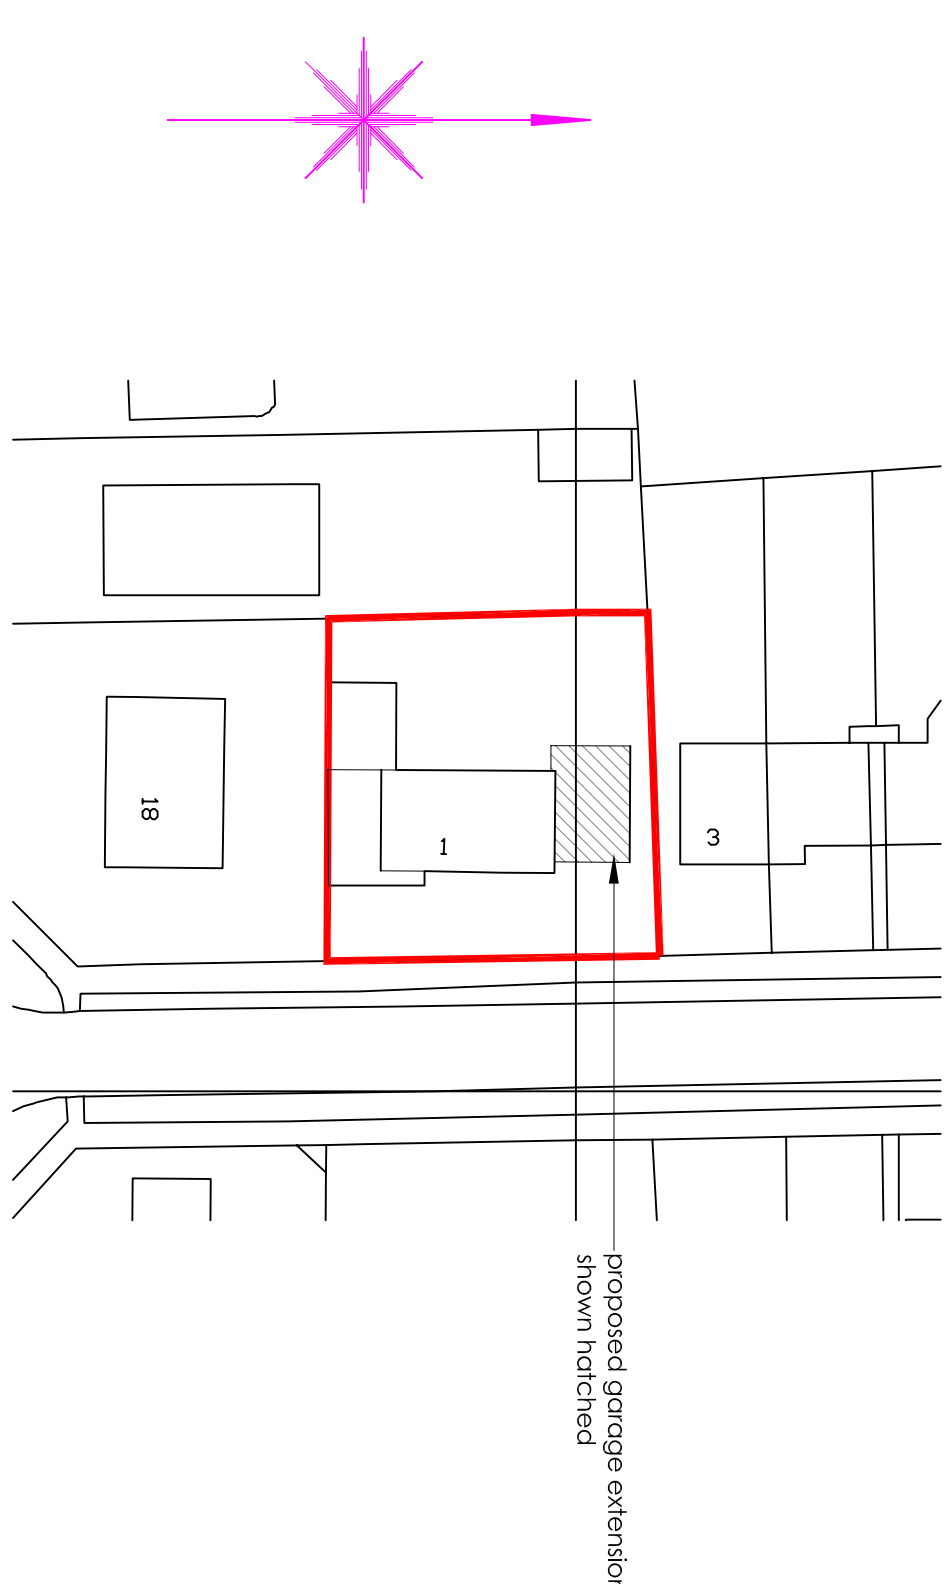
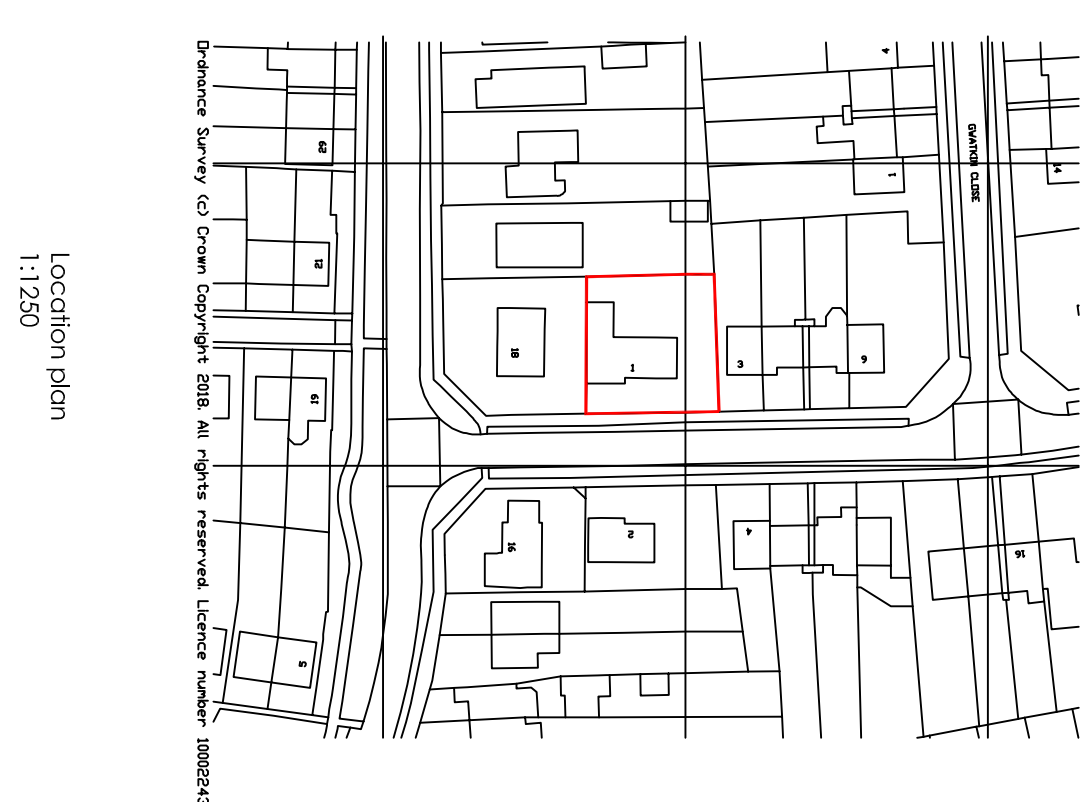
 
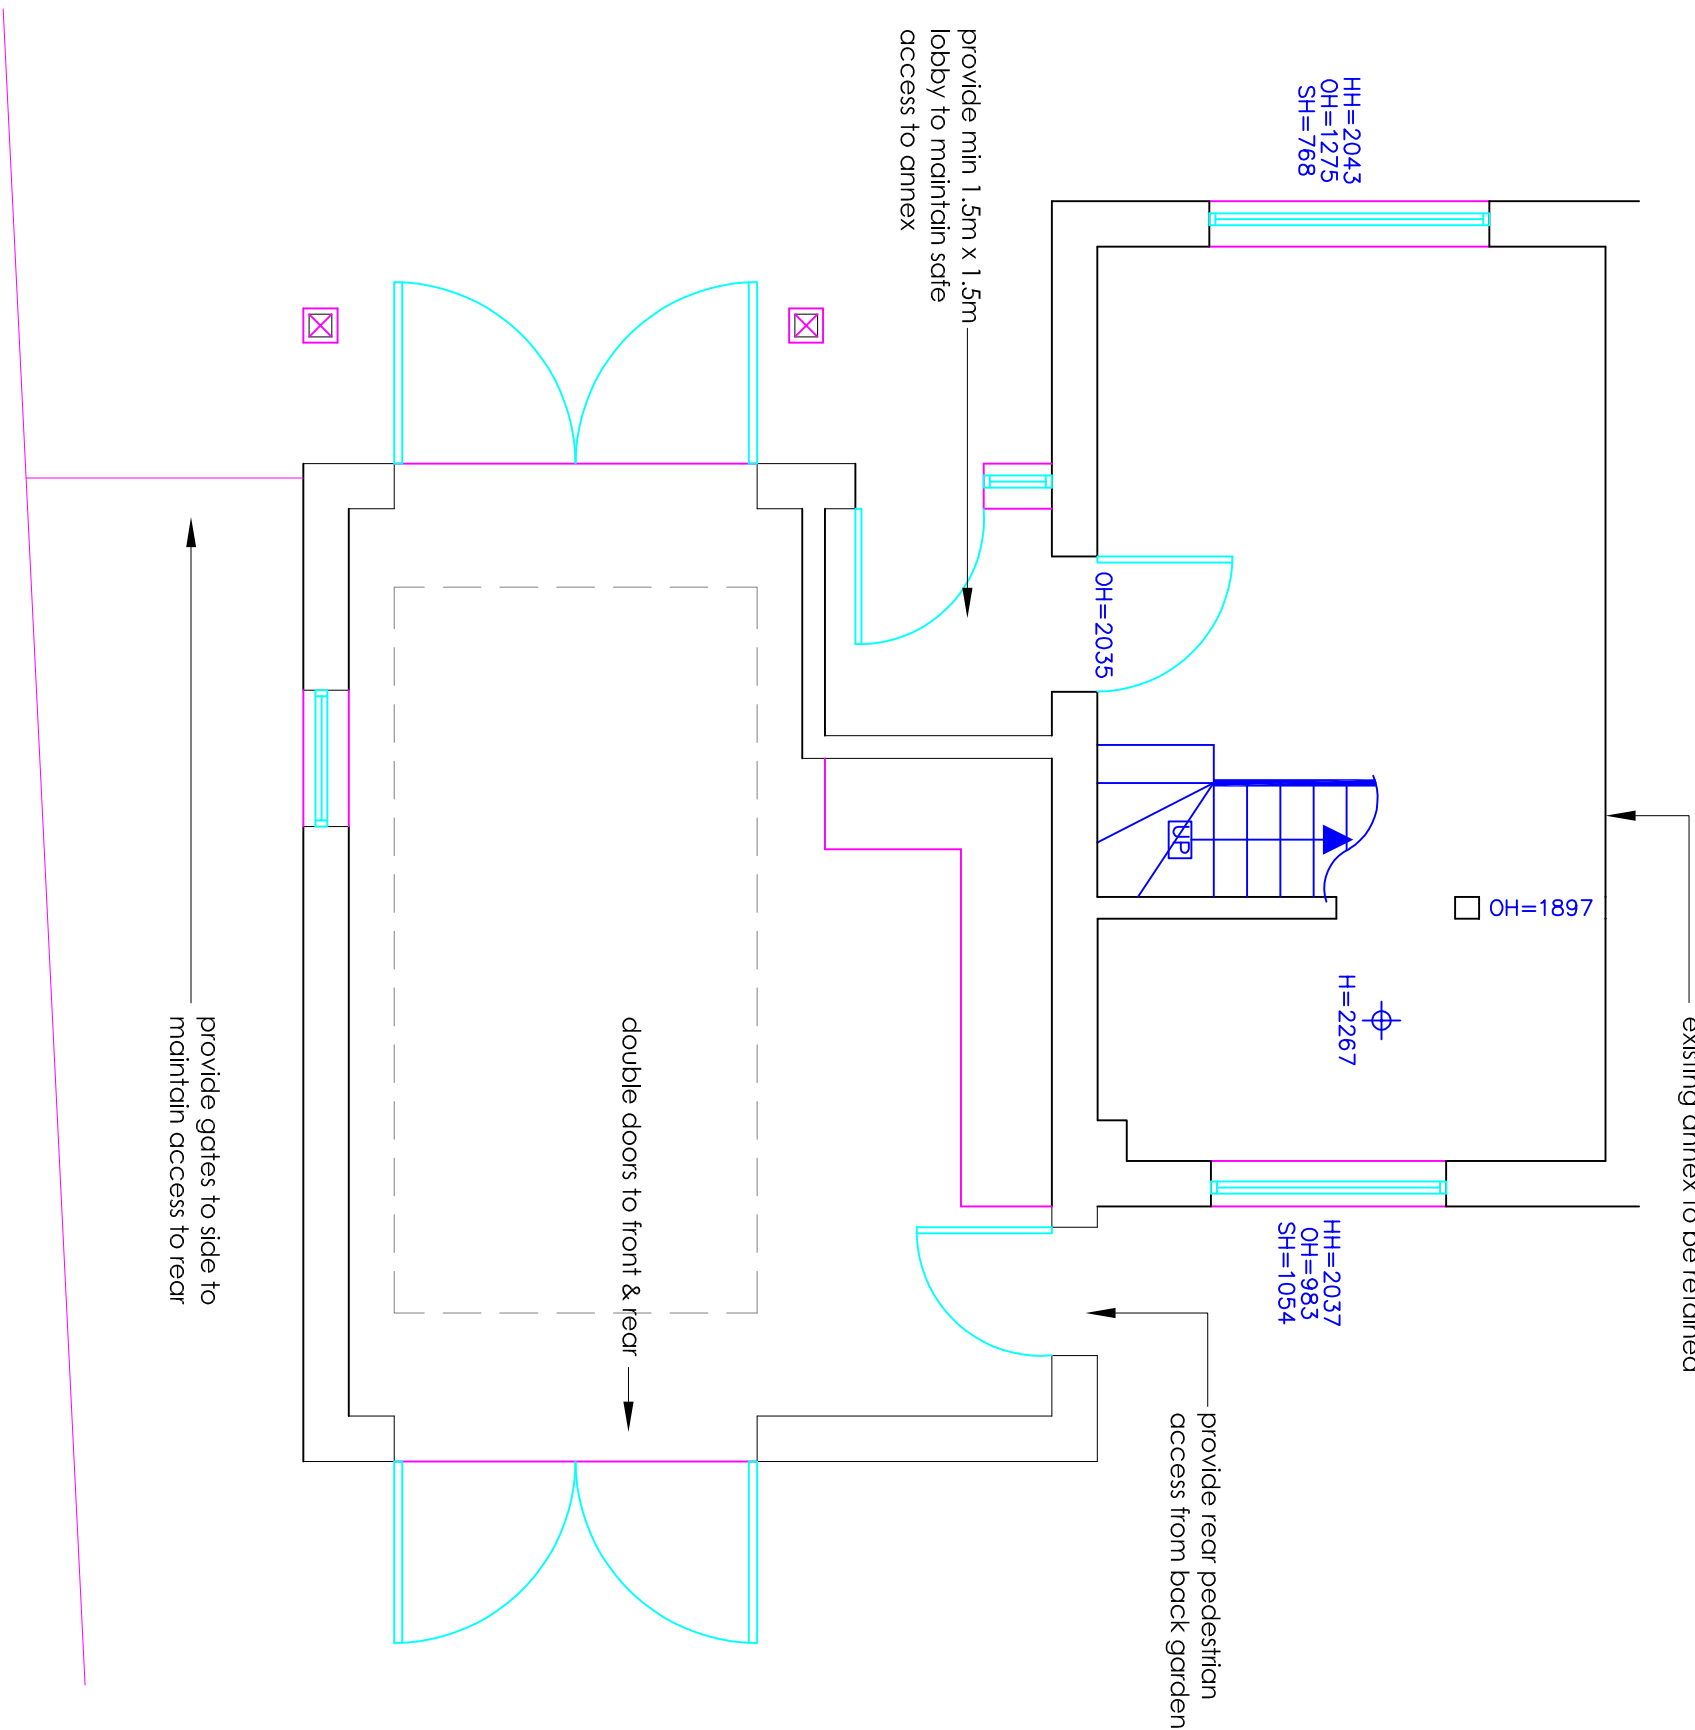
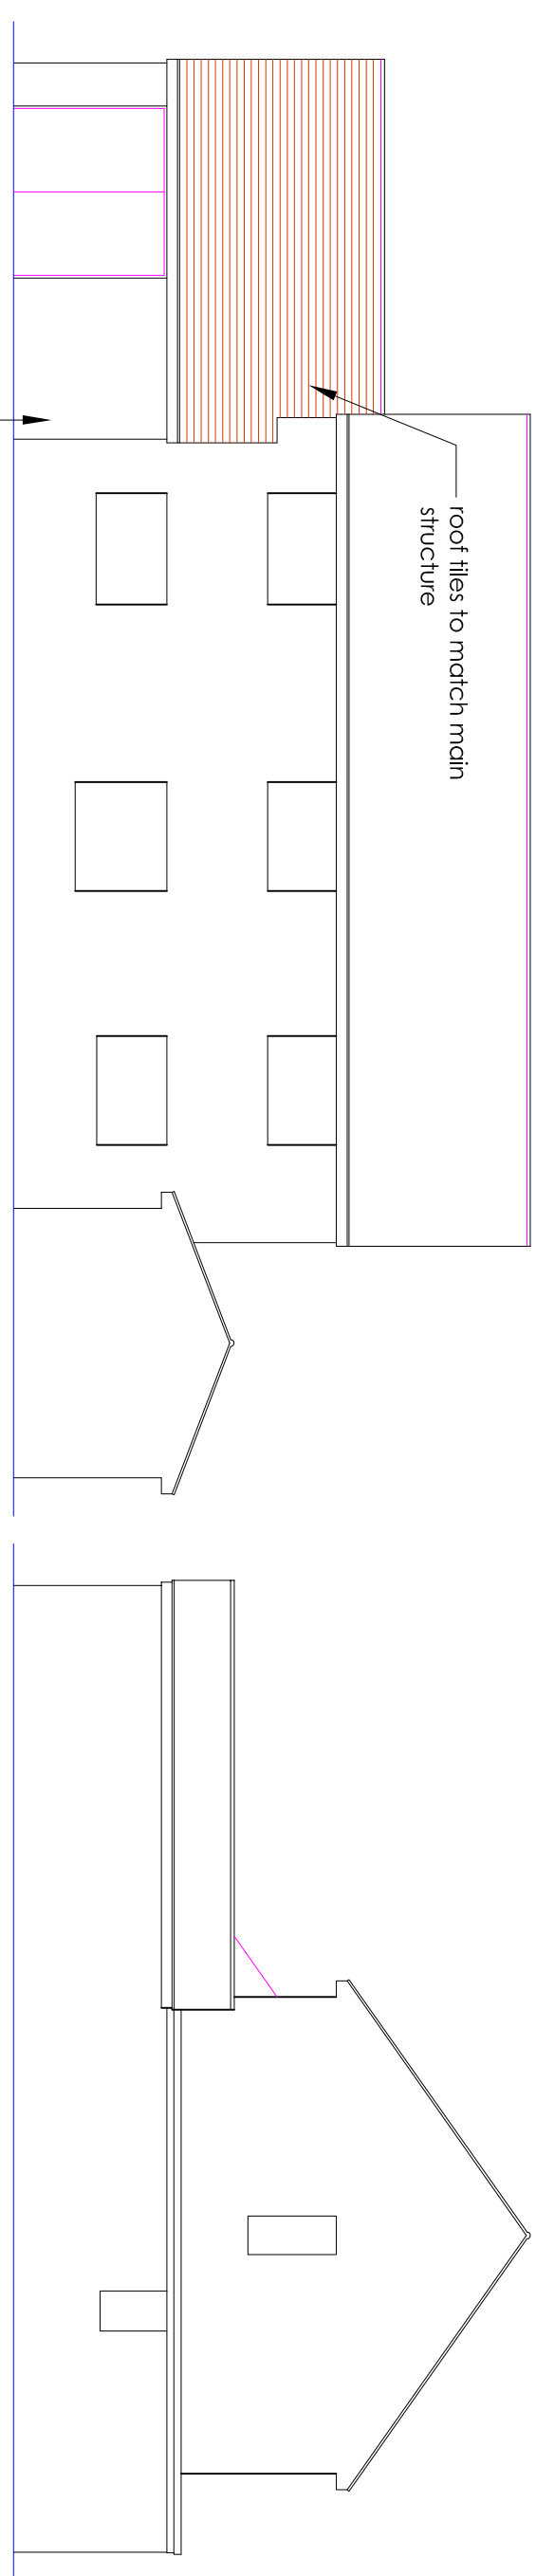
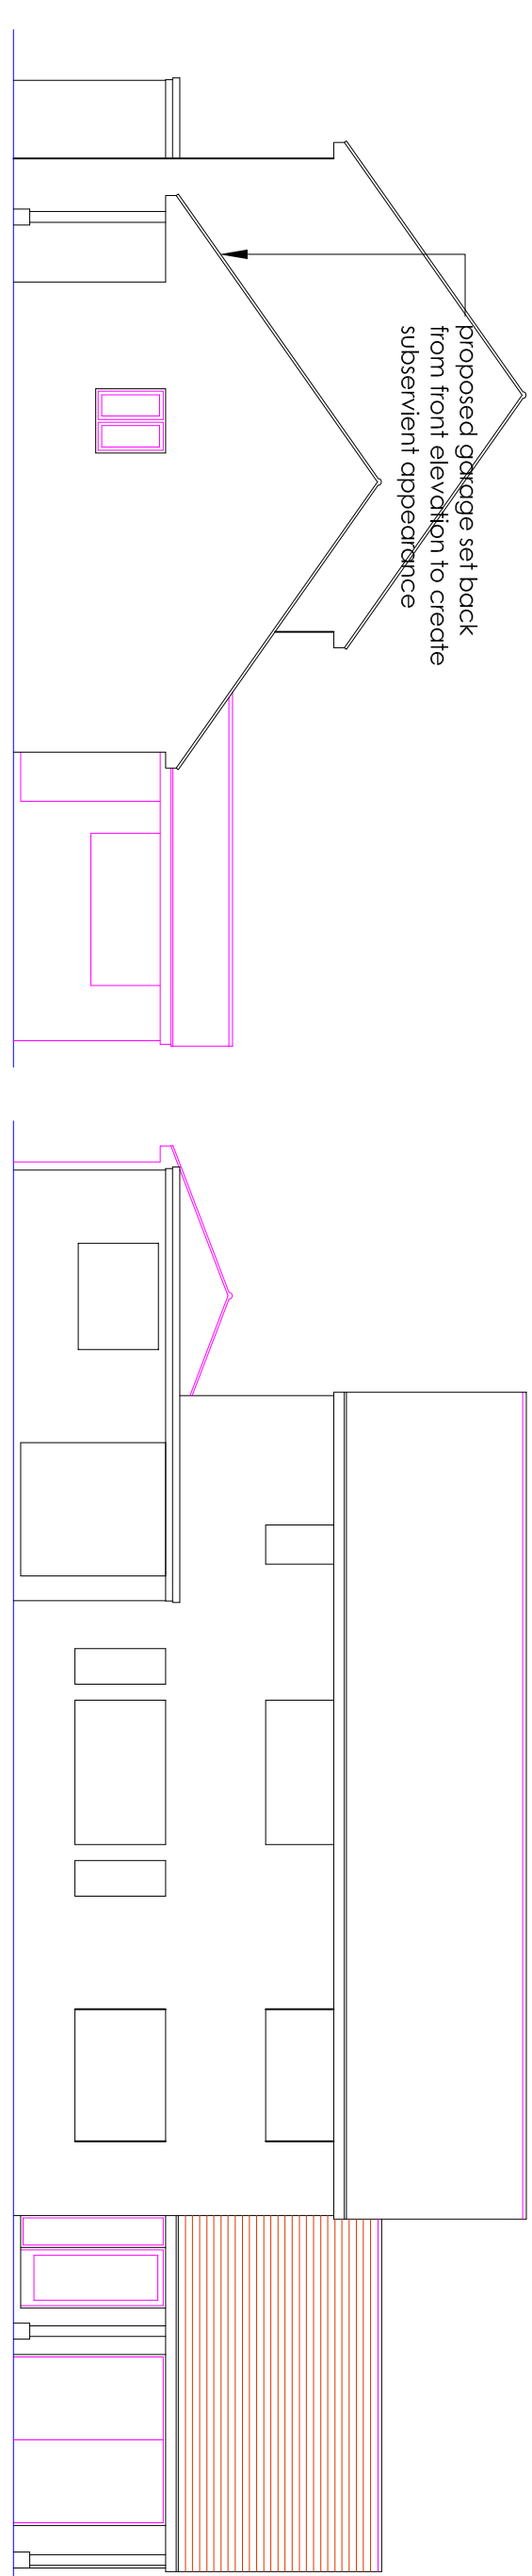
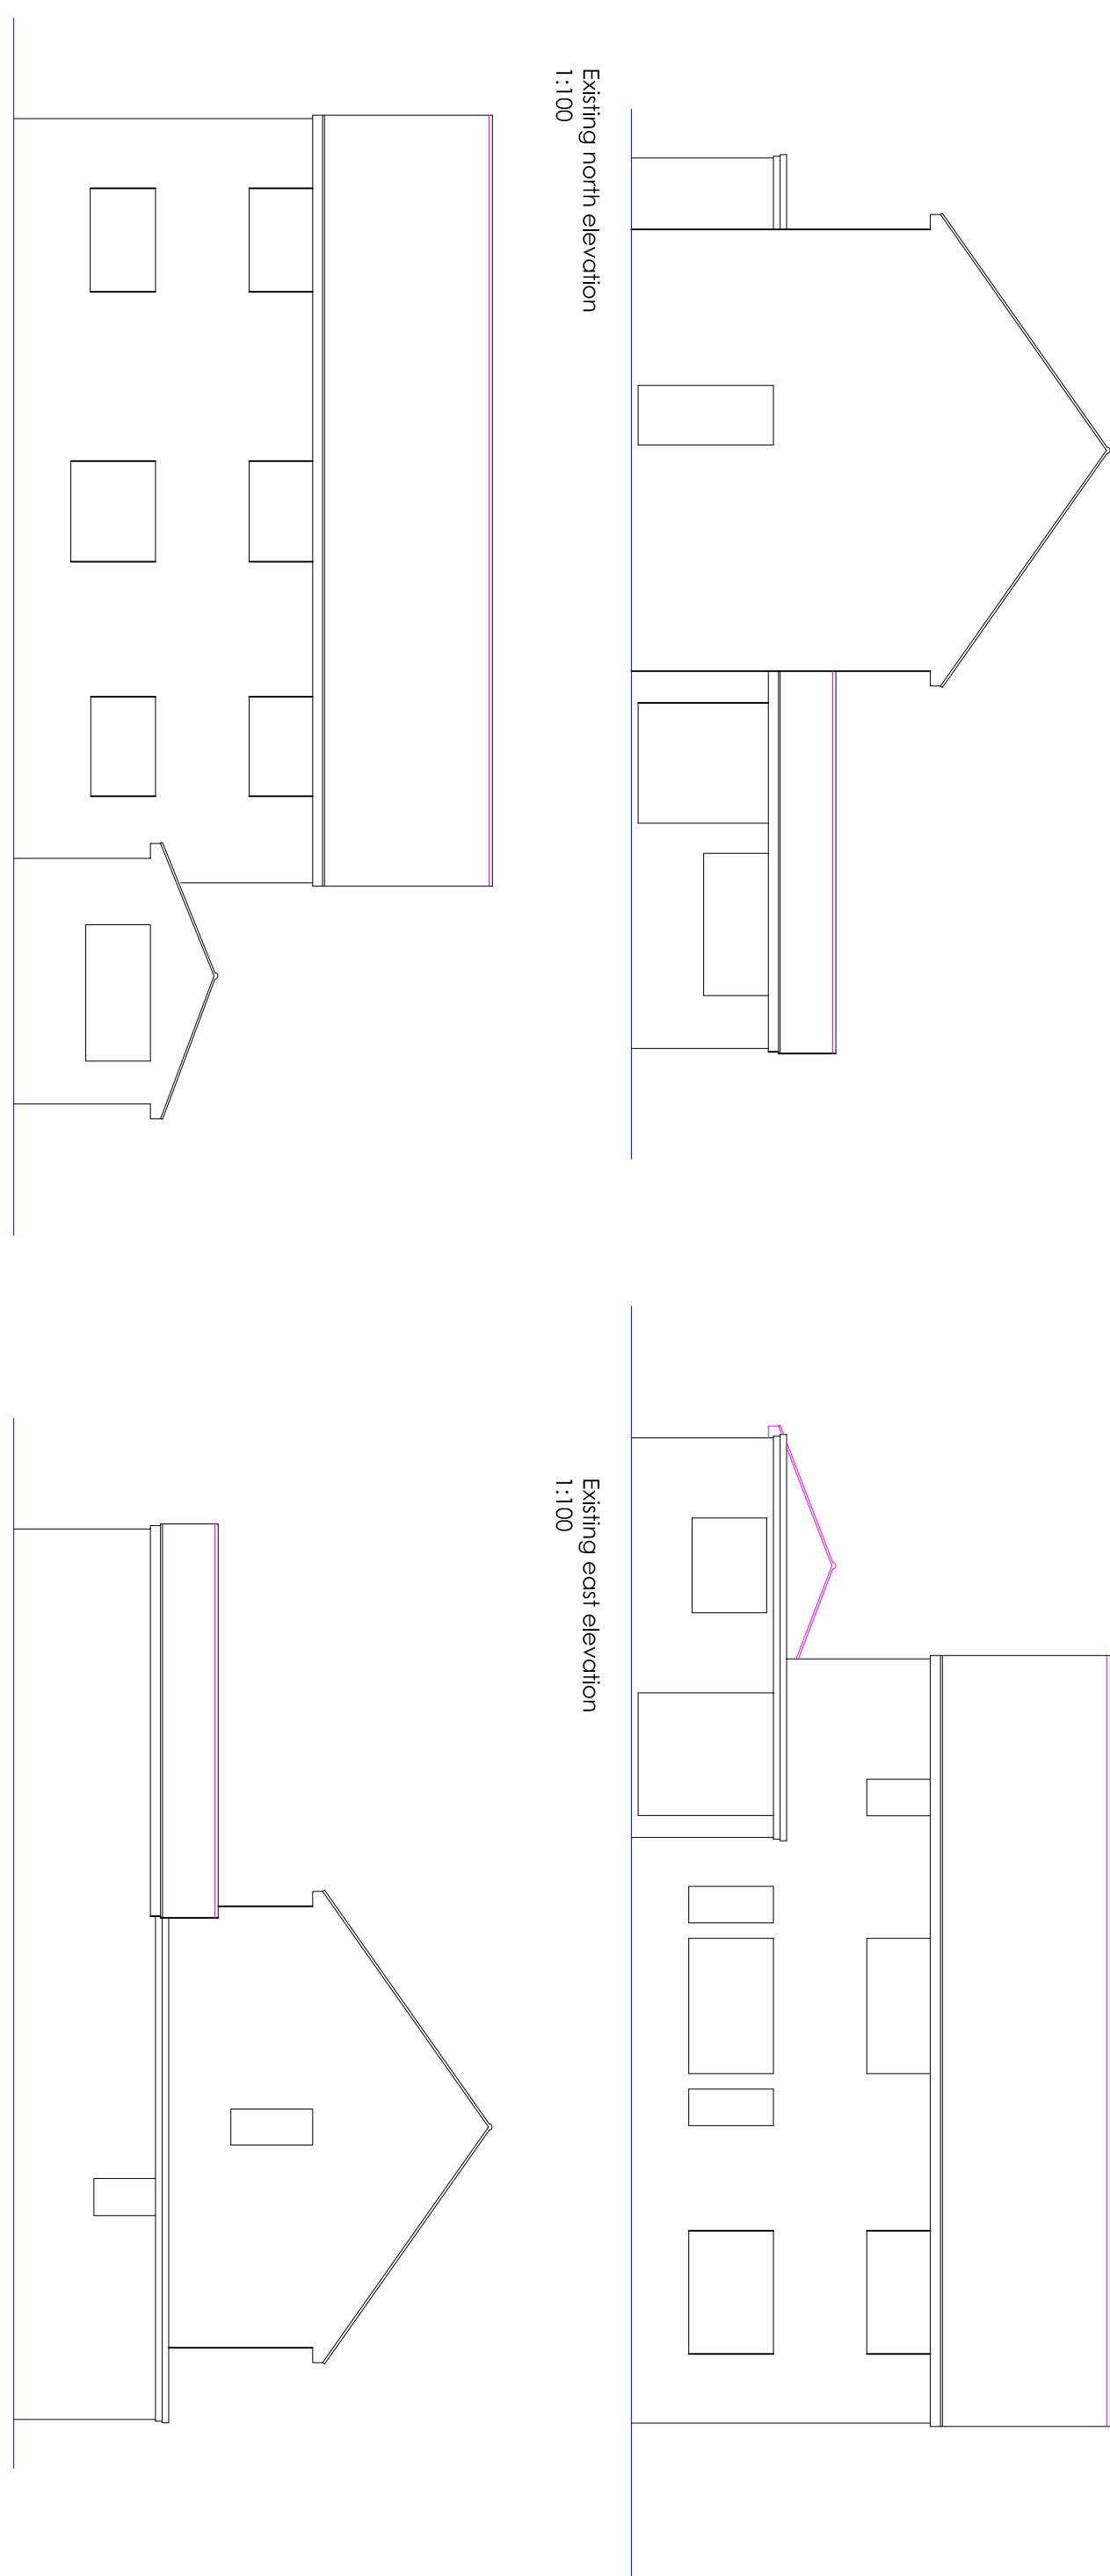
 


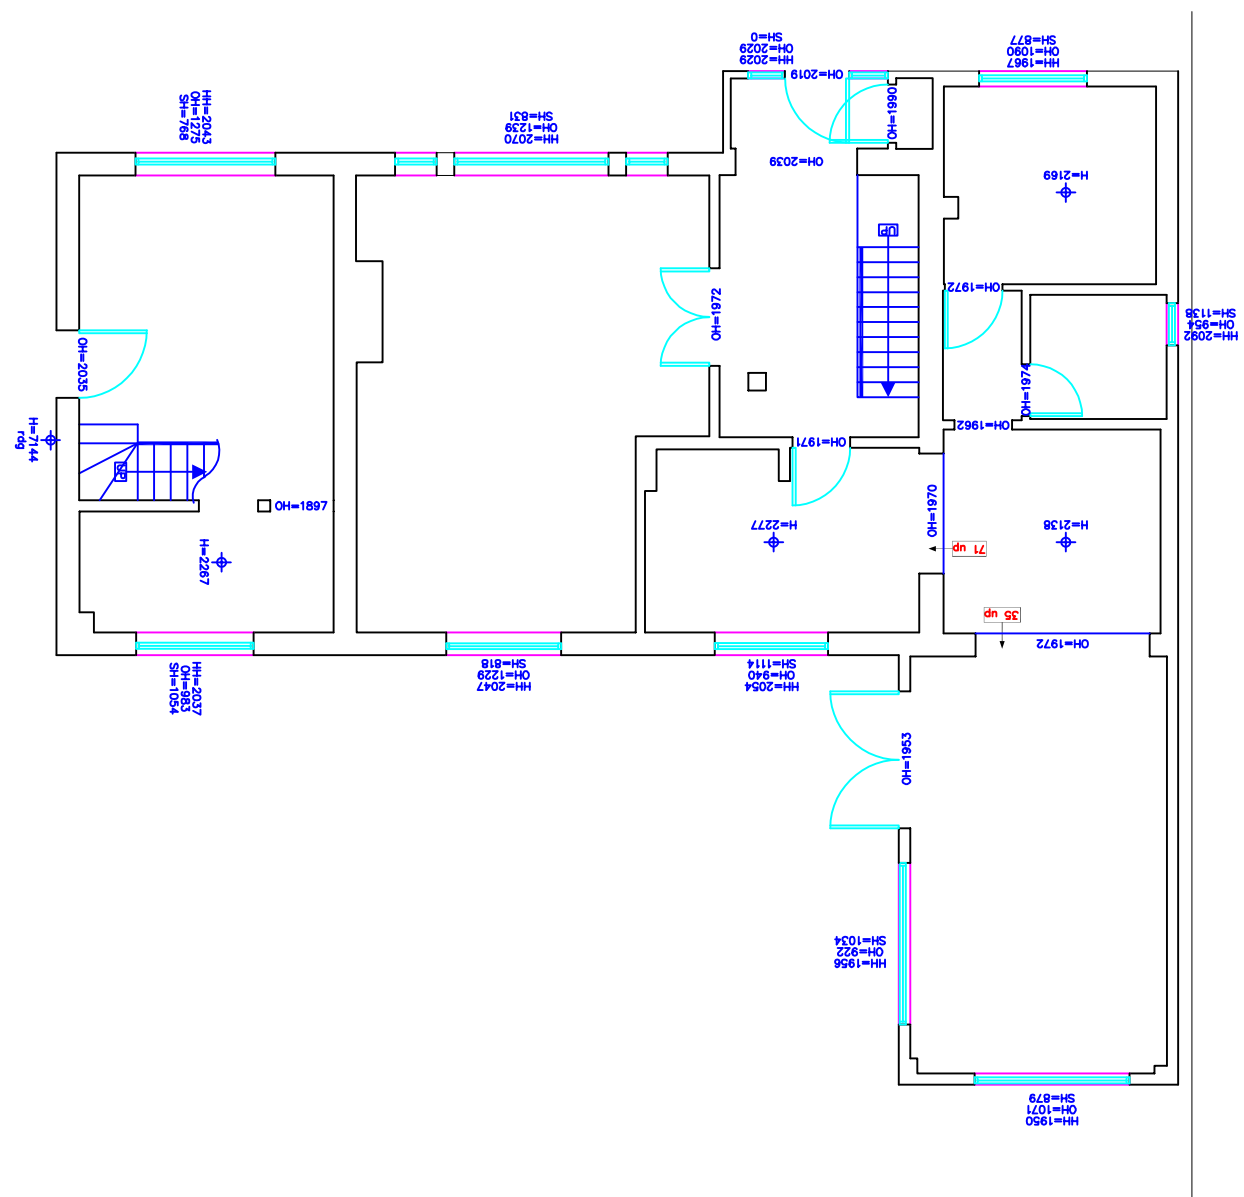

NOTES
Survey accurate at time of site clearance. Do not scale from printed drawings except for planning purposes.
Variable features in the vicinity of the boundaries as shown above, may not represent the extent of legally conveyed ownership.
Whilst every effort has been made to achieve accuracy on this plan, CMLAUL, clearance dimensions, levels and invent levels should be checked prior to design and construction.

1 Newbarn Road, Bechampton, Hampshire

Proposed garage to north & replacement roof to south

Mr & Mrs Jones

May '18

1:00 & 1:50 @A1

REVA