


18 Manor Close - 2127.18

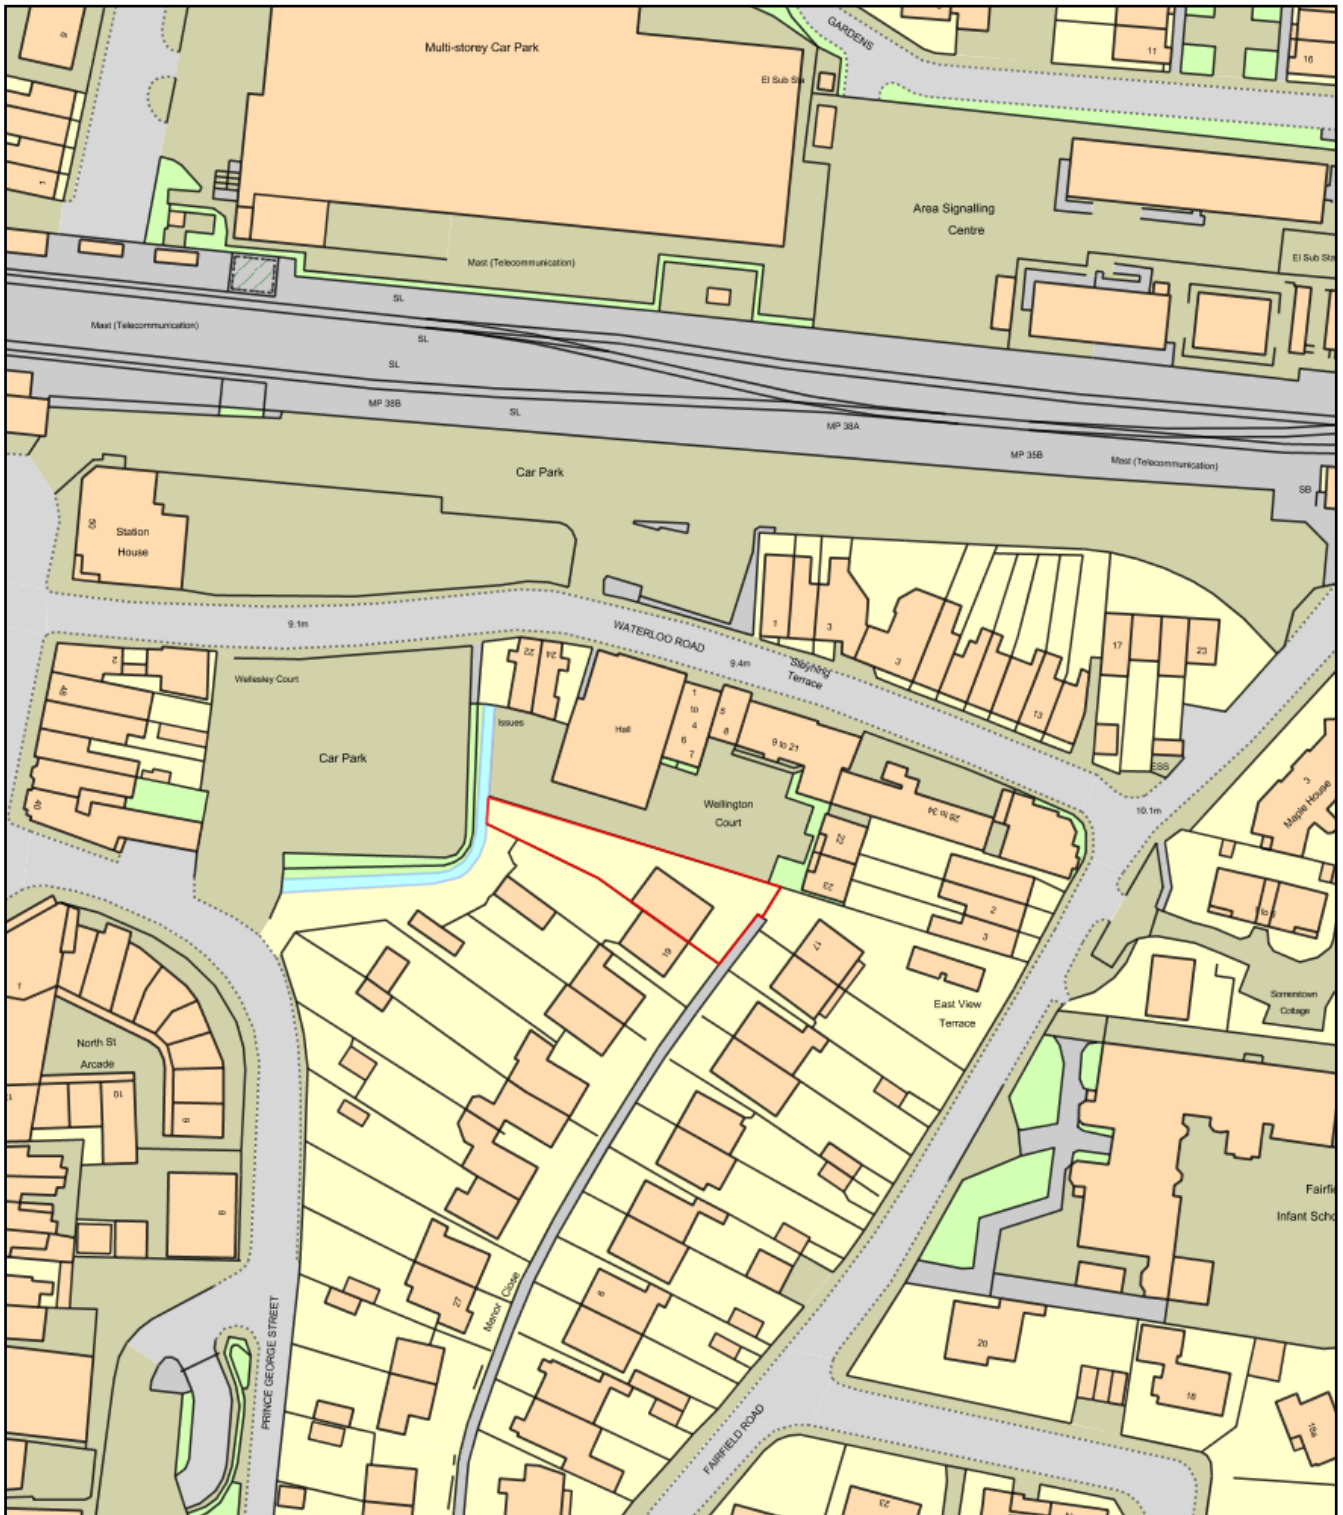

0 50
Metres



Plan Produced for: Mr & Mrs Jamal
Date Produced: 20 Jun 2018
Plan Reference Number: TQRQM18171112632056
Scale: 1:1250 @ A4