
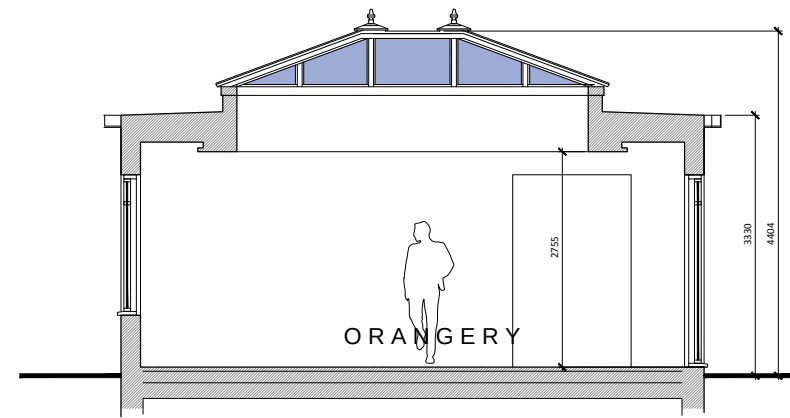
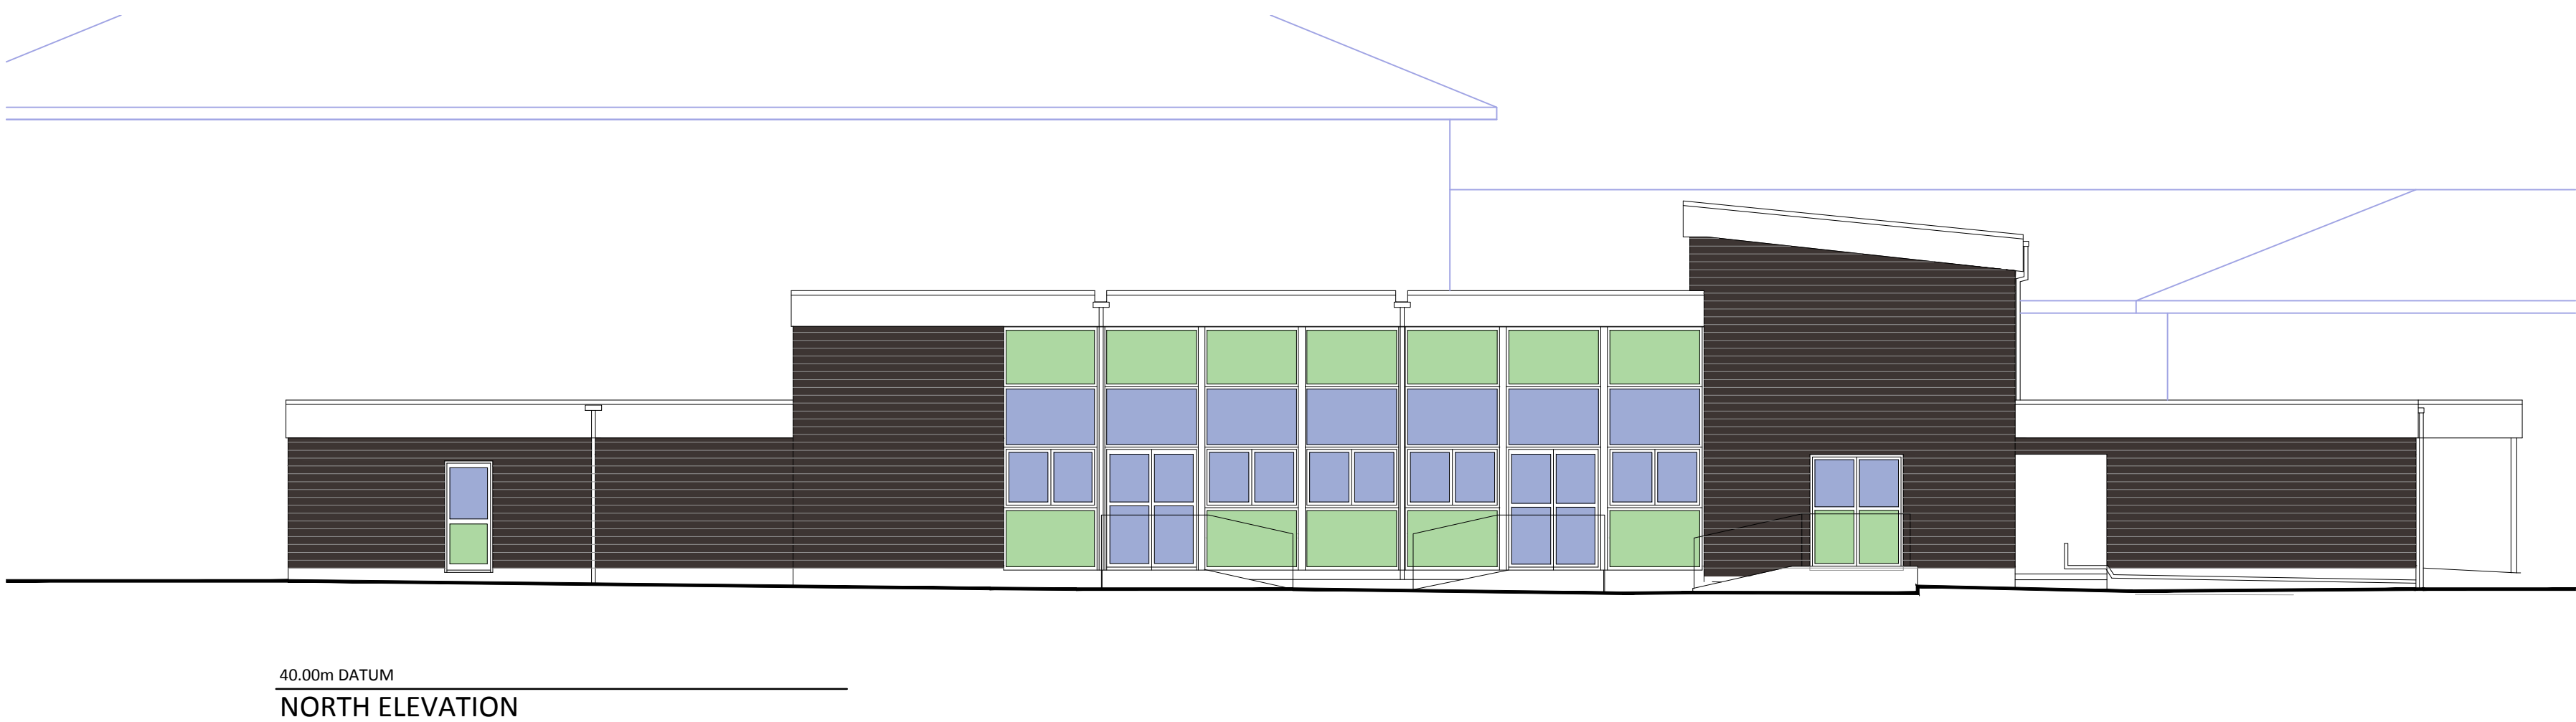
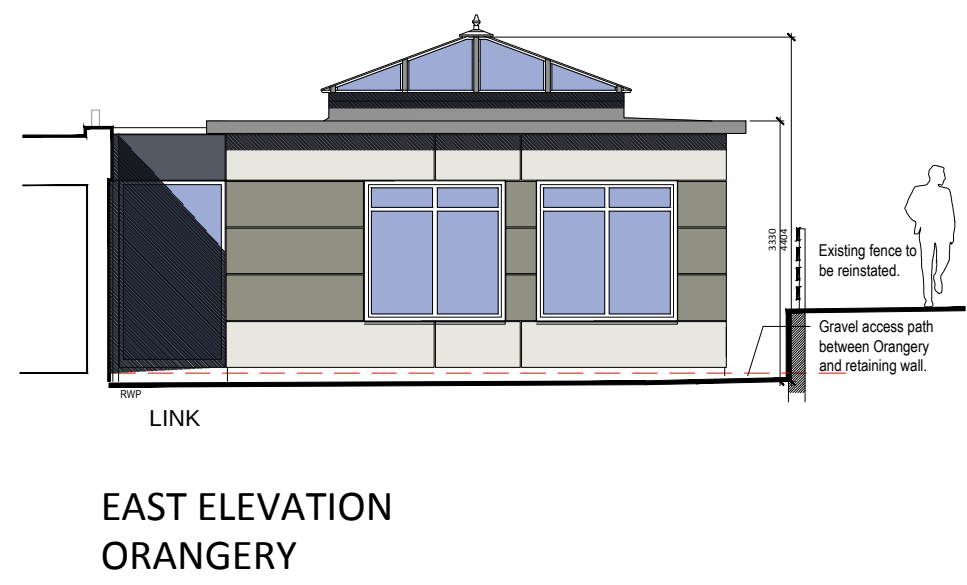
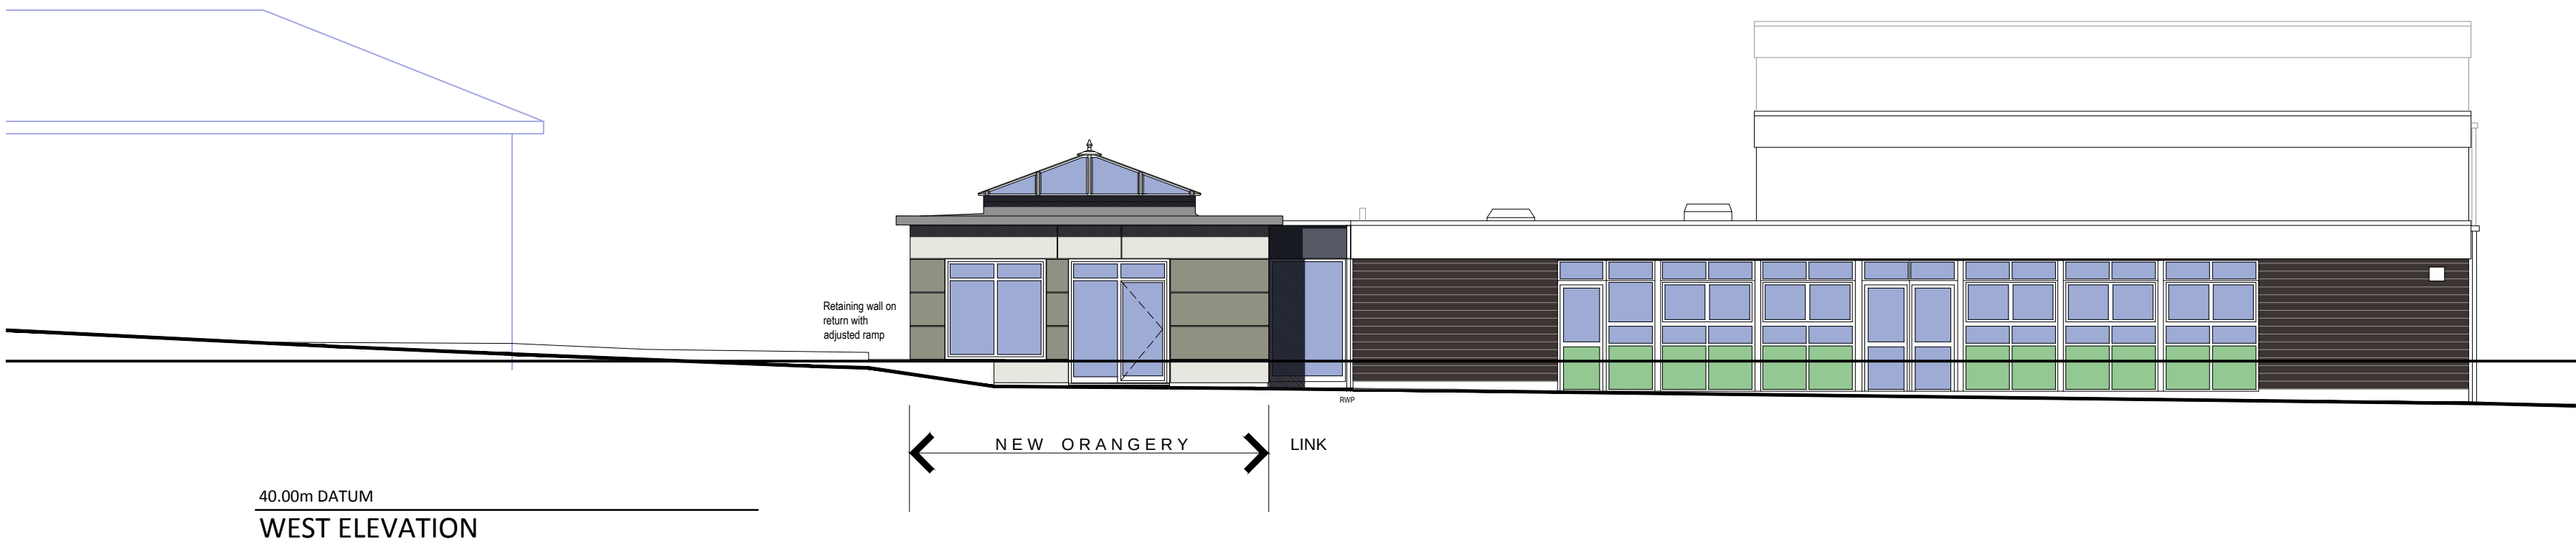
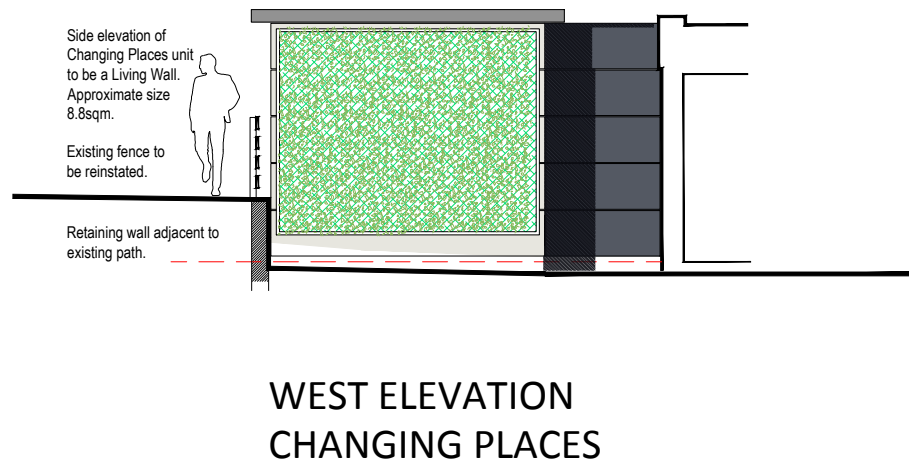
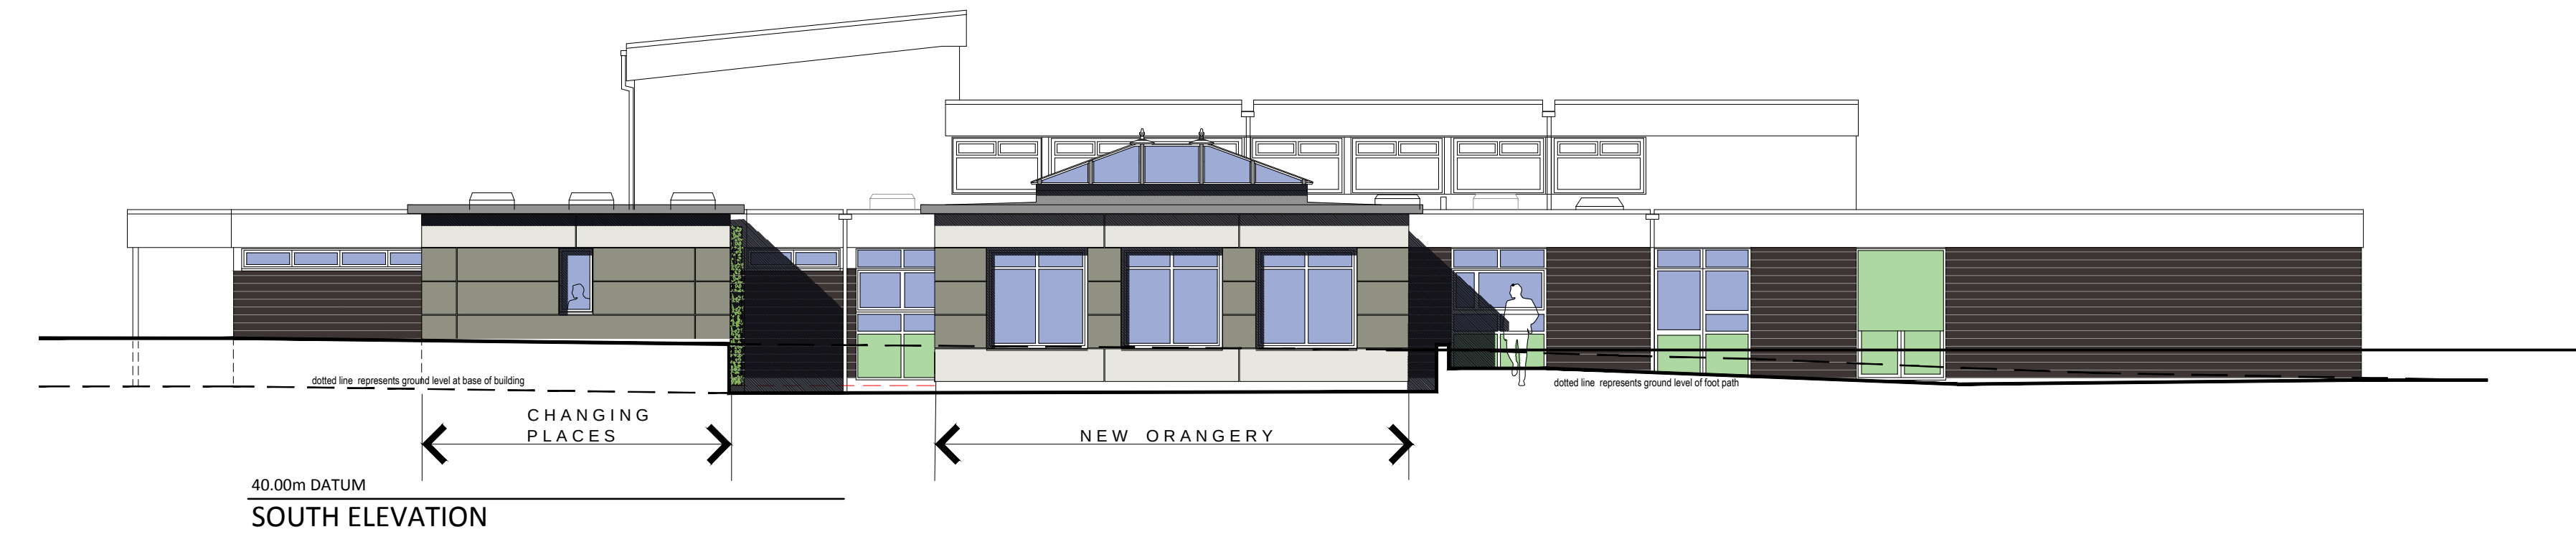


NOTES:

This drawing has been prepared for the purpose of Planning and/or Building Regulations approval only, and is not to be used for any other purpose.

All dimensions to be checked on site and any discrepancy notified to The Martin Ralph Group. Written dimensions are to be used in preference to scaled dimensions.

This drawing is the property of The Martin Ralph Group and must not be reproduced, in part or whole, or deviated from, without their permission.

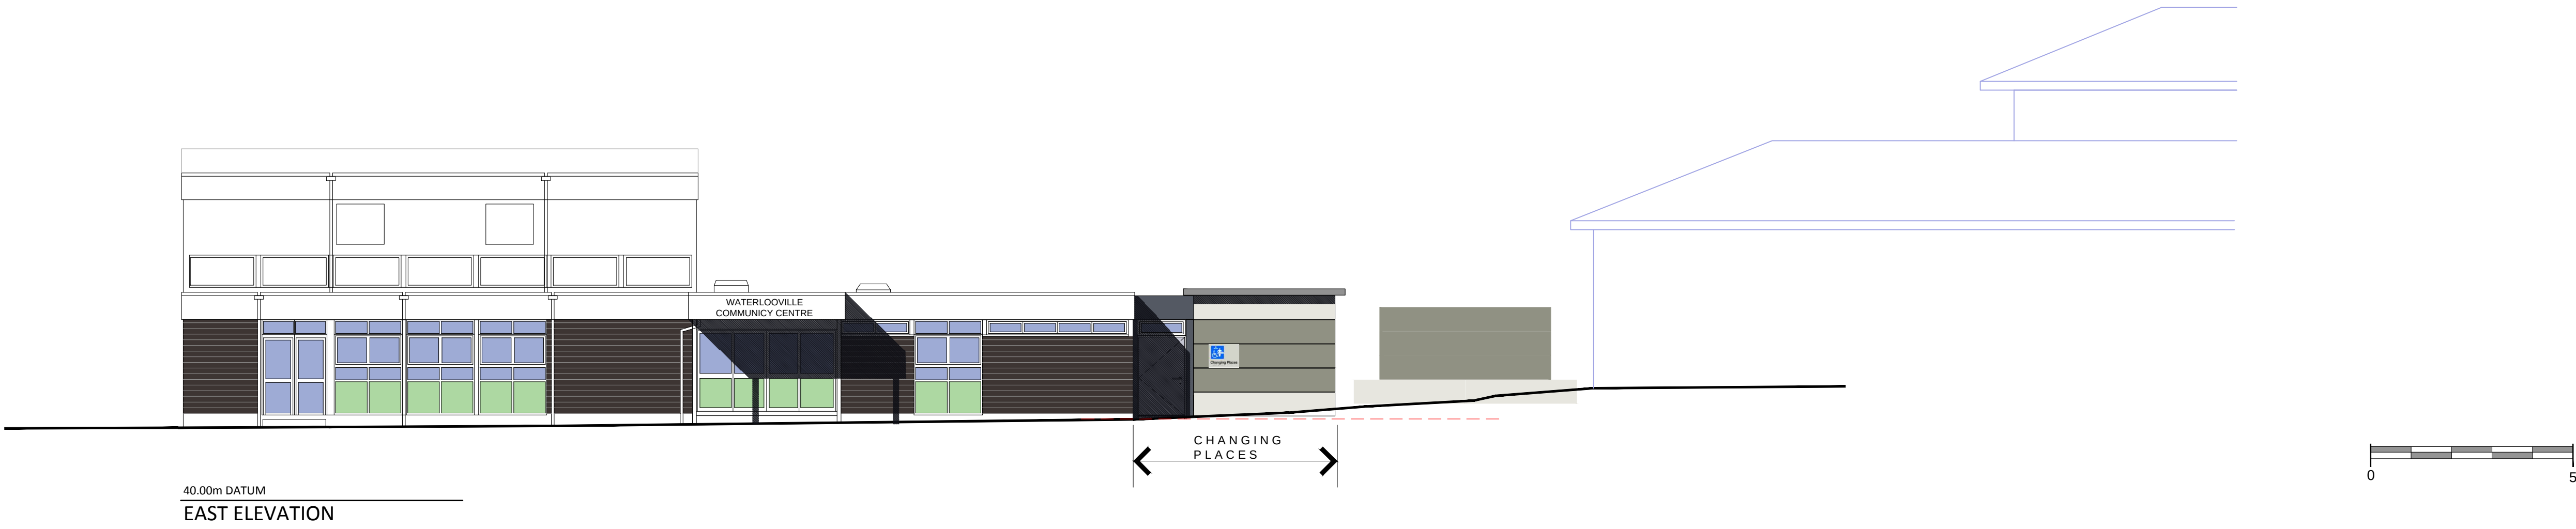

ELEVATIONS AS PROPOSED

WACA CIO WATERLOOVILLE

AMENDMENTS	DATE
C	UPDATED PLANNING
B	PLANNING APPLICATION
A	General amendments

CLIENT
**WATERLOOVILLE AREA
COMMUNITY ASSOCIATION CIO**

PROJECT
**ALTERATIONS & EXTENSIONS
TO WACA CIO BUILDING**
10 Maurepas Way, Waterloo
Hampshire PO7 7AY

DRAWING TITLE
**BUILDING ELEVATIONS
AS PROPOSED**

DATE
APRIL 2018

SCALE
1:100 @ A1 1:200 @ A3

DRAWING No.
17A_035 013

REVISION
C

MARTIN RALPH

ARCHITECTS
RIBA CHARTERED ARCHITECTS
SURVEYORS & ENGINEERS
Chartered Practice
Part of **THE MARTIN RALPH GROUP**

11 Dragoon House
Hussar Court
Brambles Business Park
Portsmouth
Hampshire
PO7 7SF
www.martinralph.co.uk
info@martinralph.co.uk
T. 023 9225 7711
F. 023 9225 7712