


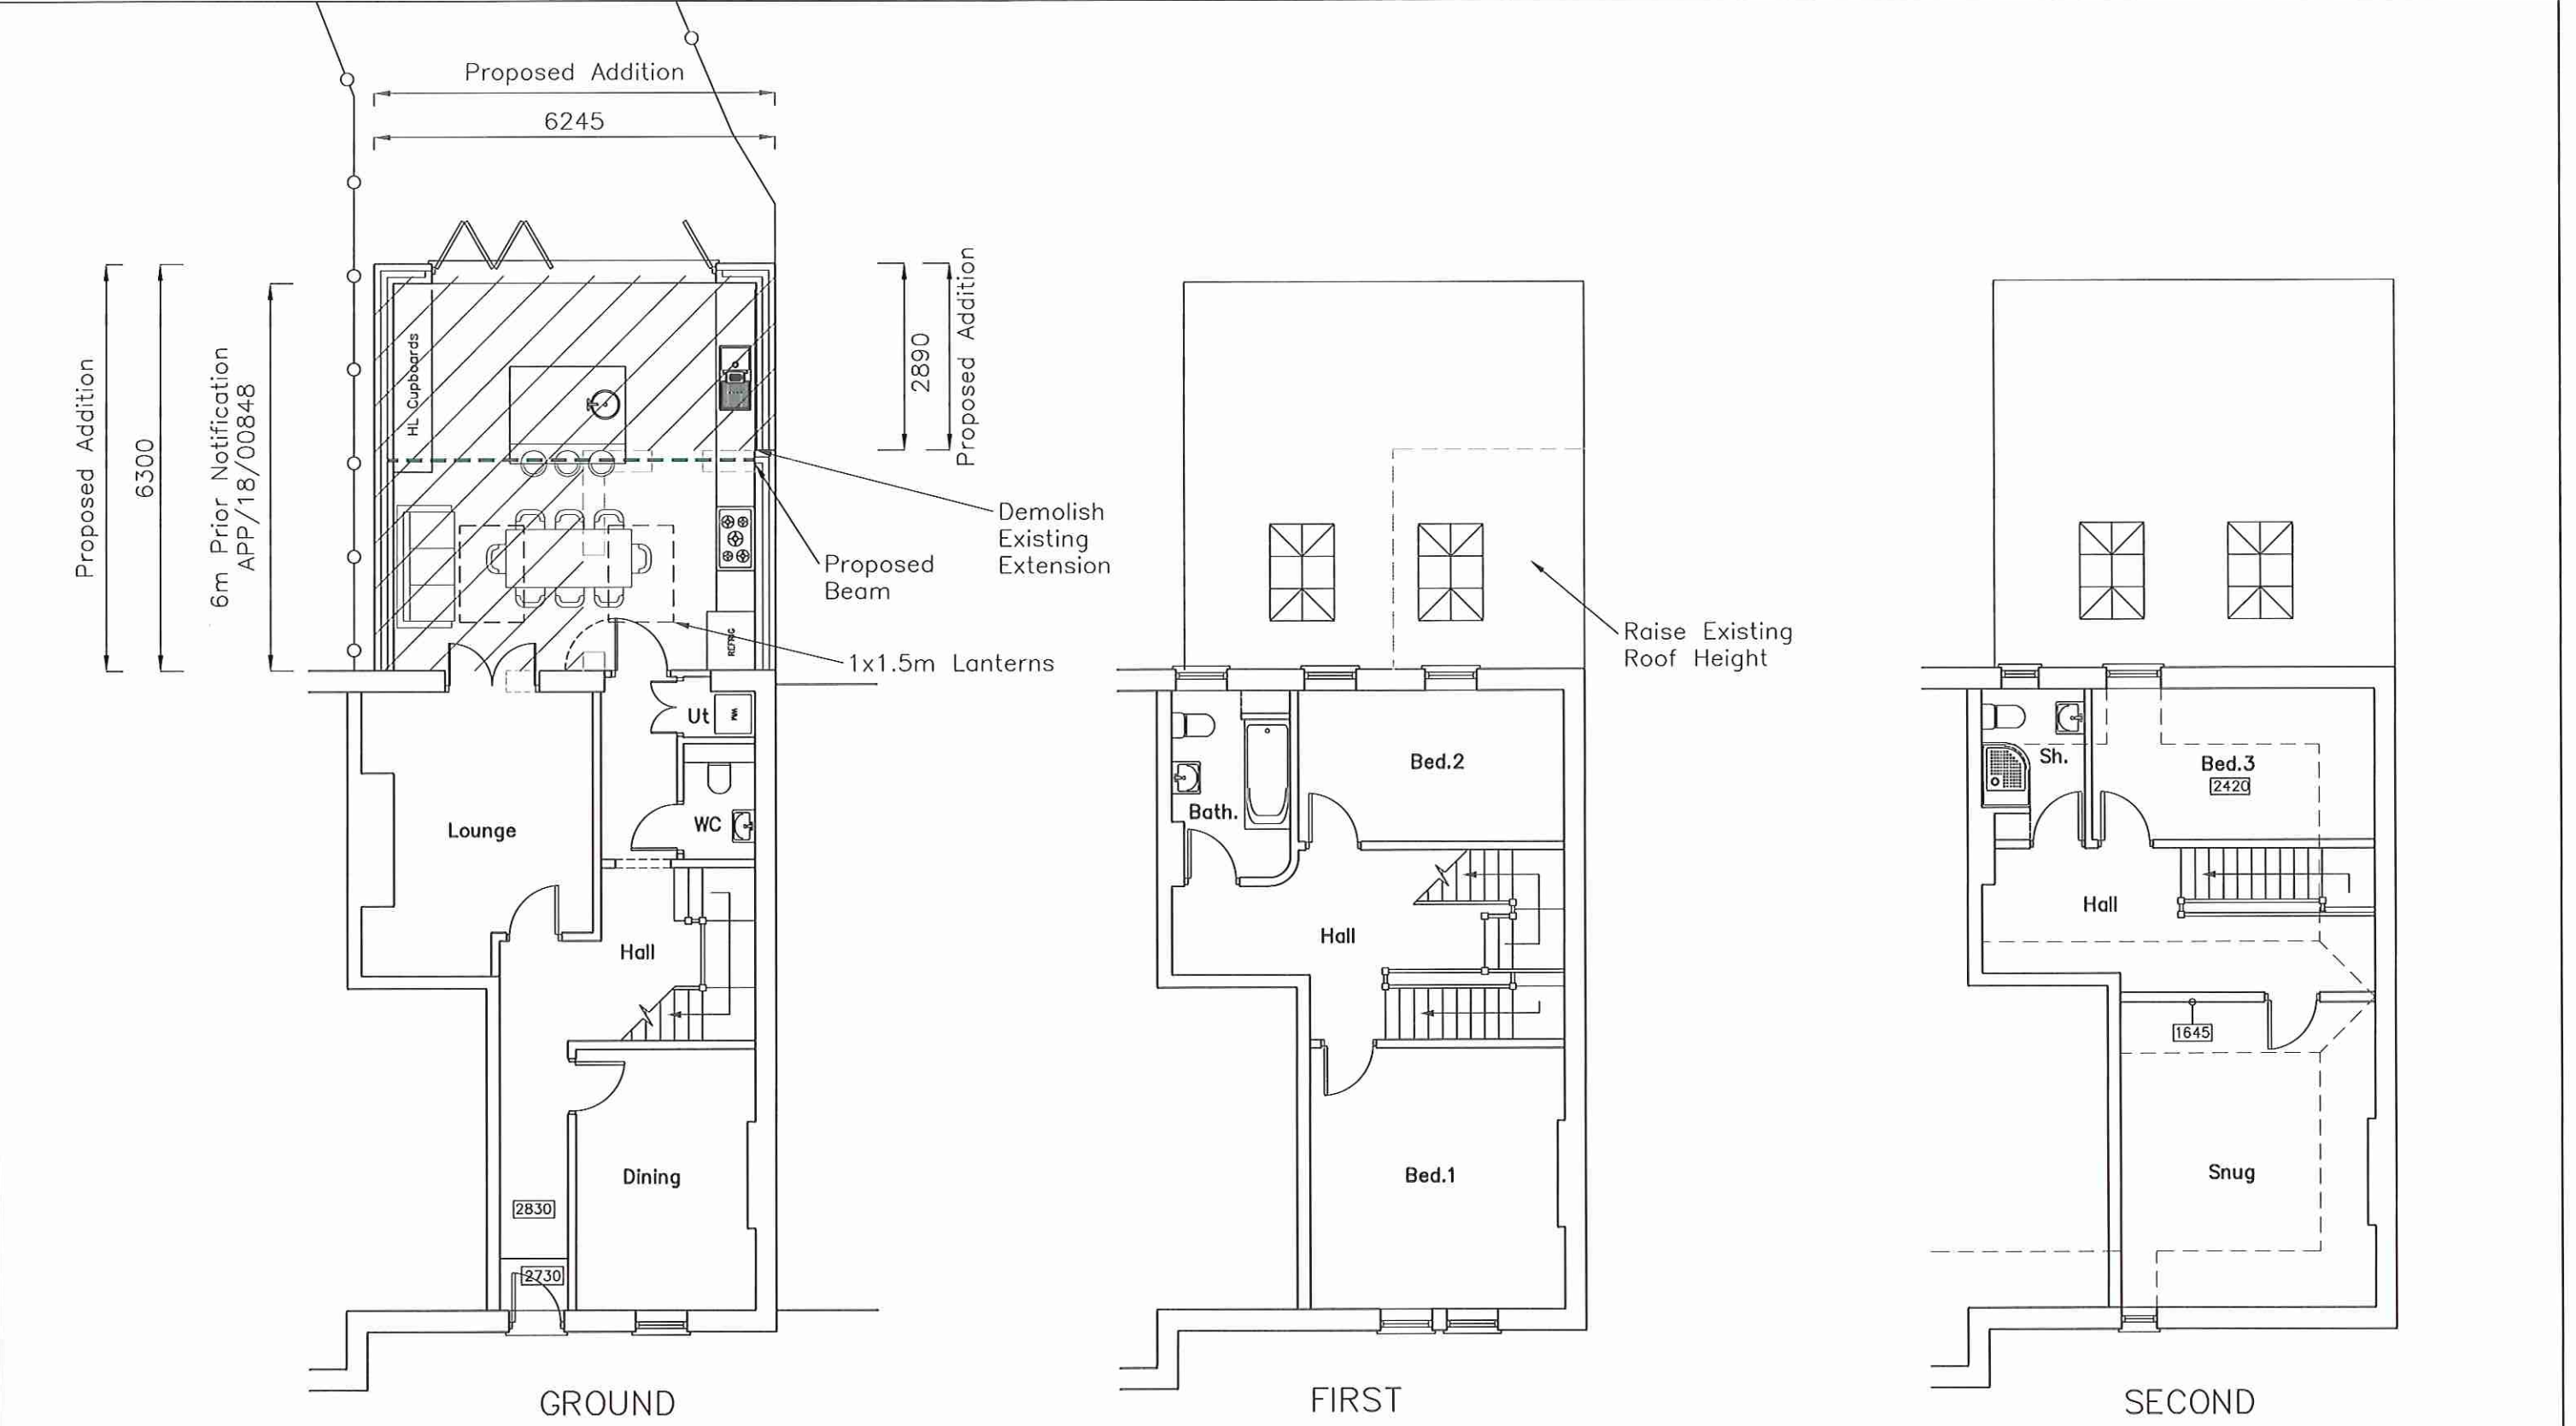

2A Hollow Lane Hayling Island Hampshire PO11 9AA	PROPOSED PLANS Revisions a) b) c)	CAD Critchley Architecture And Design Contact: 02392 474 919 info@caad.online The Old Brewery, 15E South Street, Havant, PO9 1BU		Scale A3 = 1:100 Drawn SAR Date 09/04/18 18027-410⁰
---	---	---	---------	--