


PROPOSED ALTERATIONS & ADDITIONS
11, BLACKTHORN RD, HAYLING I. HANTS
FOR MR & MRS P. DAVIES.

STUDWORK WELL BRACED 100x50MM TIMBER BUILT
OFF DOUBLE JOISTS WHERE APPROPRIATE WITH
12.5MM PLASTERBOARD AND SET BOTH SIDES, INSERT
100MM SOUND DEADENING QUILT MINIMUM DENSITY
10KG/M3

PROPOSED FIRST FLOOR

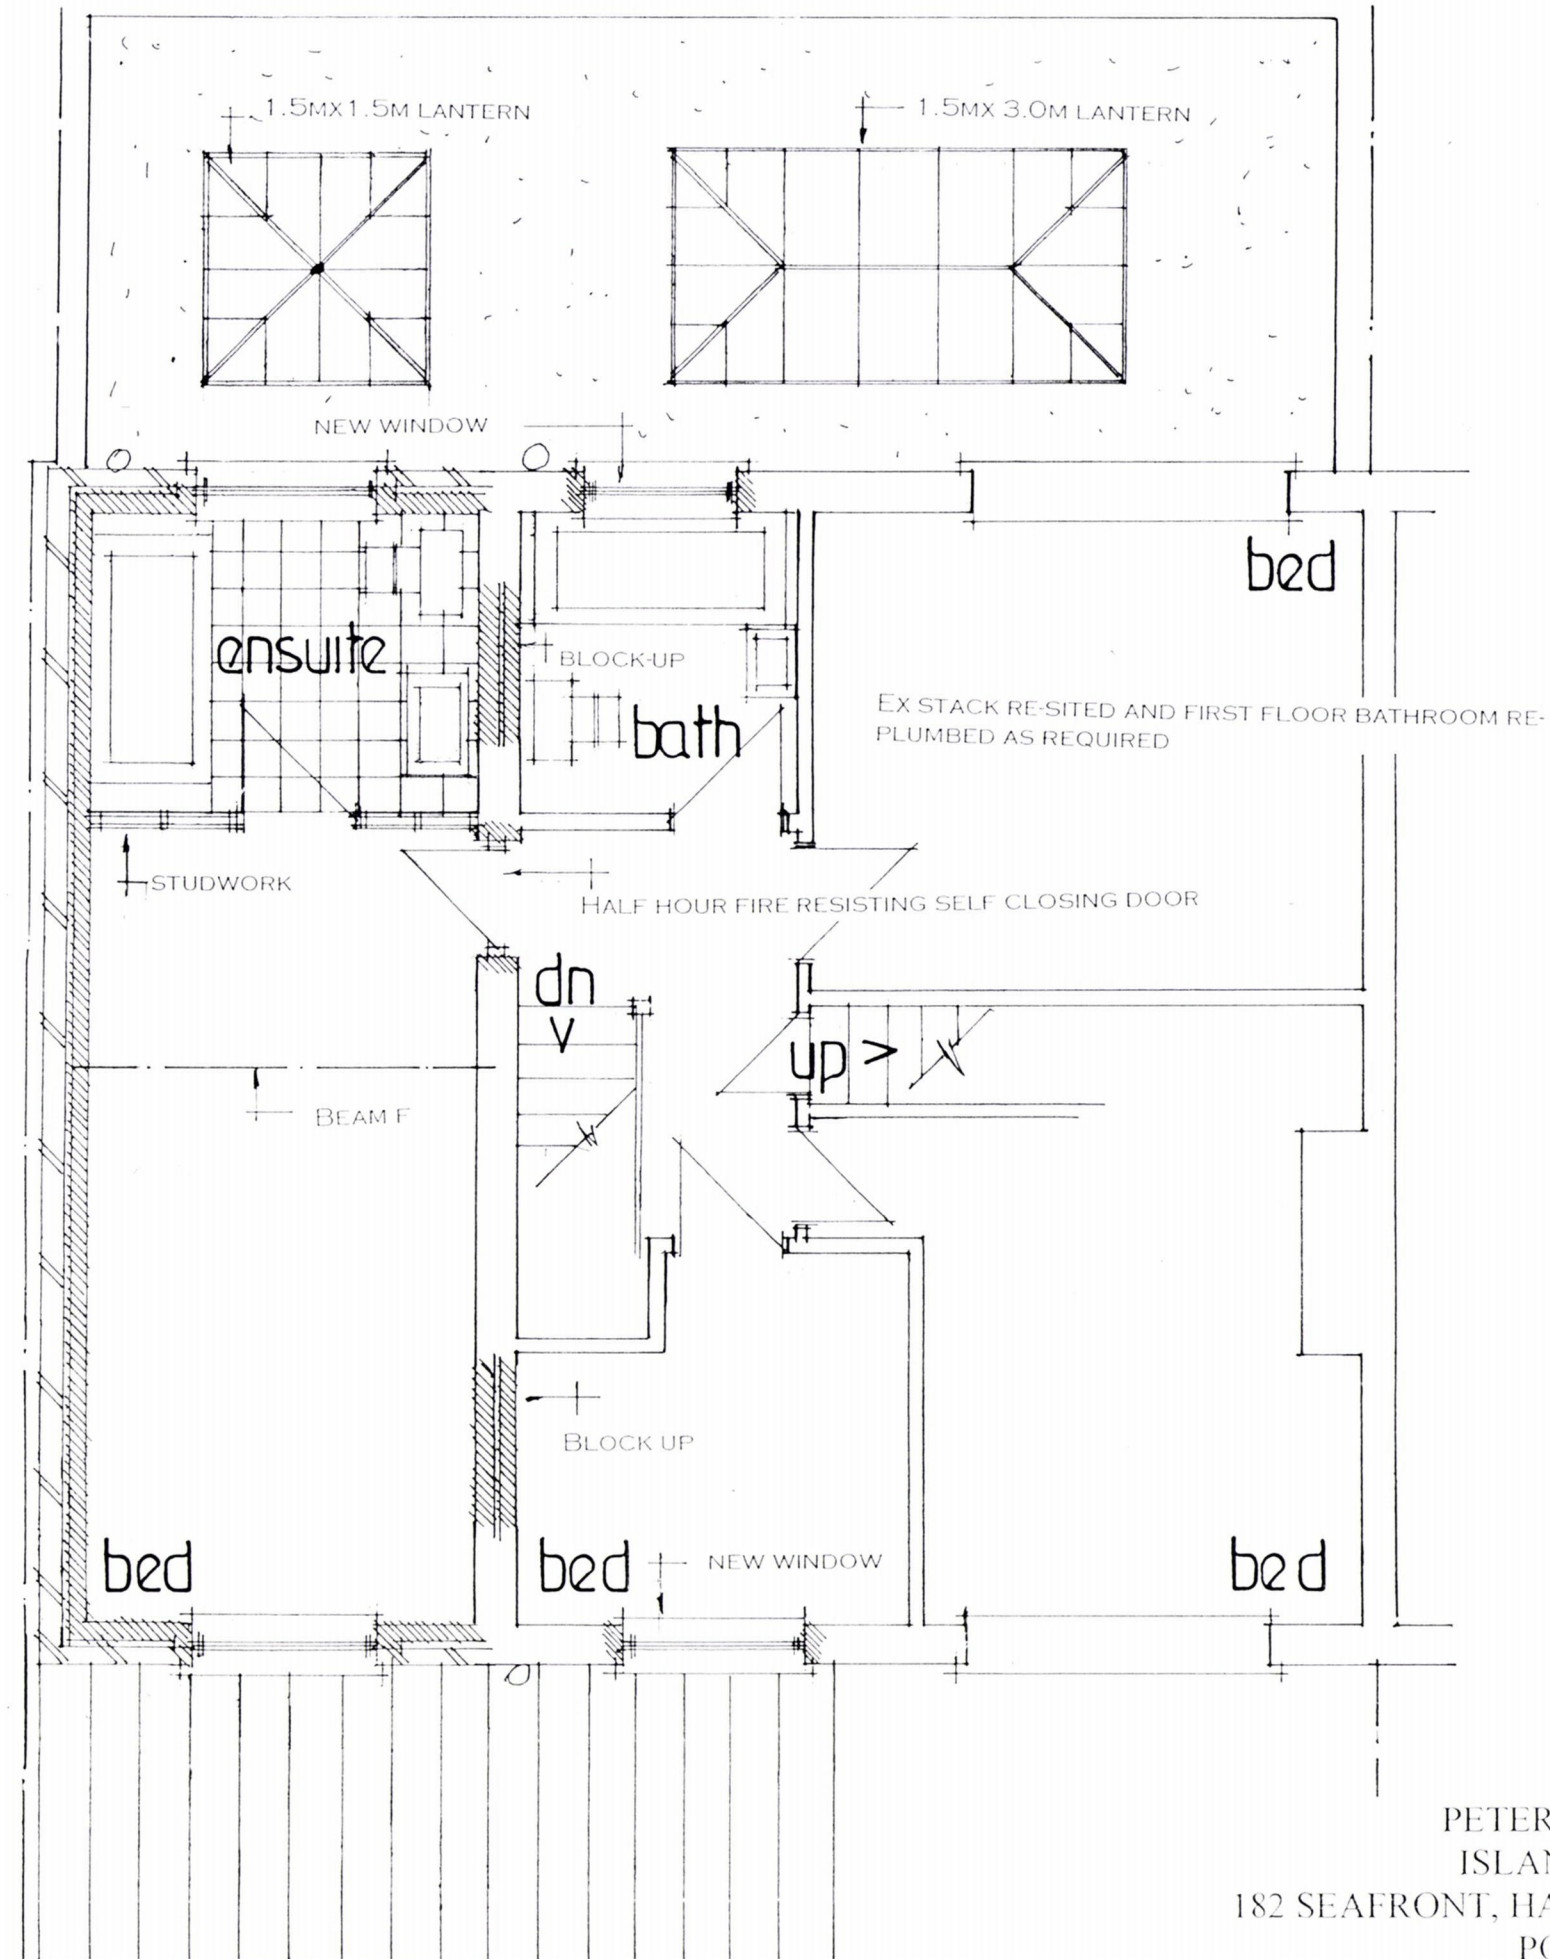

date nov 18
scale 1:50

PETER J. WALKER
ISLAND DESIGN
182 SEAFRONT, HAYLING ISLAND, HANTS
PO11 9AN
TEL : 02392467571