



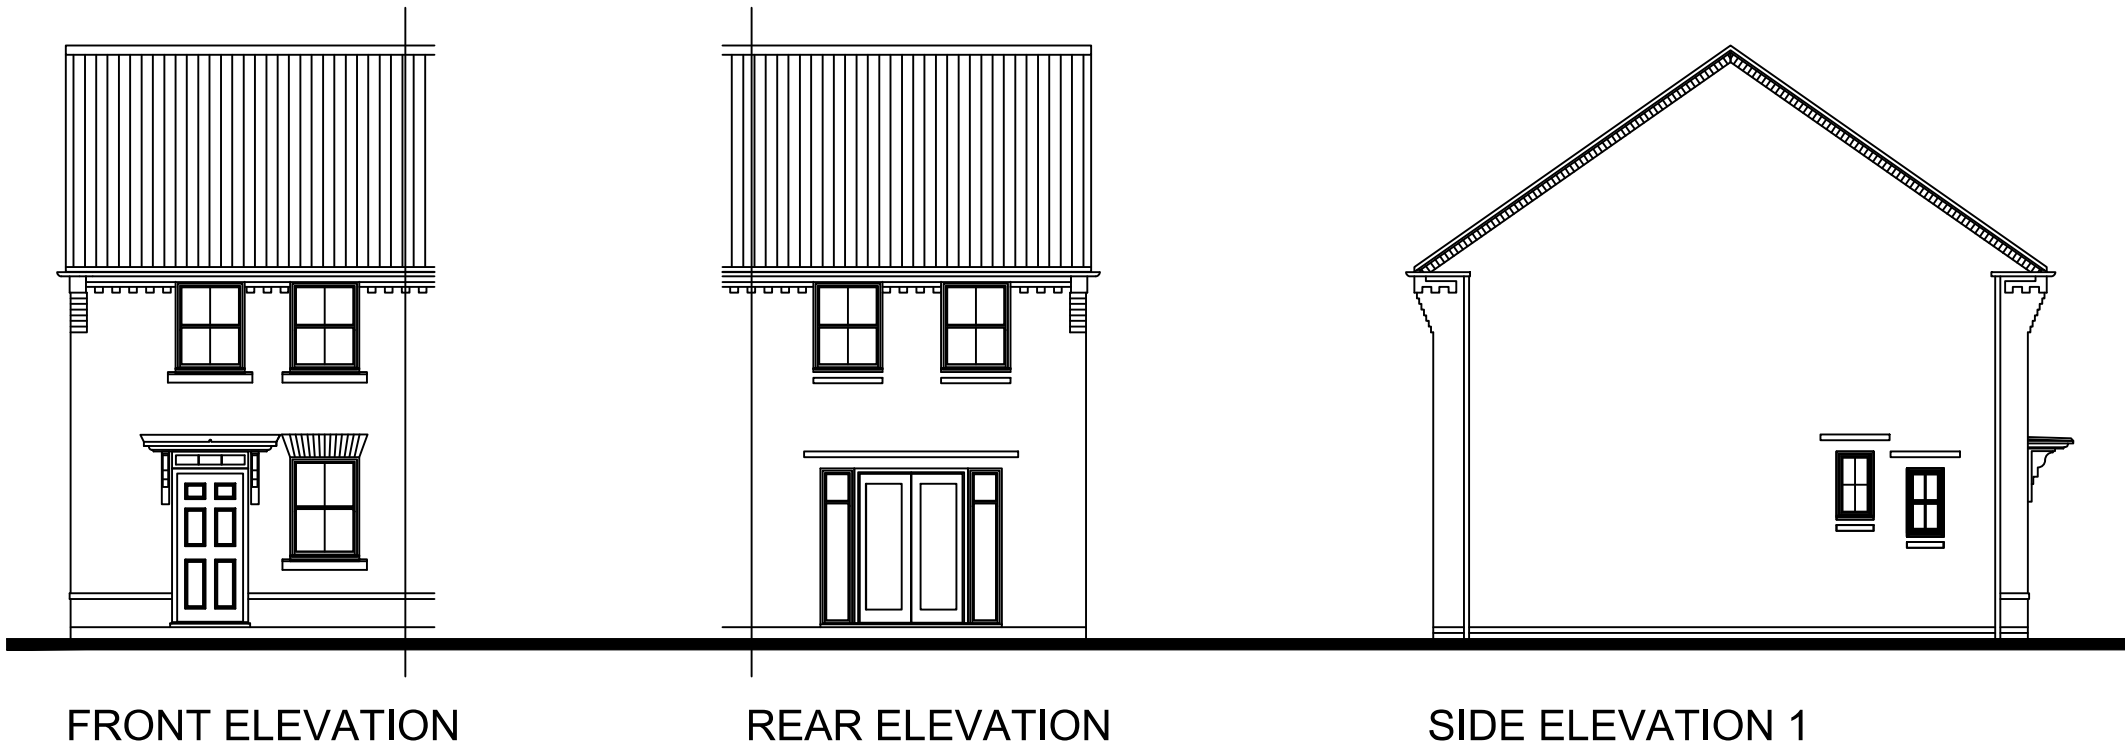


FRONT ELEVATION

REAR ELEVATION

SIDE ELEVATION 1

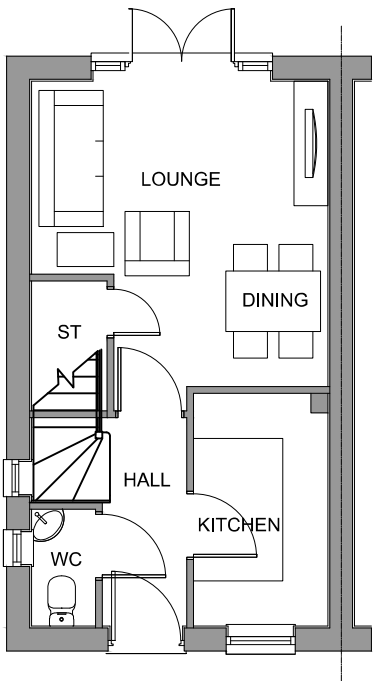

GROUND FLOOR PLAN

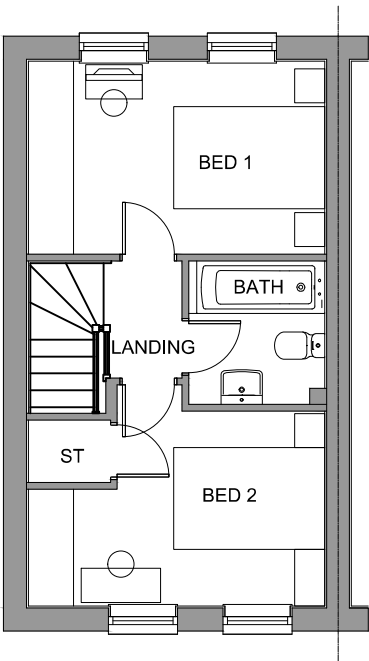

FIRST FLOOR PLAN

PLOT NUMBERS:
AS: 318
OPP: 197, 319, 320

NOTE: ALL FLUES, METERS & EXTRACT
POSITIONS TO BE CONFIRMED.

SOLAR PANELS TYPE, SIZE & ORIENTATION
TO BE AGREED. PLOT SPECIFIC

WILFORD (P204-EC7)

BEDROOM ALLOCATION 2B/4P
2 STOREY
FLOOR AREA: 620sqft/57.6m² (GIFA)



WILFORD (P204-EC7) - PLANS & ELEVATIONS 1:100 @ A3