



HAVANT BOROUGH
COUNCIL
04 DEC 2018
RECEIVED

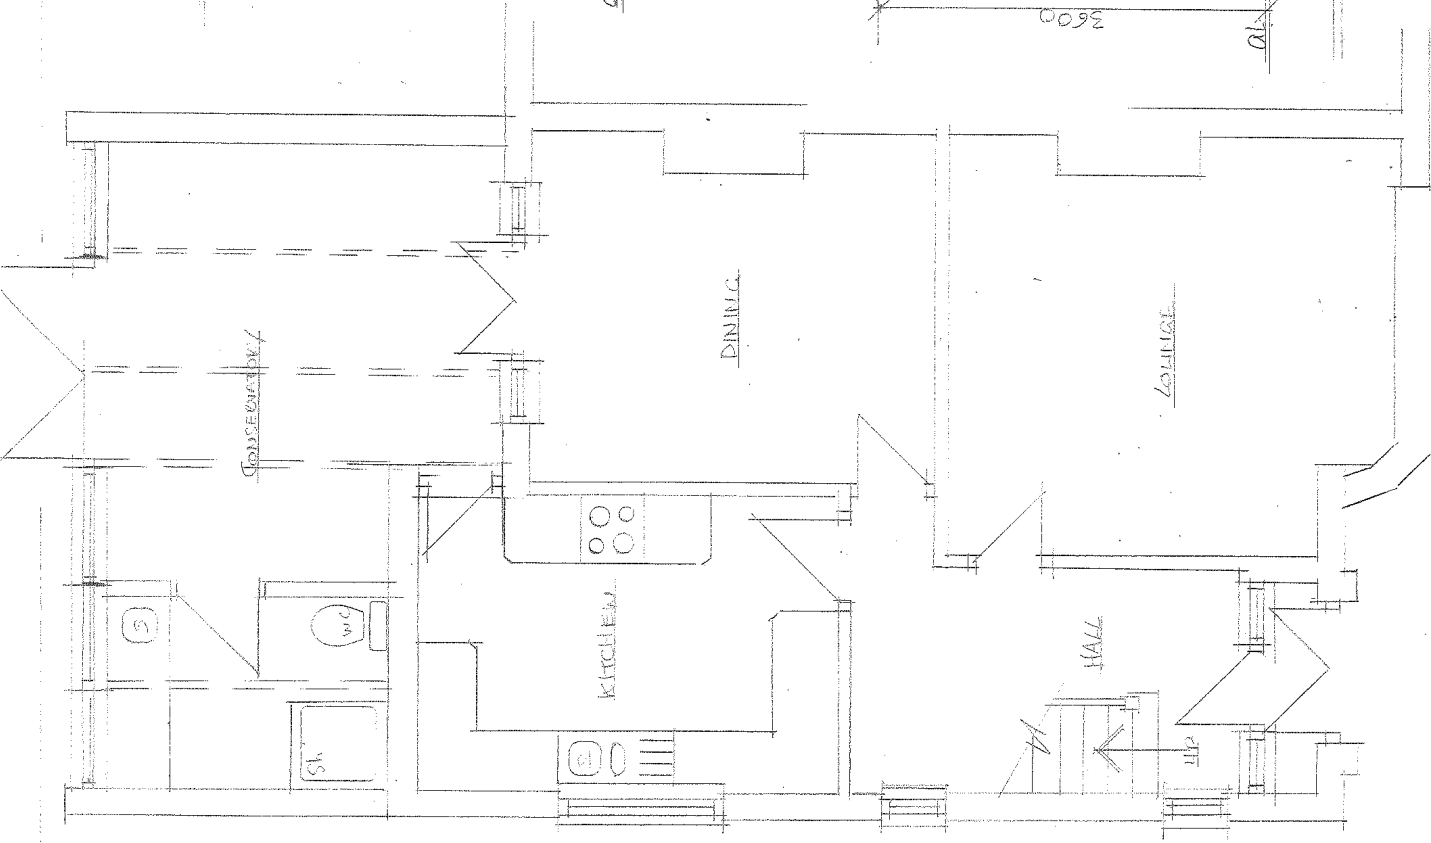

EXISTING GROUND FLOOR PLAN 1:50



EXC. REAR ELEV 1:100 EXC. SIDE ELEV 1:100 EXC. SIDE ELEV 1:100

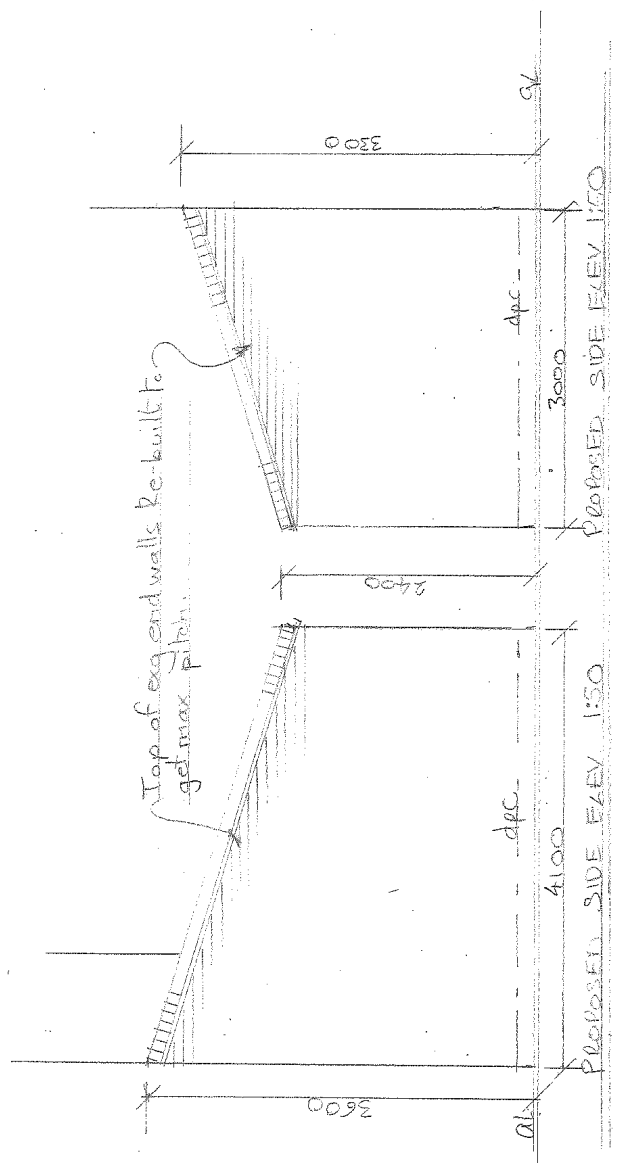

PROPOSED SINGLE STOREY REAR EXTENSION

23 LOWER GROVE ROAD HAVANT. PG 1/15