


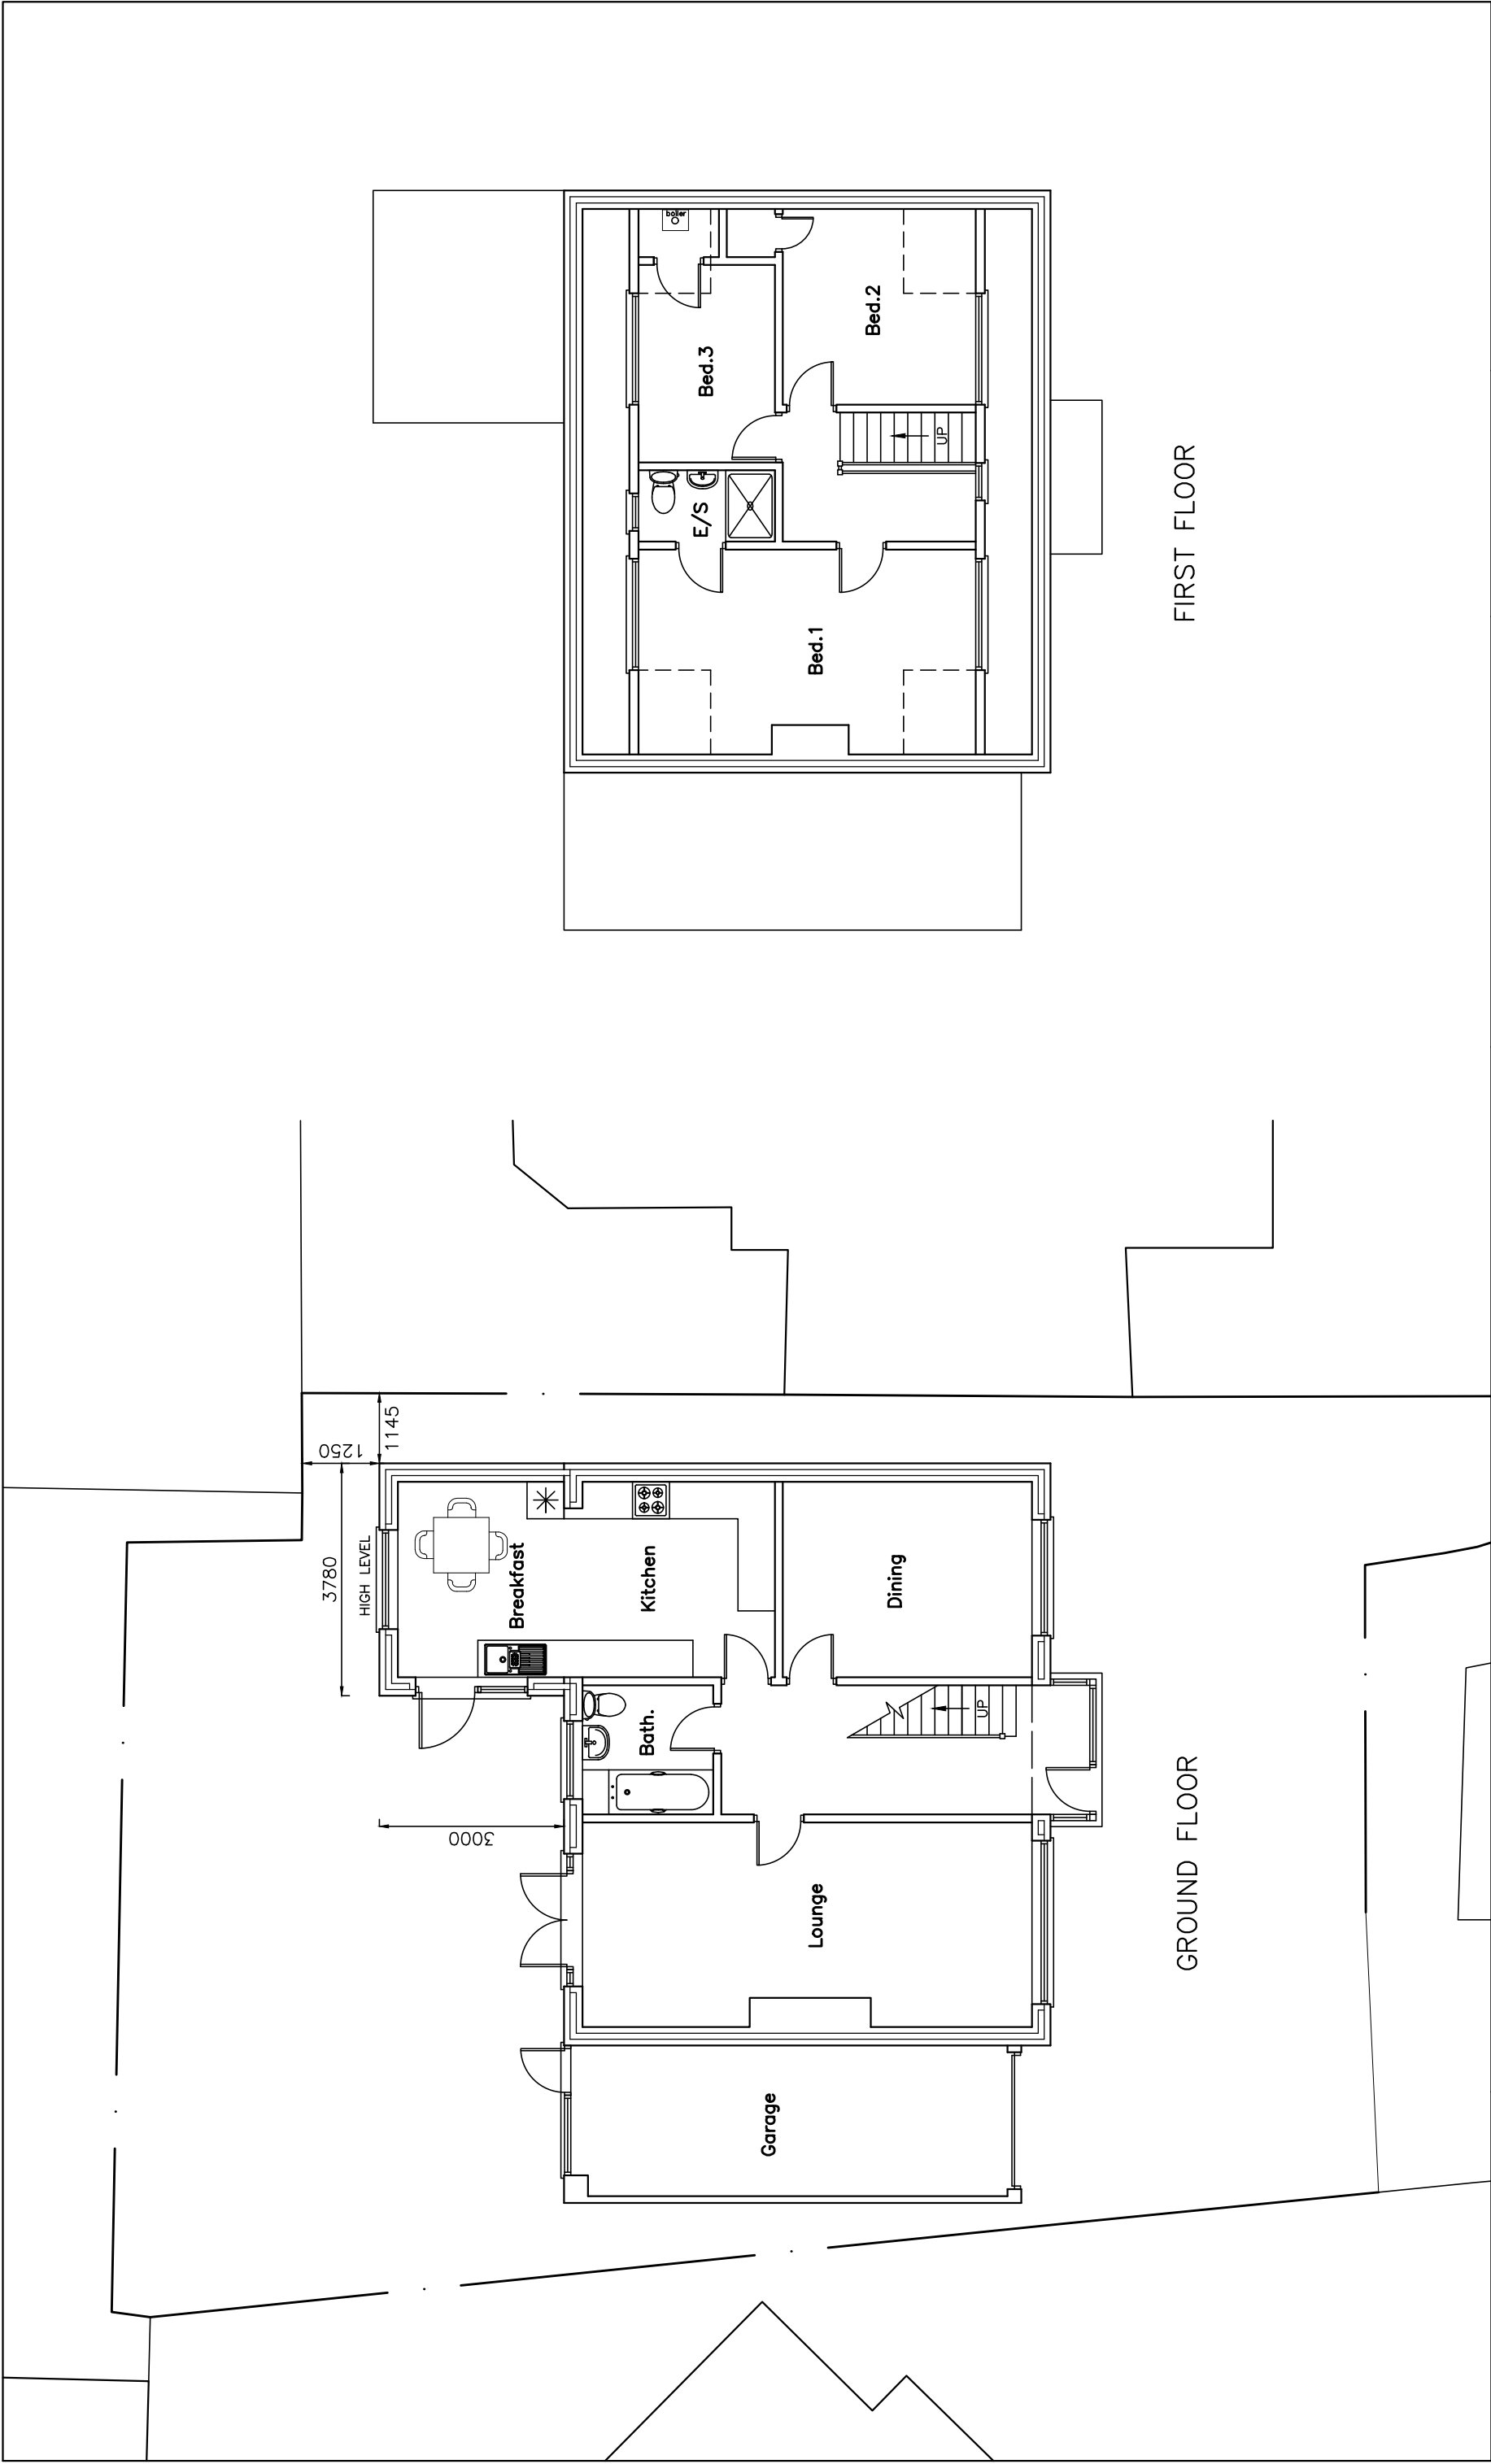

GROUND FLOOR

FIRST FLOOR

43 Deverell Place,
Widley,
Waterlooville,
PO7 5ED

PROPOSAL PLANS

- Revisions
- a) Client revisions. 21/05/18. JHL
 - b) Client revisions. 06/06/18. AJB
 - c)
 - d)



Critchley Architecture And Design
Contact: 02392 474 919 | info@cad4online

The Old Brewery, 15E South Street, Havant, PO9 1BU

Scale A3 = 1:100
Drawn JHL
Date 11/05/18



18055-401 B

40m

30m

20m

10m