


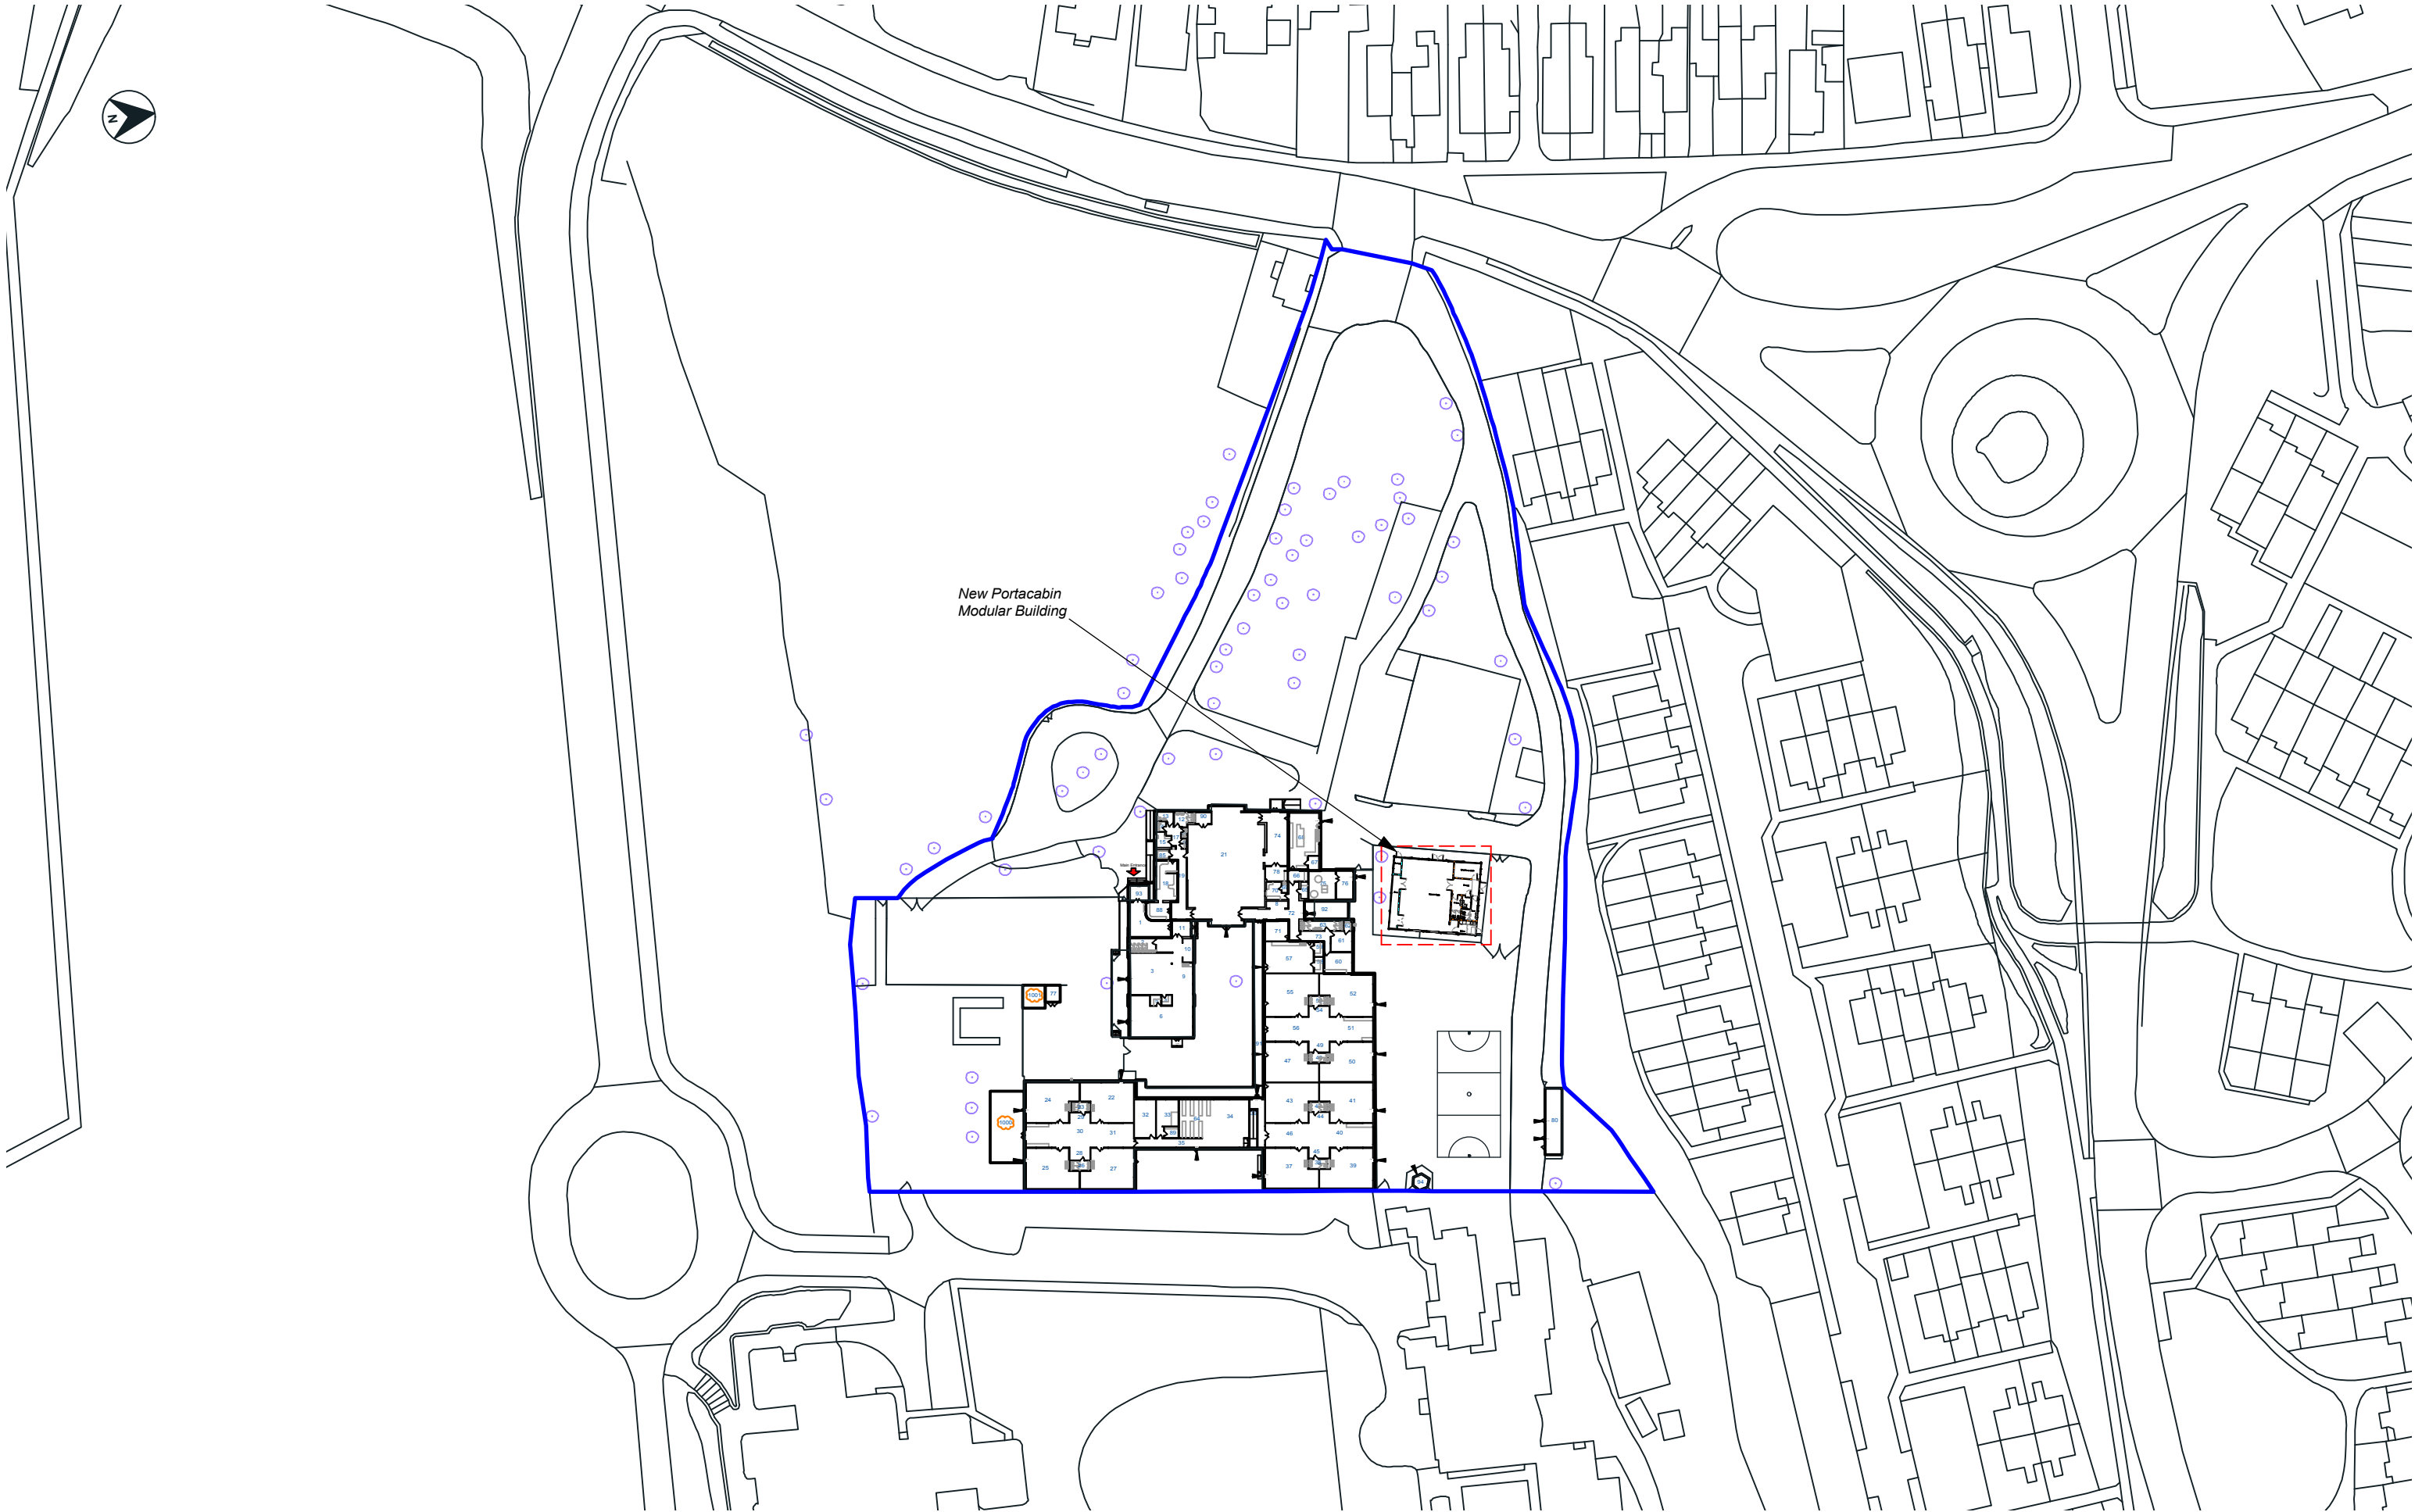

HCC Property Services,
Three Minsters House,
76 High Street, Winchester SO23 8UL.
tel: (01962) 847801

Notes	
1 This drawing is © copyright Hampshire County Council 2018. No unauthorised reproduction permitted. All rights reserved.	3 This map is reproduced from Ordnance Survey material with the permission of Ordnance Survey on behalf of the controller of Her Majesty's Stationery Office © Crown Copyright. Unauthorised reproduction infringes Crown Copyright and may lead to prosecution or civil proceedings. (100019180), (2018)
2 No dimensions are to be scaled from this drawing	

rev	description	date	by

PROJECT				SHEET CONTENTS	
St Peters Rc (va) Primary School Stakes Hill Road, Waterlooville PO7 7BP				New Modular Building Location Plan	
SCALE @A1 1:1000 @ A3	DATE 02/08/18	DRAWN.	CHKD.	DRAWING No.	REVISION
				FILE REF. <i>File name</i>	

