


Lake House, Bedhampton

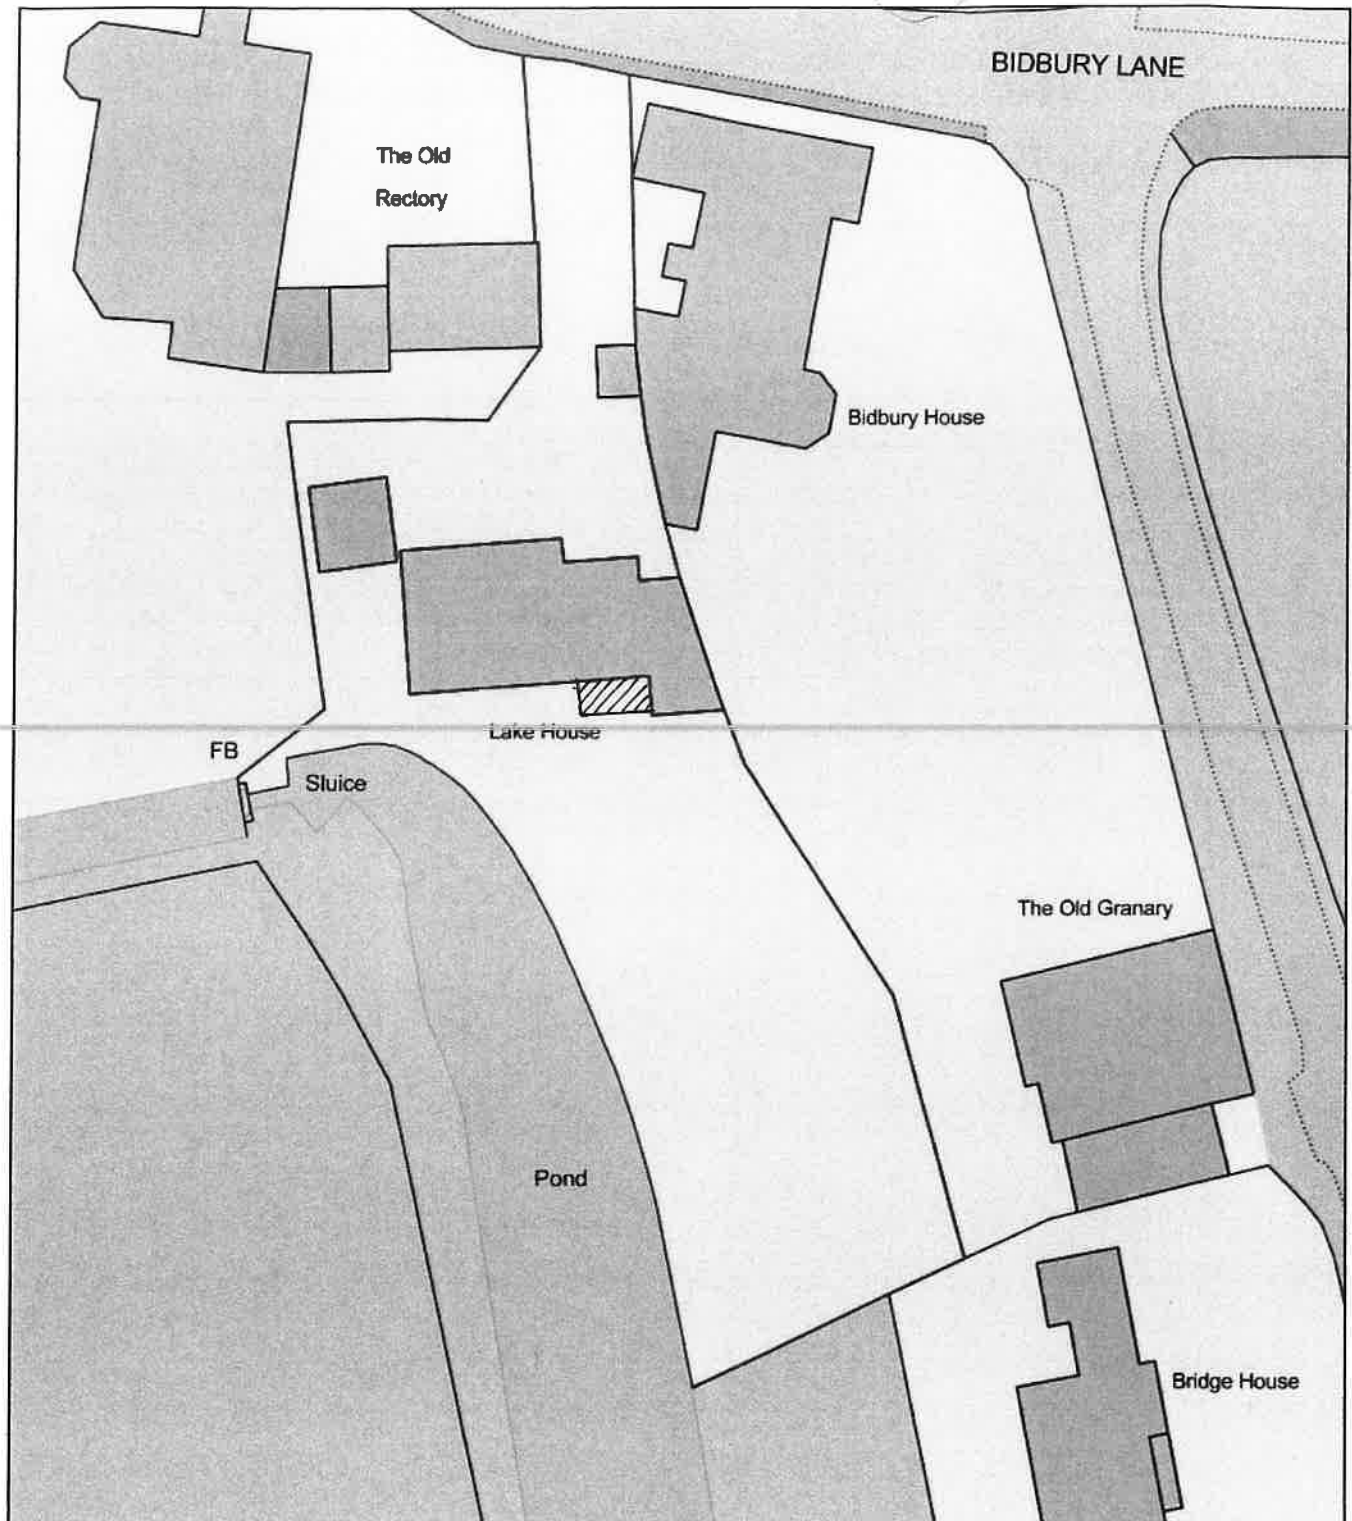

0 20
Metres



Plan Produced for: Thorns Young Ltd.

Date Produced: 09 Mar 2018

Plan Reference Number: TQRQM18068131652532

Scale: 1:500 @ A4