


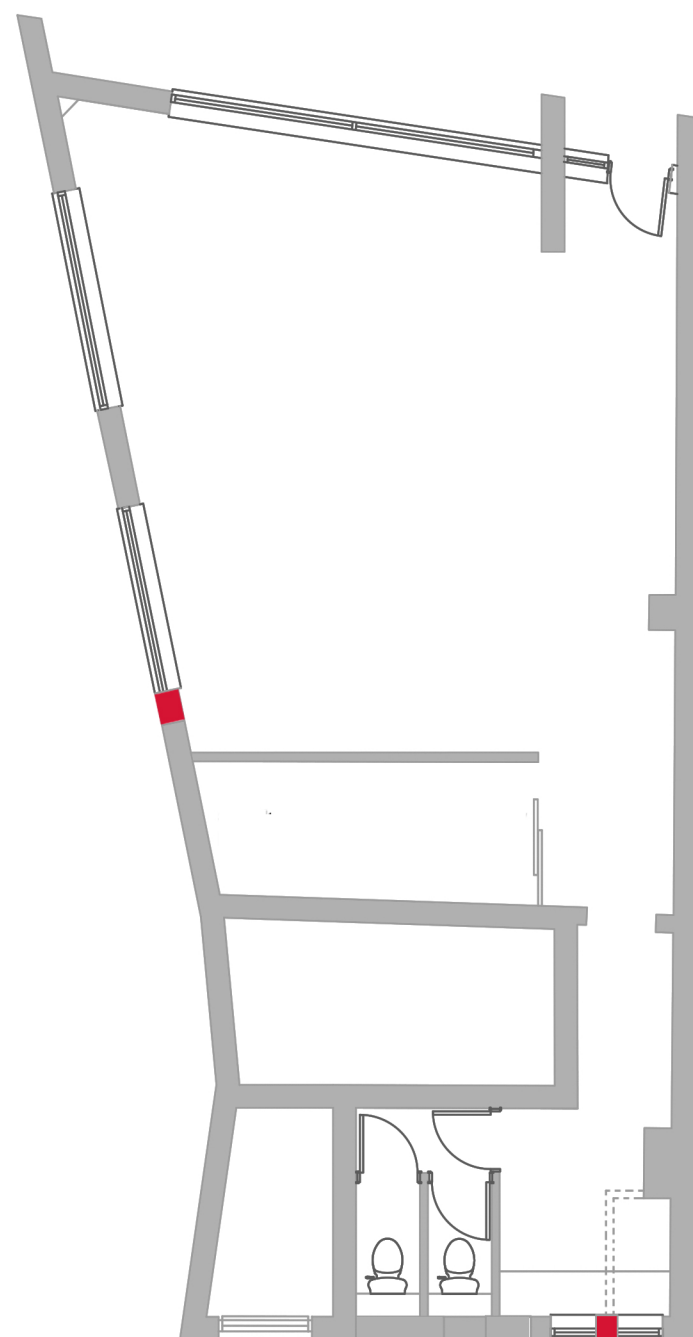

Existing Plans 1:100 @A3

PROJECT:
Superrb Offices
The Precinct
Hayling Island

Existing and Proposed
Plans

DWG NO: 17021 - 100A

Scale: 1:100
Drawn by: SM



Sea Salt Studio
47 Glenthorne Road,
Portsmouth
Hants
07894 084164

hello@seasaltstudio.co.uk
www.seasaltstudio.co.uk