


NB

REAR BOX MEMBER, PARTING AND STAFF BEADS, MEETING STYLES AND BOTTOM JAMB TO HAVE REBATED BRUSH SEALS. SILL TO BE IN HARDWOOD AND MOULDING TO BE OVOLU WITH NO INTERNAL HAUNCHES AND EXTERNAL GEORGIAN STYLE HAUNCHES ON TOP SASH ONLY.

EXISTING CAST IRON SASH WEIGHTS TO BE REUSED WHERE POSSIBLE WITH LEAD MAKE-WEIGHTS AS NECESSARY.

*THE DETAIL SECTIONS OMIT DRAUGHT SEALS WHICH ARE TO BE INSTALLED IN REBATES, IN PARTING BEADS, STAFF BEADS, MEETING STYLES AND BOTTOM JAMB.

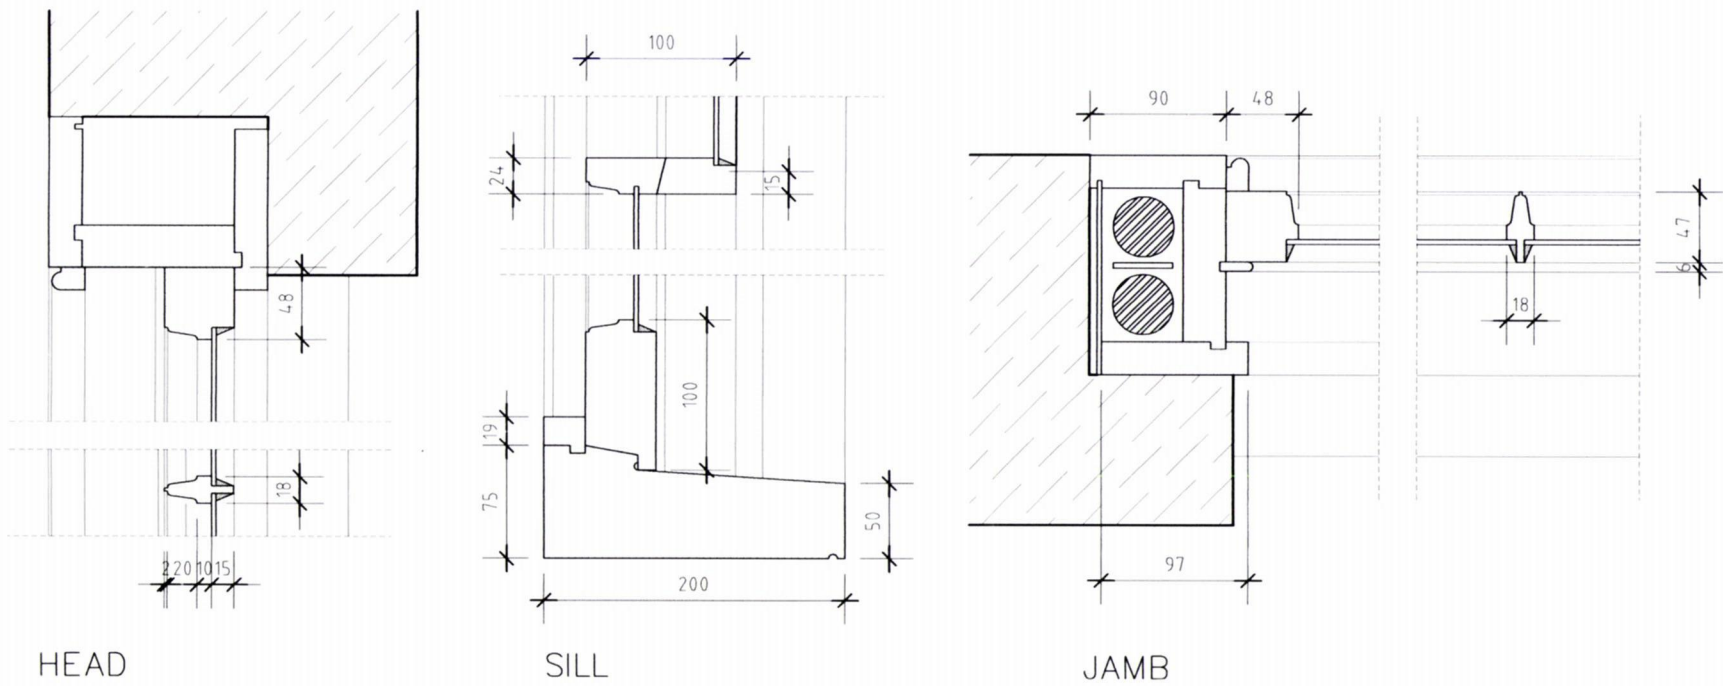

WINDOW DETAILS

Client

DR C. OTTY
20 QUEENS STREET
EMSWORTH

Project

INTEGRATION OF 20 AND 22
QUEEN STREET
EMSWORTH

Title

WINDOW DETAIL
SECTIONS

PROJECT

2306

DRAWING

BR..020

amd

scale

1:5 @ A3

date

08 18

drawn

TJS

TIM SAGE
CHARTERED
ARCHITECT
LIMITED

12 Sussex Place
Southsea PO5 3EZ
t: 023 9282 7386
m: 07773 187 010
e: timsage@fiscali.co.uk

