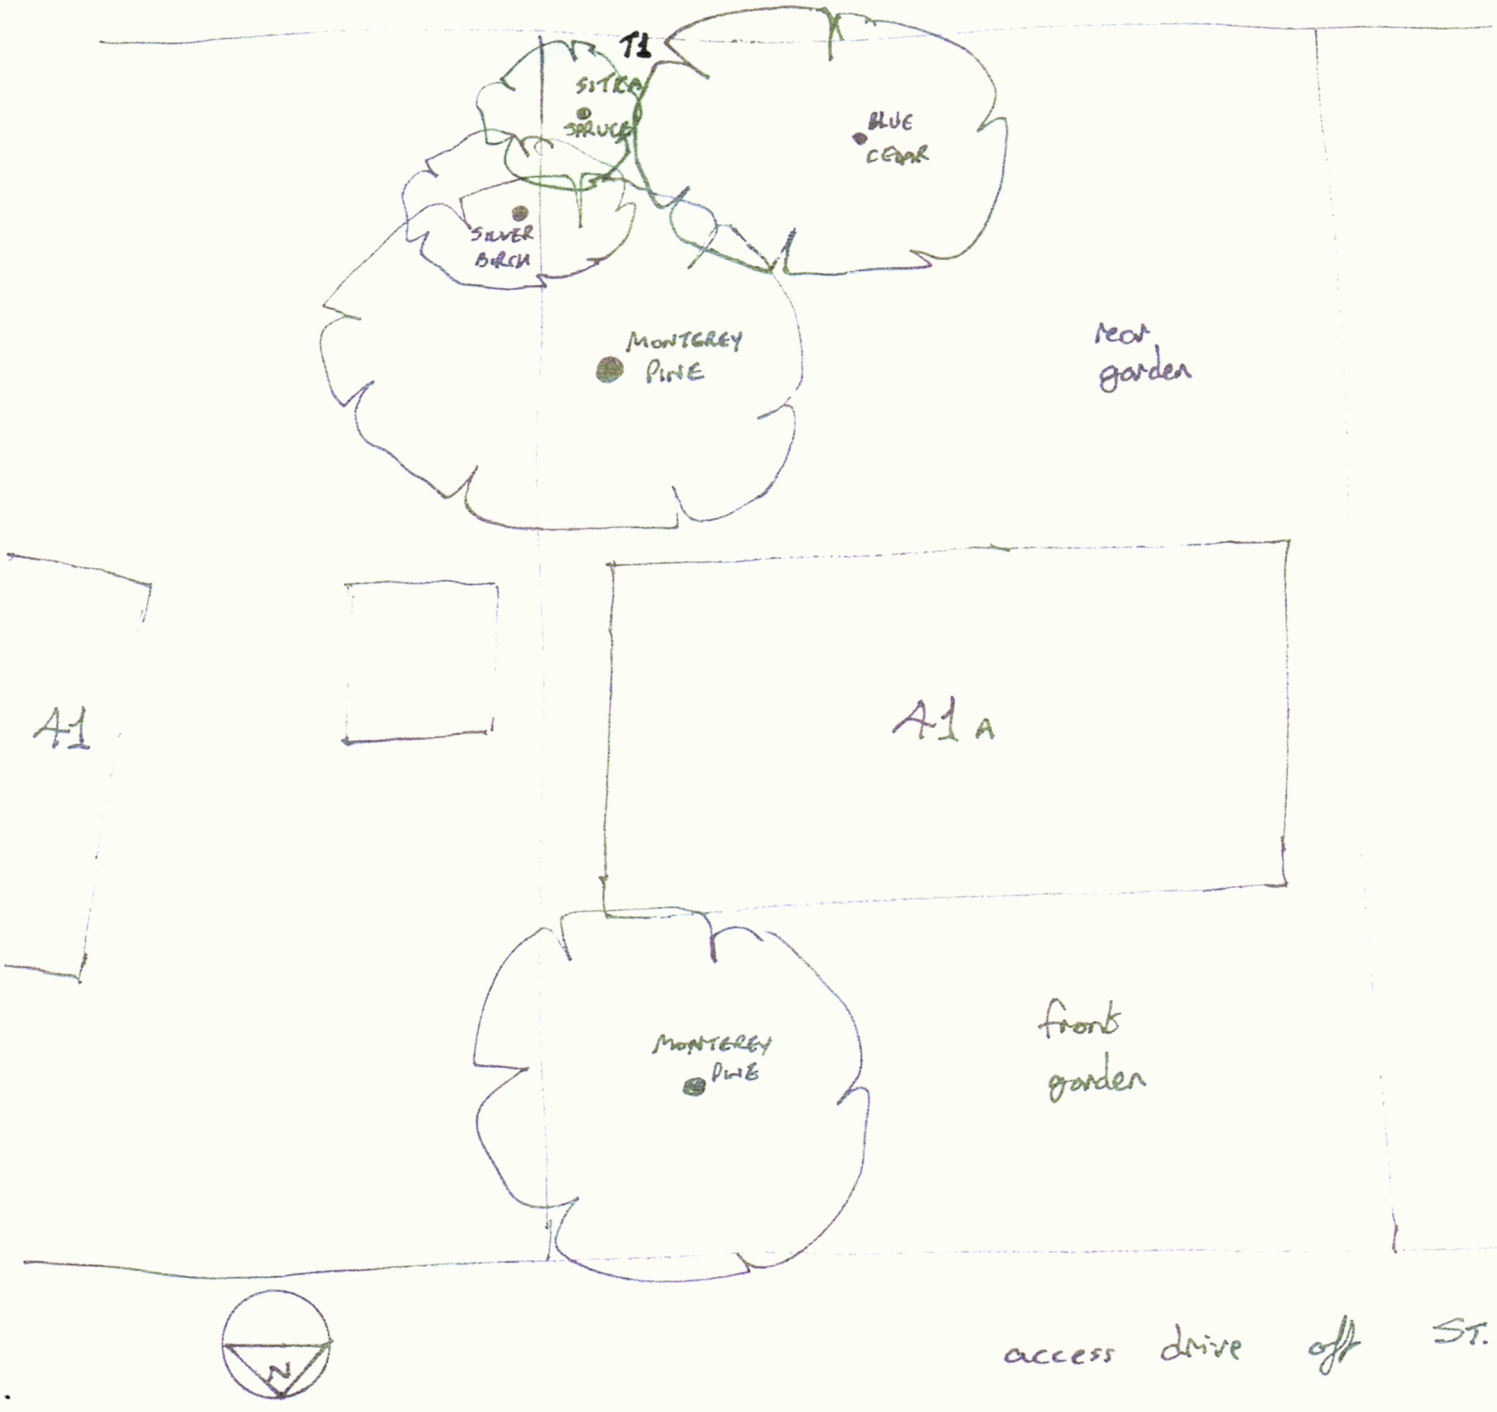


Fernie Harverson

project	**41a St.Catherines Road Hayling Island Havant**
client	**Mr & Mrs R Busby**
title	**Tree Location Plan**
dwg	**BJH 01**
scale	**Not To Scale**
date	**Nov 2018**
job	**0955**
drawn by	**bjh**

The Granary – White Chimney Row –
Westbourne PO10 8RS
07875 520881
bernieharverson@gmail.com

HAVANT BOROUGH COUNCIL
26 NOV 2018
RECEIVED