




PROPOSED ELEVATION 1

Scale 1:50 @ A1

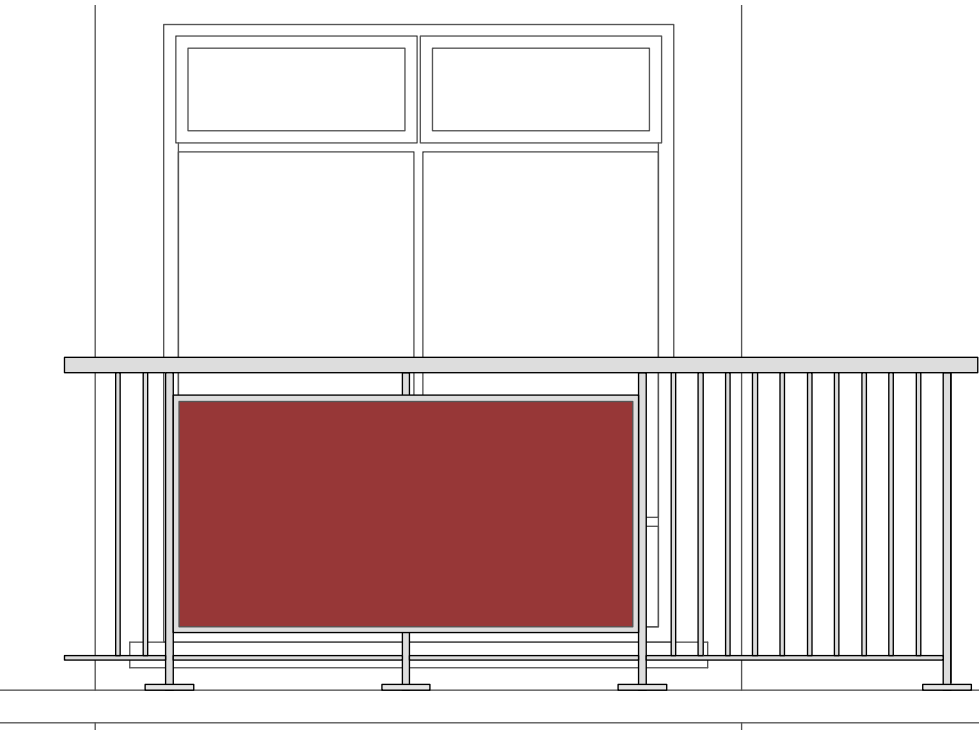

PROPOSED BALCONY RAILING FRONT VIEW TYPE 1

Scale 1:25 @ A1



PROPOSED BALCONY RAILING TYPE 2

Scale 1:25 @ A1

PROPOSED ELEVATIONS



KEY PLAN



Chartered Architects
Chartered Building Surveyors
Interior Designers
CDM Services

3 GP Centre, Yeoman Road,
Ringwood, Hampshire, BH24 3FF
+44 (0)1425 472 833
www.kendallkingscott.co.uk

Project
Balcony Replacement Works

Client
The Guinness Partnership

Scale
1:50

Paper Size
A1

Filename
180658.vwx

Rev Date By Ap Note

Drawing Title
Proposed Elevation and Details

Project Number

Drawing Number

Revision

180658 1500 P01

Date

Drawn

Checked

Status

31/08/18

EN

AL

PLANNING

Only to be used on the site for which designed. The electronic transmission of design information contained in this drawing is carried out entirely at the User's risk and Kendall Kingscott Ltd. will have no liability for any errors or inaccuracies which may occur. The production of amended or updated information from the user design information by the User is entirely the responsibility of the User and Kendall Kingscott Ltd. and shall be responsible in respect thereof without recourse.