



15 Manor Close
Havant
Hampshire
PO9 1BD

PROPOSED
PLANS





Critchley Architecture And Design
Contact: 02392 474 919 | info@caad.online
The Old Brewery, 15E South Street, Havant, PO9 1BU

Revisions


- a) Client revisions.
14/05/18. JHL
- b) Client revisions.
21/05/18. AJB
- c)
- d)

Scale A3 = 1:100
Drawn AJB
Date 08/05/18

18040-401
B

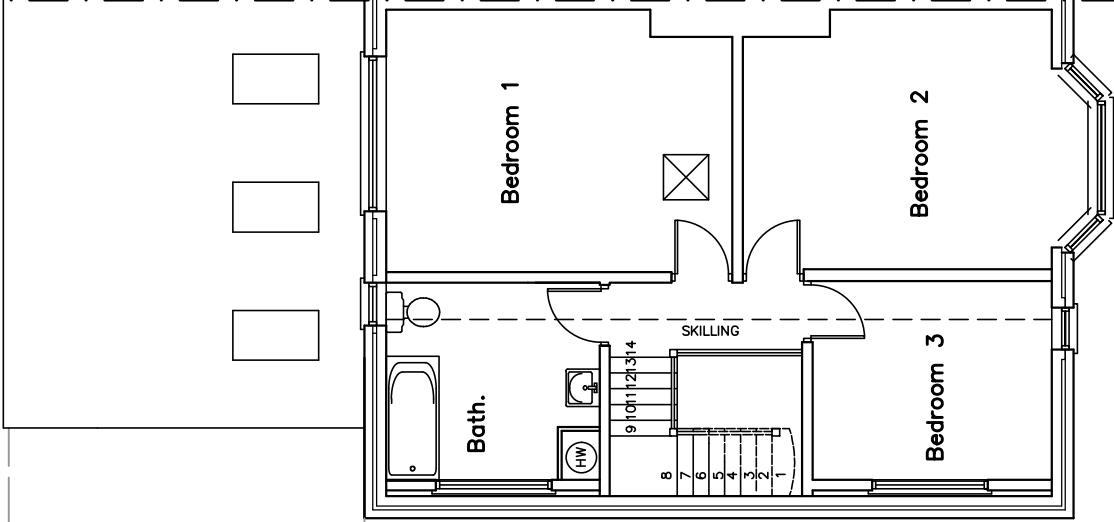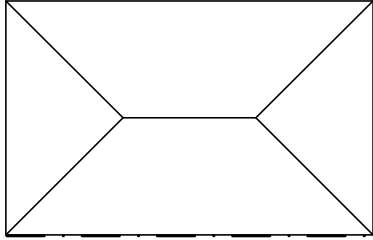

FIRST FLOOR PLAN

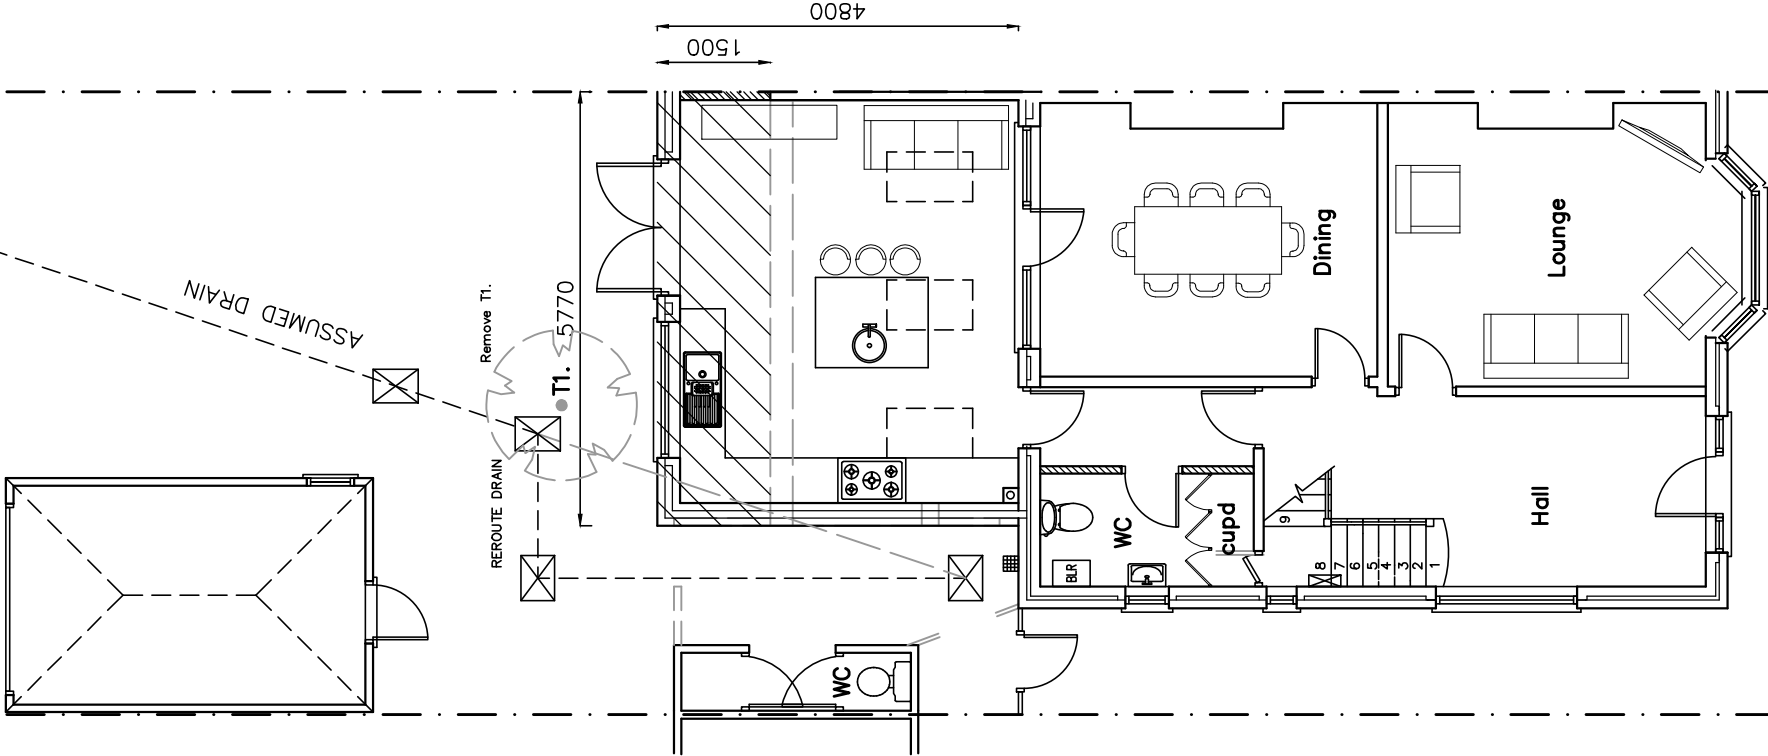

GROUND FLOOR PLAN