




	
project	Camp Field Bartons Road Havant
client	Terra Firma Consultancy
title	Tree Constraints Plan
dwg	BJH 01/02
scale	1:500 @ A3
date	(1 of 4) Apr 2018
job	0991
drawn by	bjh
The Granary White Chimney Row Westbourne PO10 8RS 07875 520881	

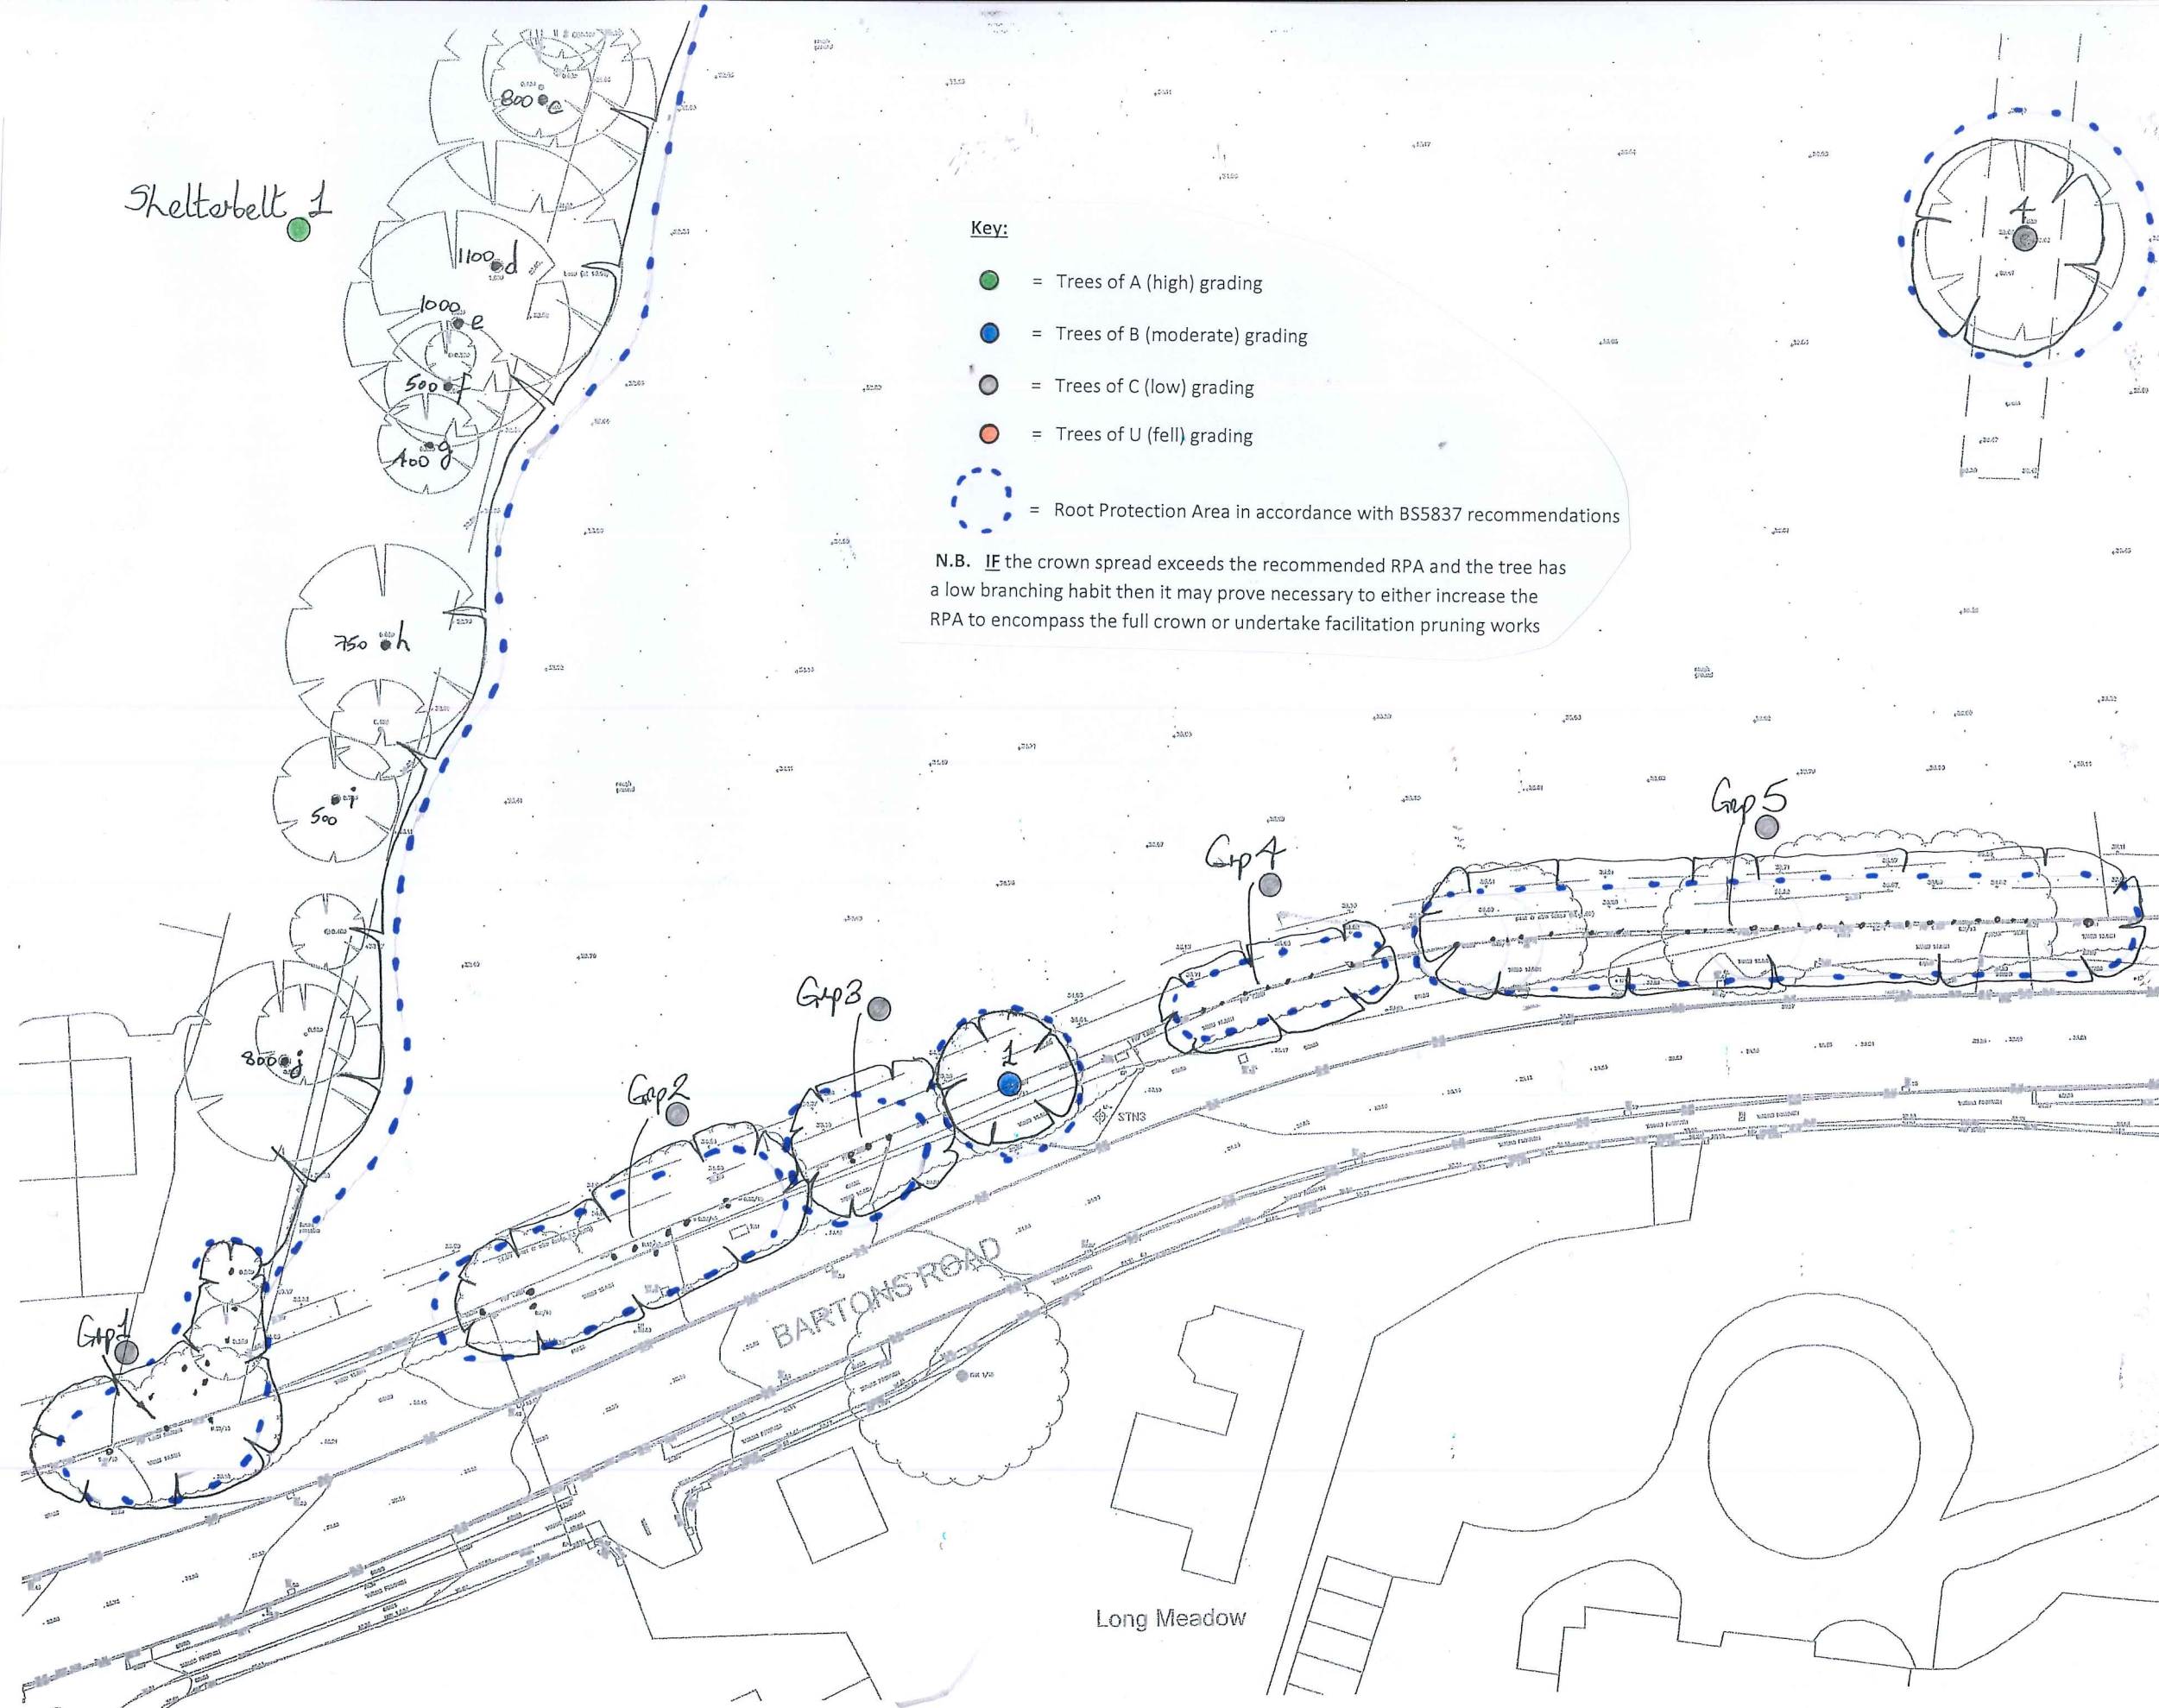

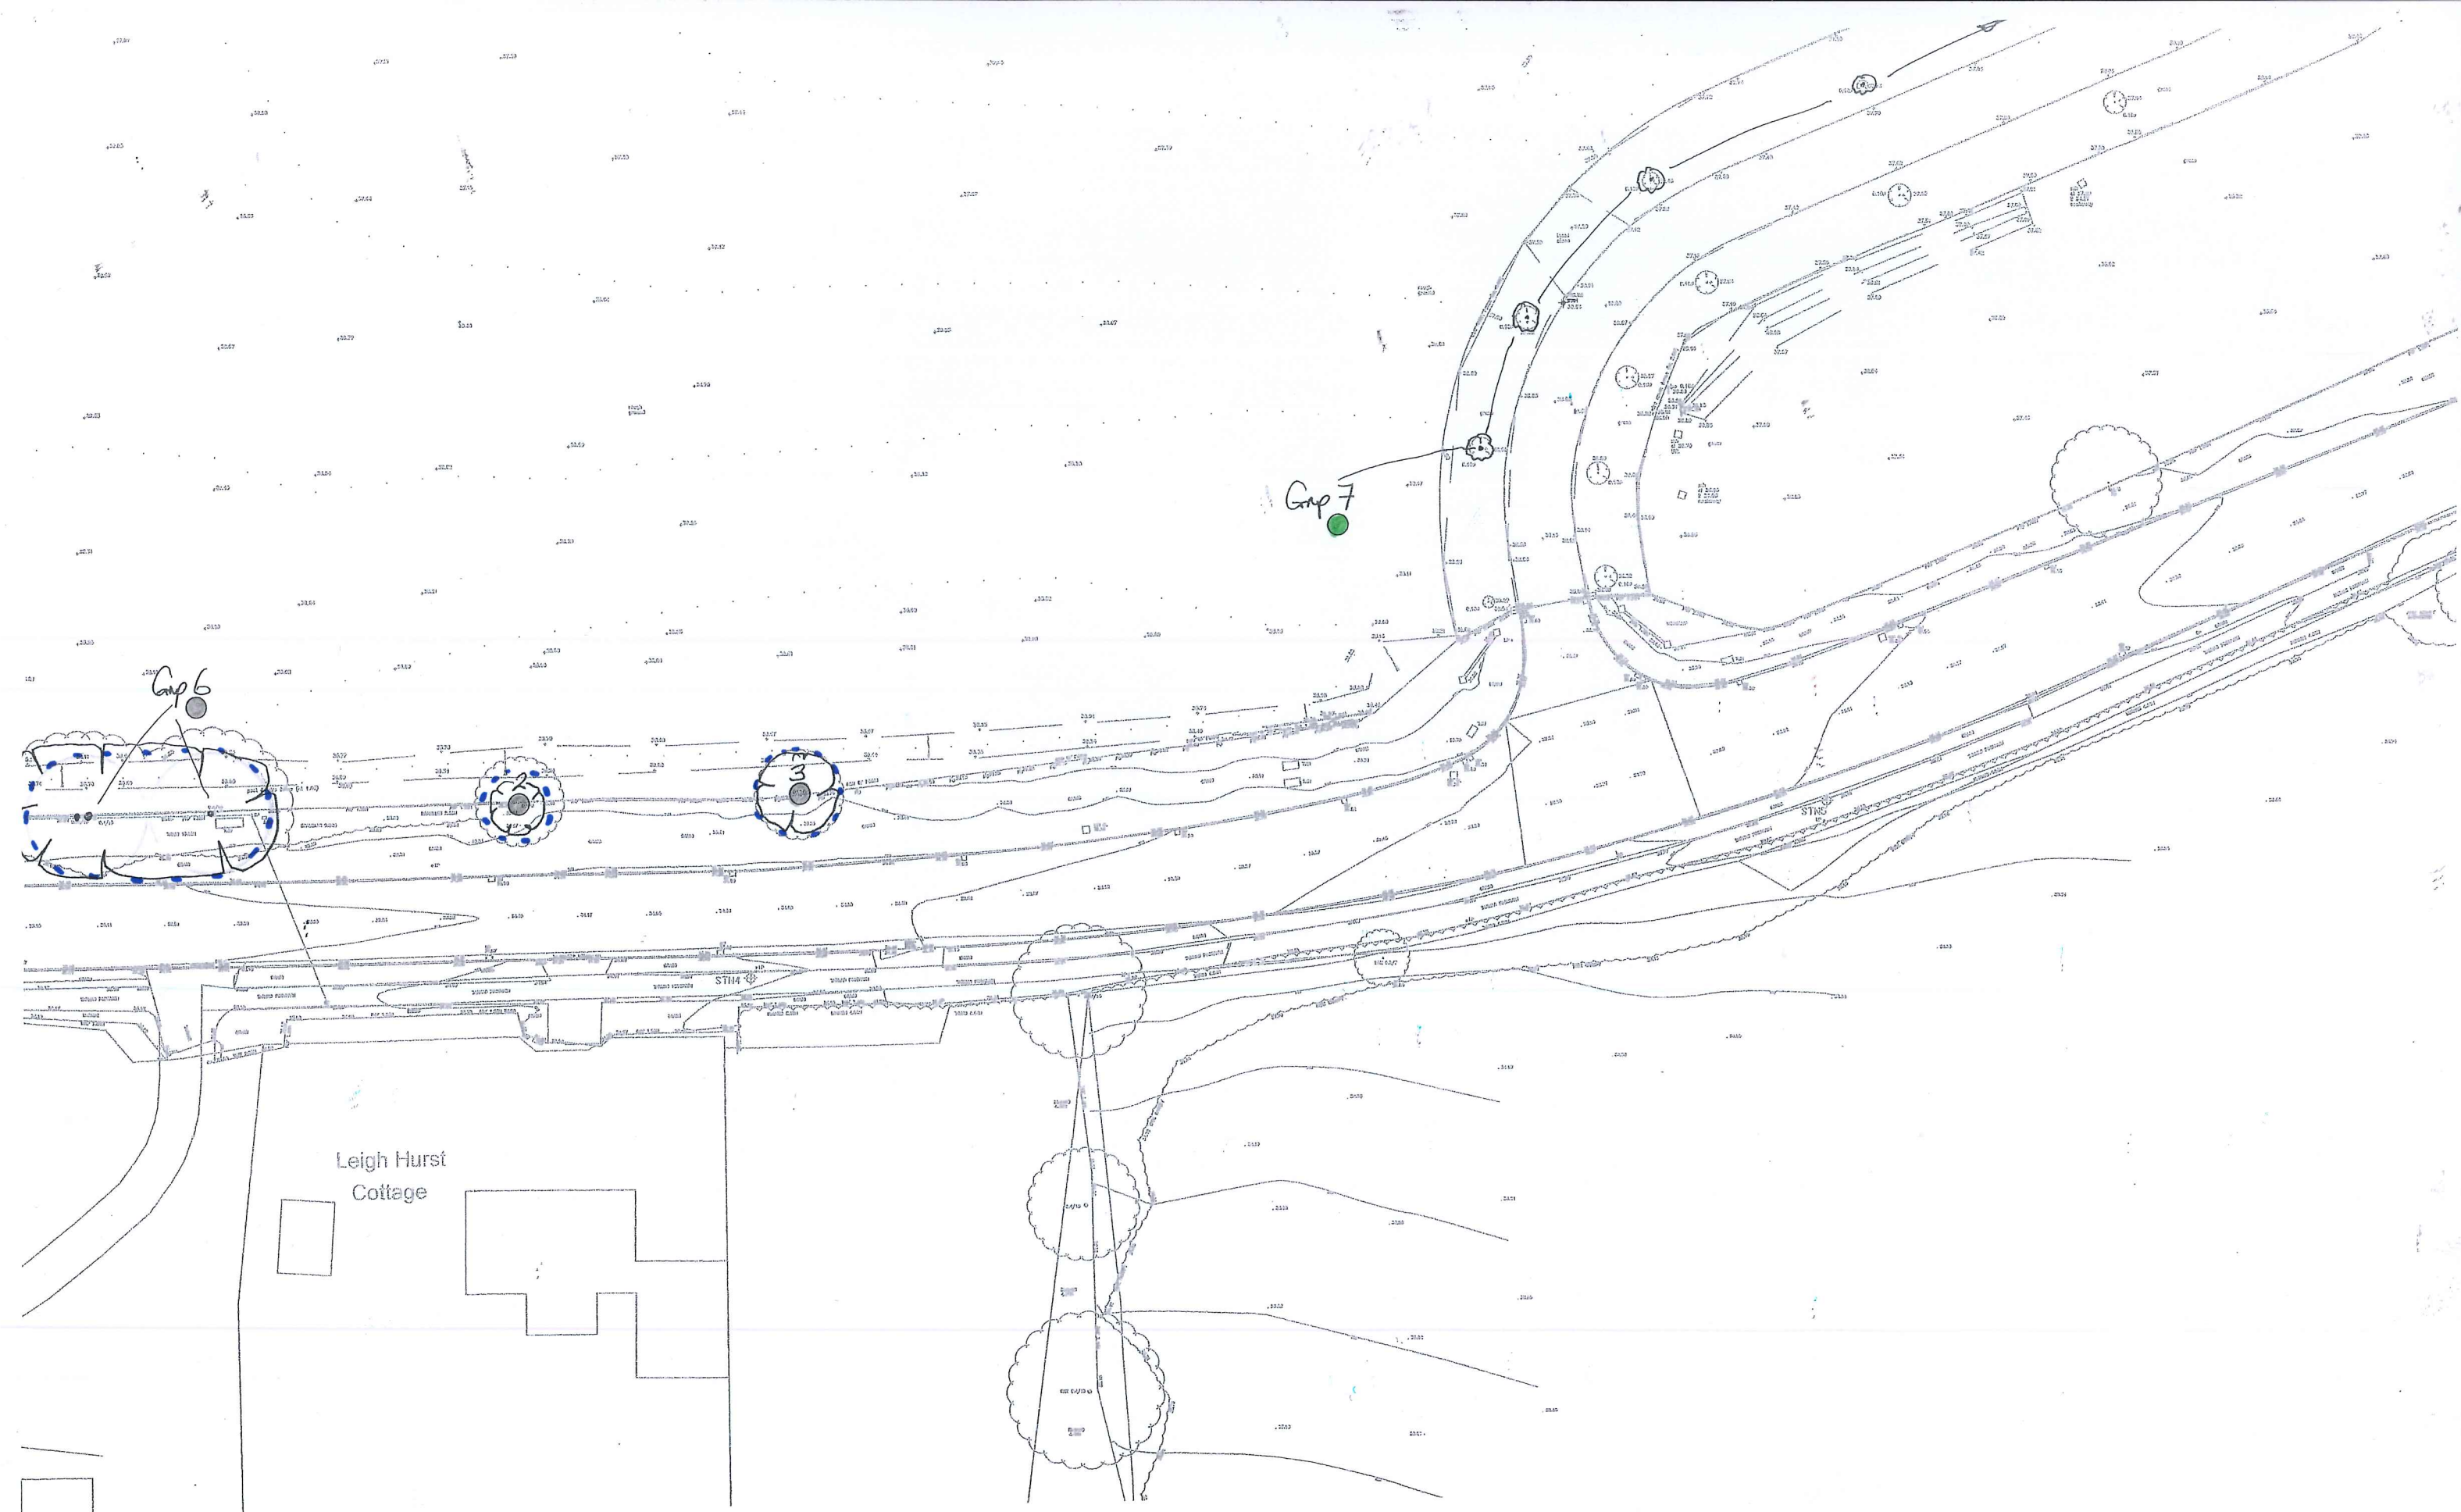

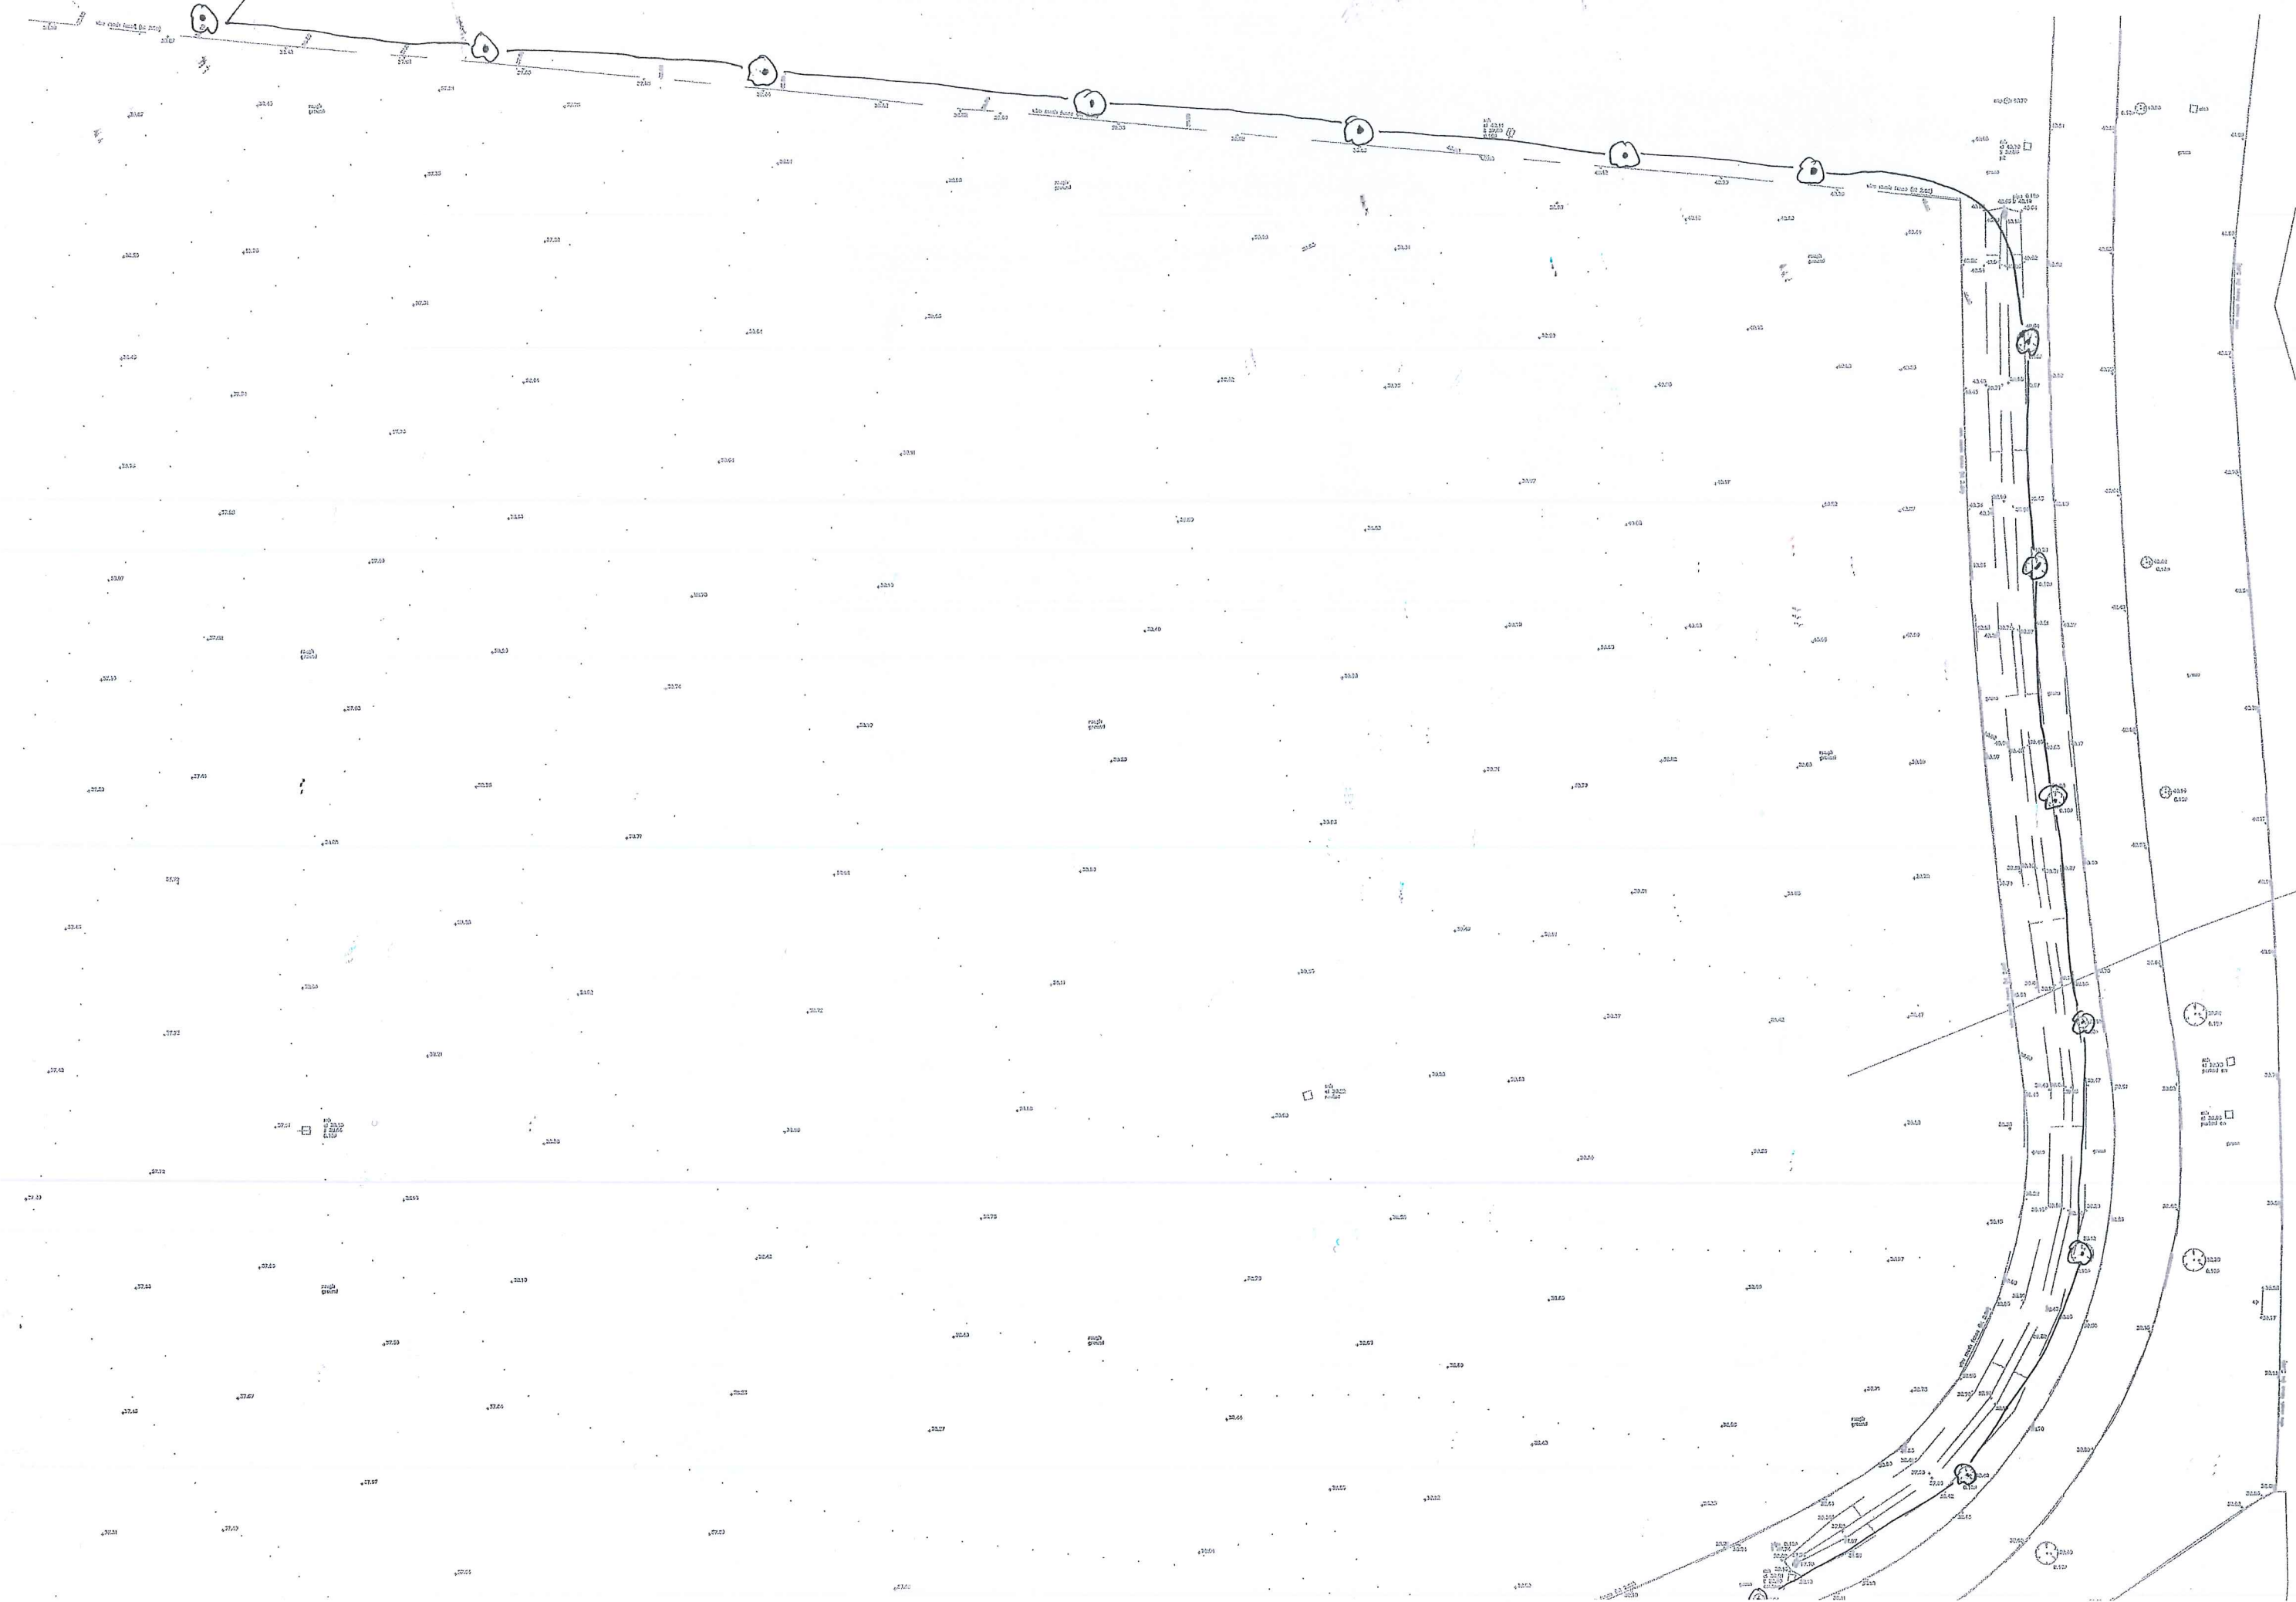

Woodland 1

Woodland 1

Shelkobel 1

