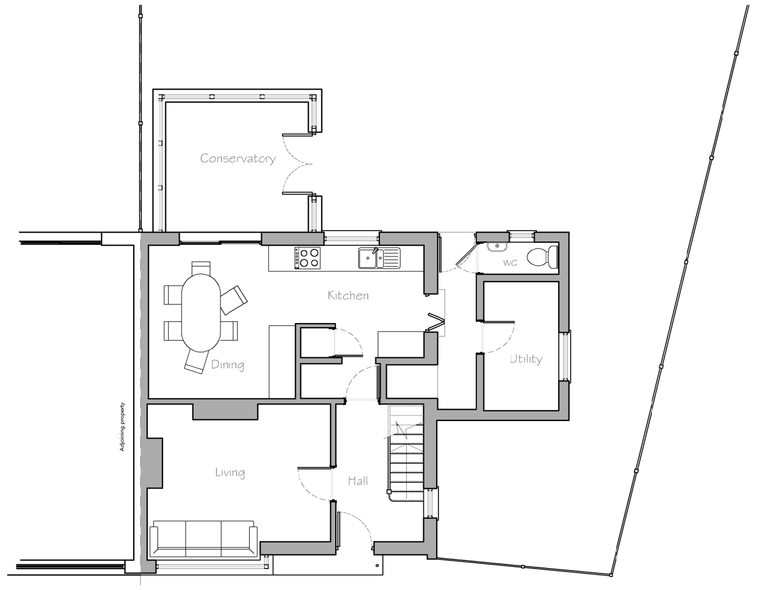

Existing Ground Floor Plan
Scale 1:100

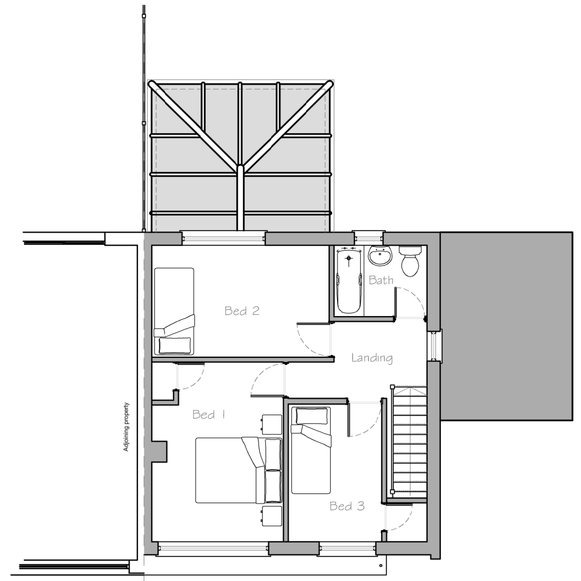

Existing First Floor Plan
Scale 1:100

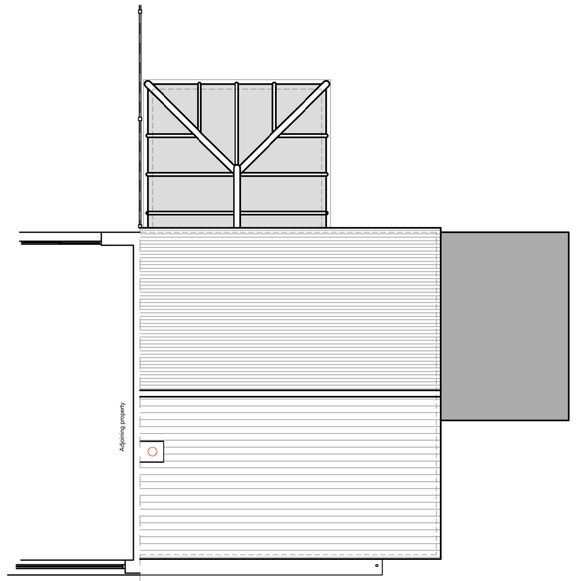

Existing Roof Plan
Scale 1:100

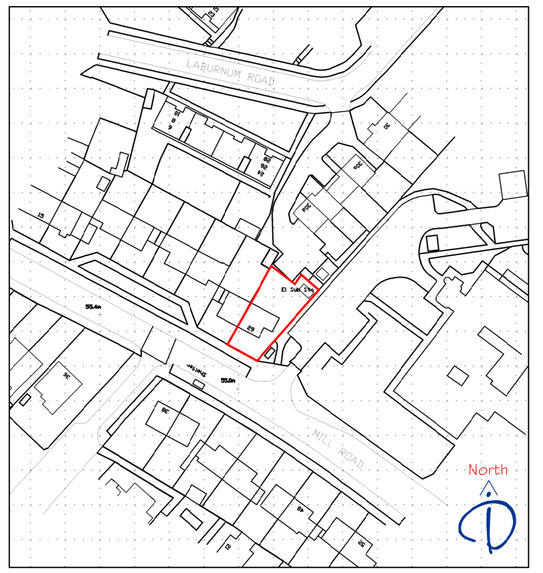

Location Plan
Scale 1:1250

0 25 50 100
SCALE BAR 1:1250

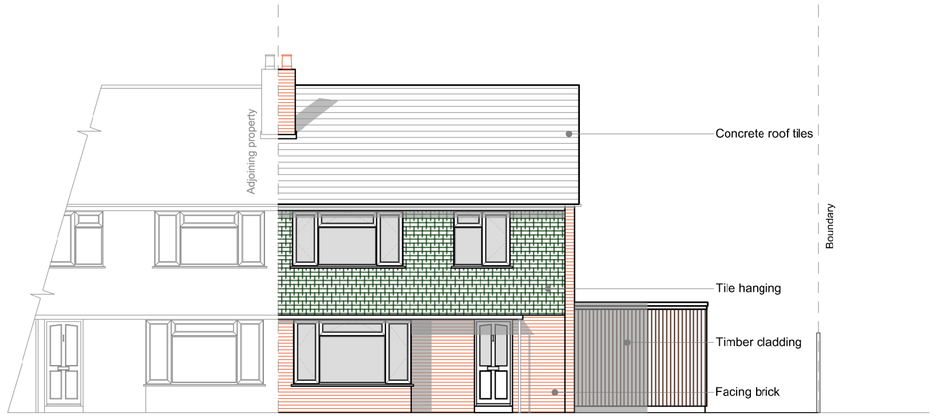

Existing Front Elevation (South West)
Scale 1:100

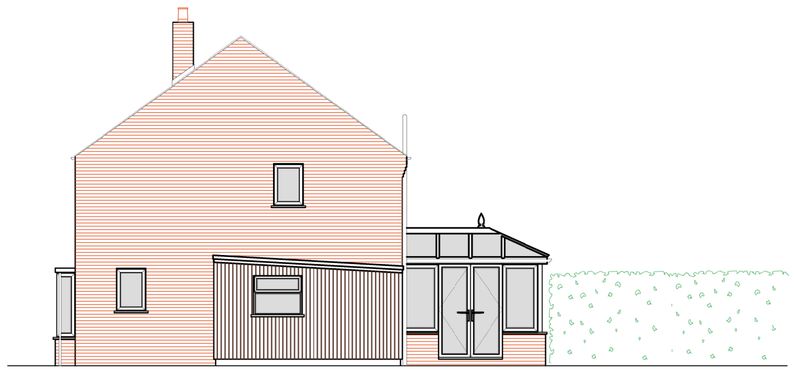

Existing Side Elevation (South East)
Scale 1:100

Existing Rear Elevation (North East)
Scale 1:100

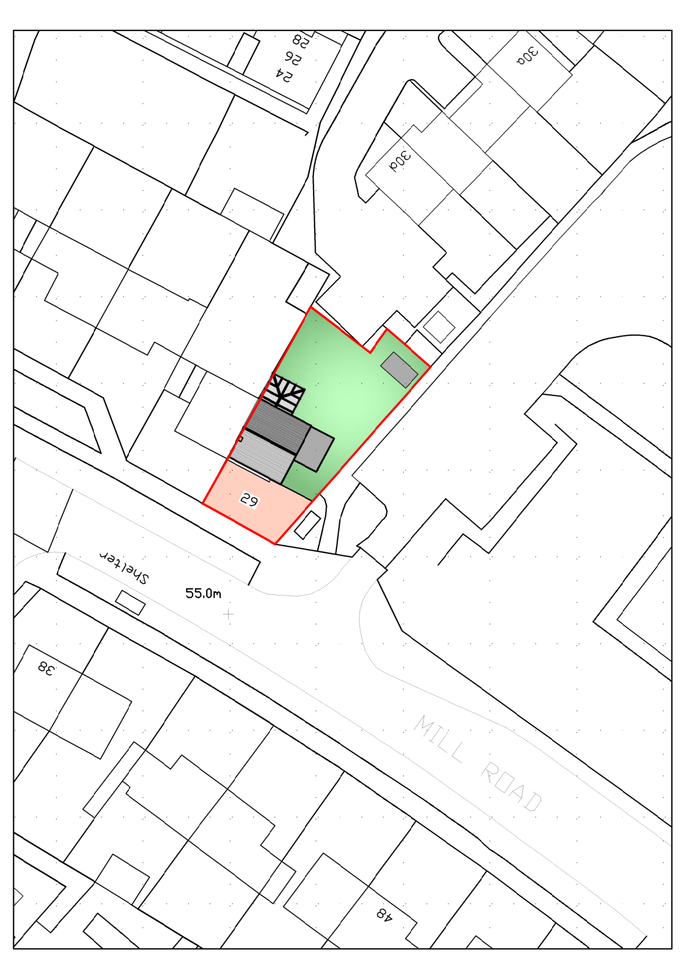

Existing Block Plan
Scale 1:500

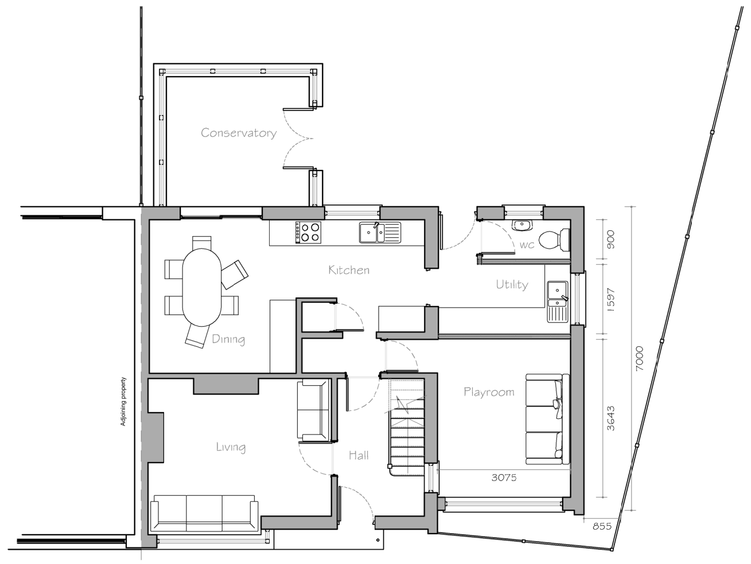

Proposed Ground Floor Plan
Scale 1:100

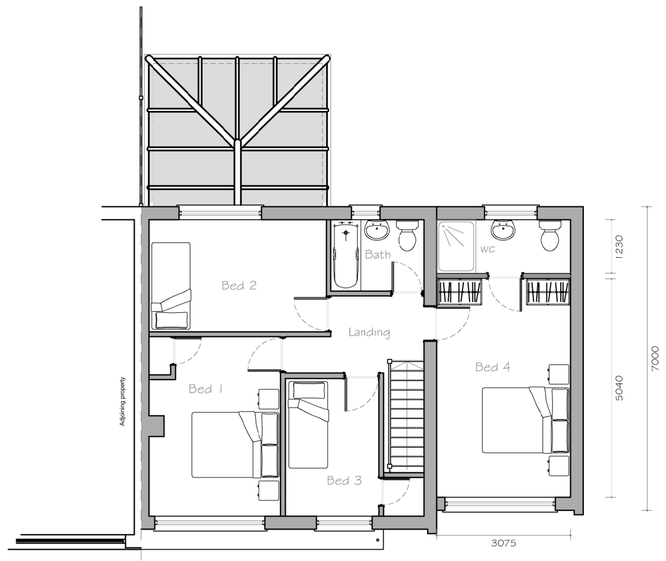

Proposed First Floor Plan
Scale 1:100

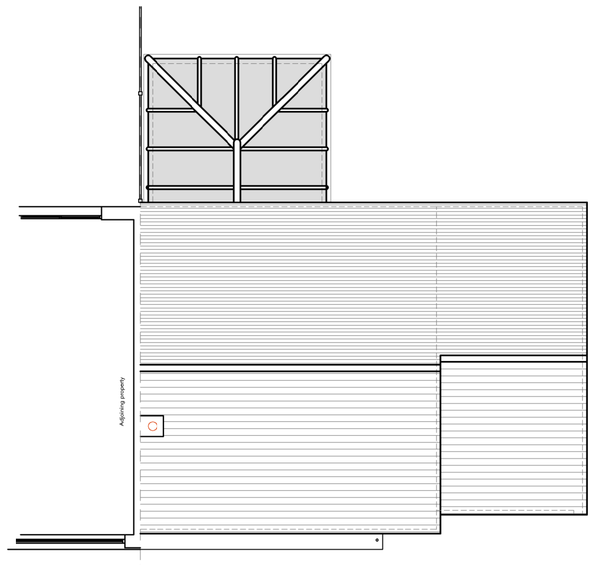

Proposed Roof Plan
Scale 1:100

Scale Bars

0 25 50 100
SCALE BAR 1:1250

0 10 20 50
SCALE BAR 1:500

0 5 10
SCALE BAR 1:100

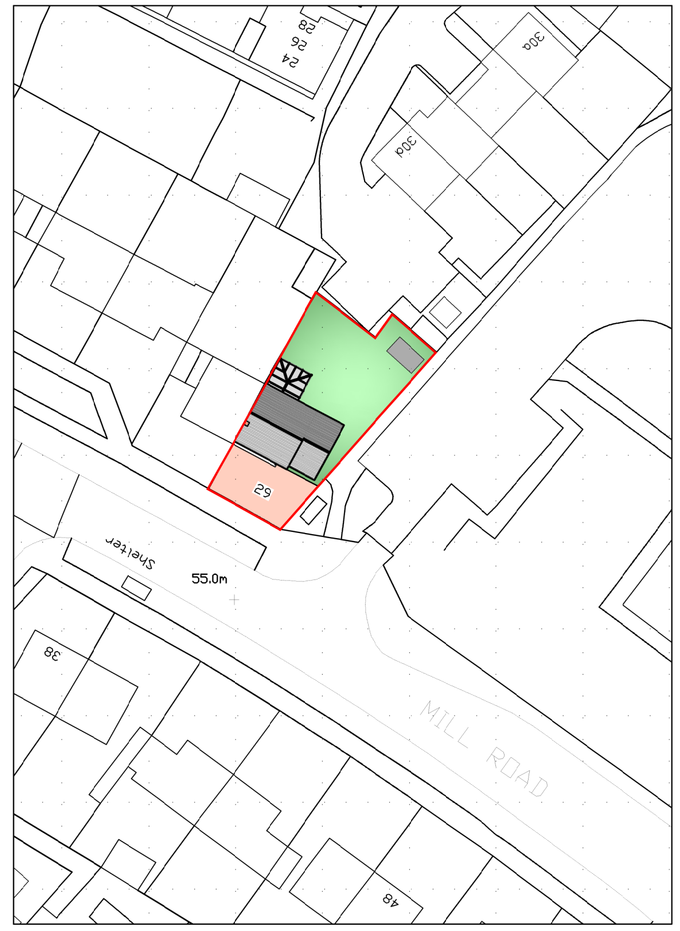

Proposed Block Plan
Scale 1:500

Proposed Front Elevation (South West)
Scale 1:100

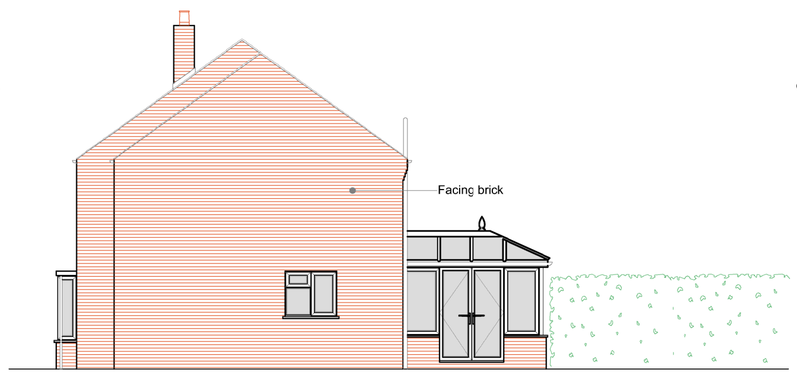

Proposed Side Elevation (South East)
Scale 1:100

Proposed Rear Elevation (North East)
Scale 1:100

Rev	Description	Date	PM

REVISIONS

PLANNING

CLIENT
Mr & Mrs Stokes

PROJECT
Alterations to
29 Mill Road
Waterlooville
Hants PO7 7AP

TITLE
Existing and Proposed
Plans and Elevations

iDraw Ltd, 26 Southdown Road,
Horndean, Hampshire. PO8 0ET
Tel: 02392 006 406 Mob: 07810 518 633
Email : idraw@live.co.uk Web: www.idrawarchitecture.co.uk

iDraw Limited
©Copyright Reserved 2018.

Scale : 1:100,500,1250@A1
Date : DEC2018
Drawn by : MD

Drawing No: 18.253.100

A	B	C	D	E	F	G	H
J	K	L	M	N	P	Q	R
S	T	U	V	W	X	Y	Z