
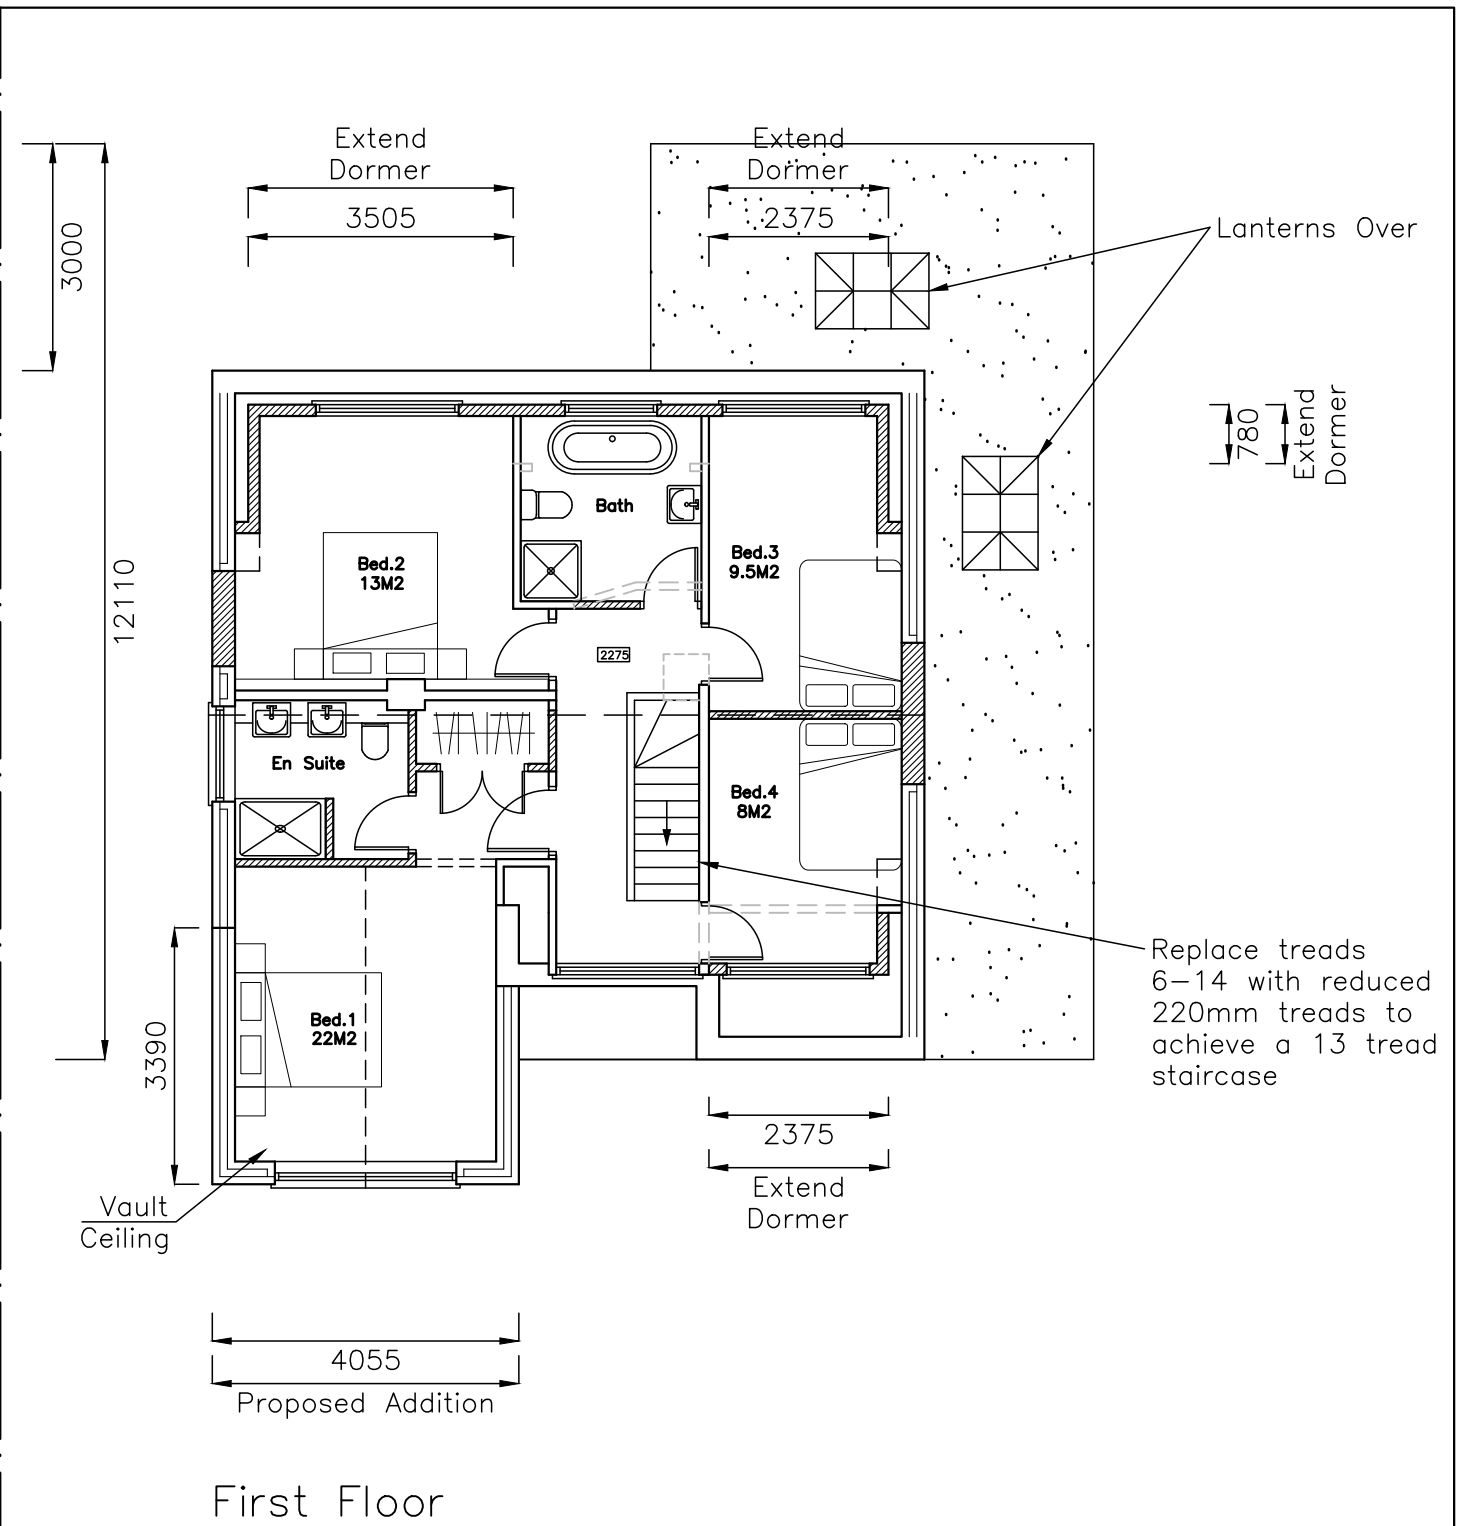


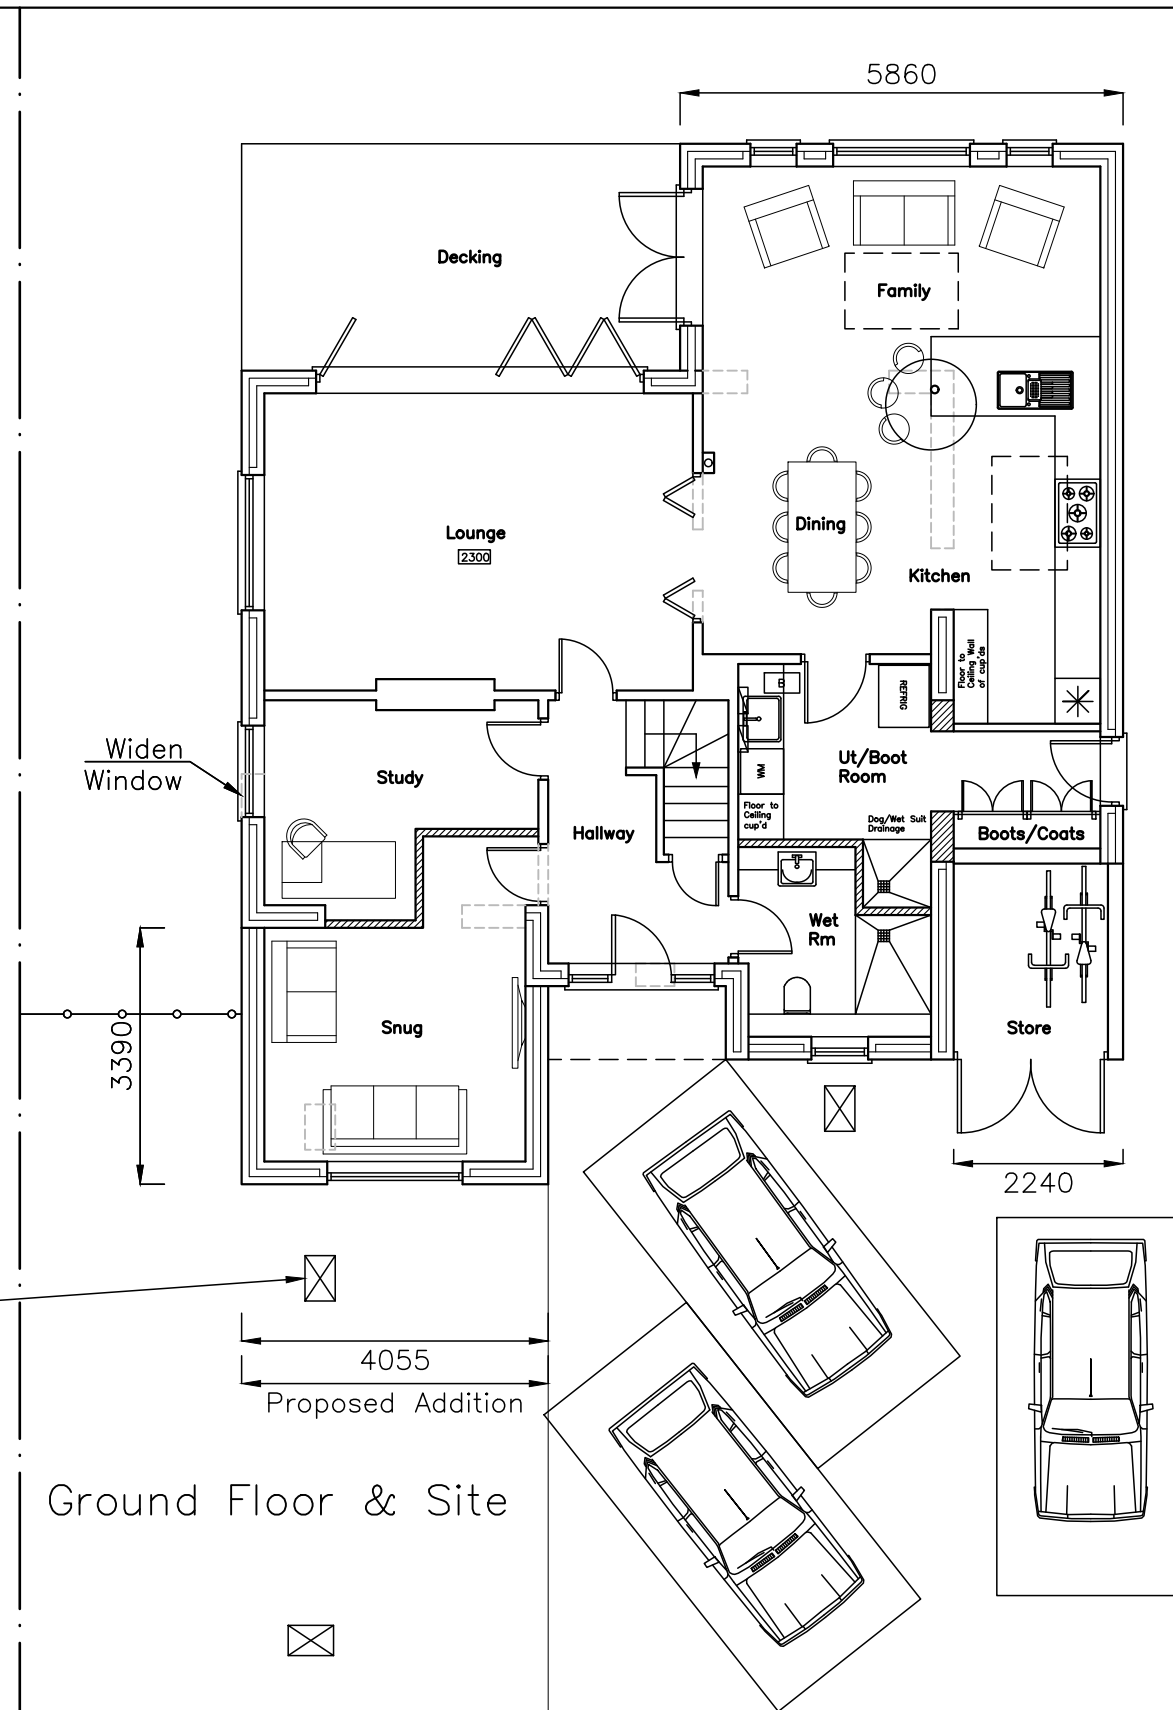

49 St Thomas's Av,
Hayling Island,
Hampshire,
PO11 0EU

Proposal Plans

Revisions

- a) Two Storey Extension/27.04.18/SAR
- b) Extension Revisions/20.07.18/SAR
- c) Client Revisions/26.07.18/SAR
- d) Planning Amendments/31.07.18/SAR

CAD

Critchley Architecture And Design
Contact: 02392 474 919 | info@caad.online

The Old Brewery, 15E South Street, Havant, PO9 1BU



Scale A3 = 1:100
Drawn SAR
Date 16/04/18

18035-401^D

10m

20m

30m

40m