
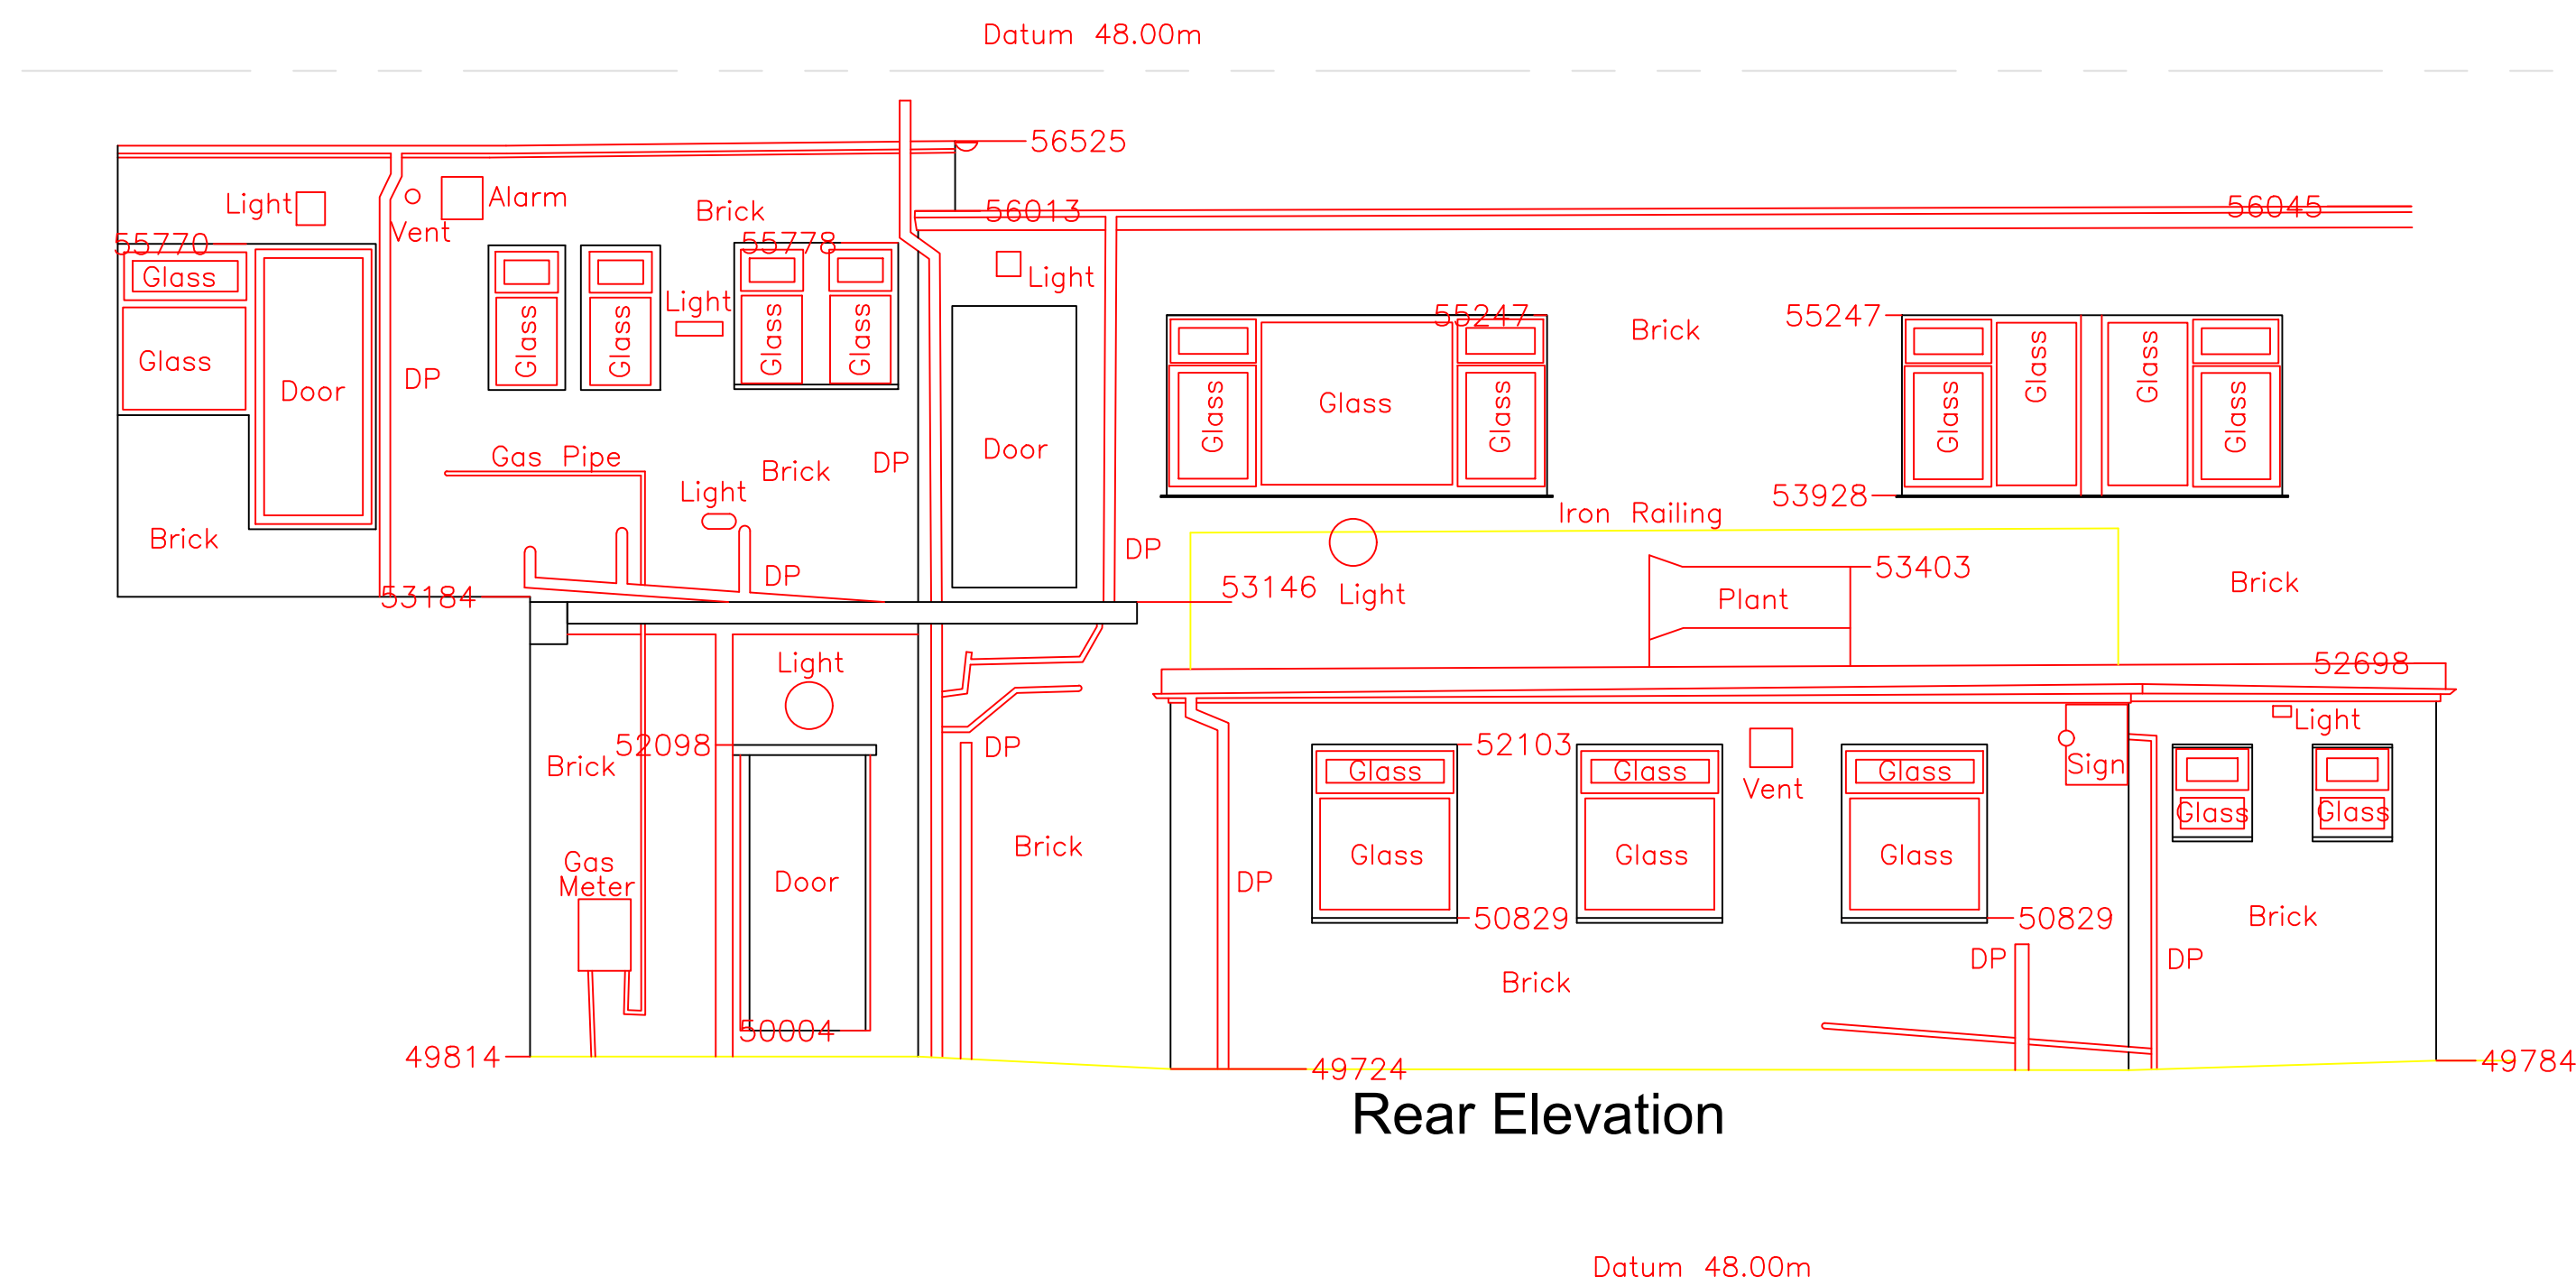
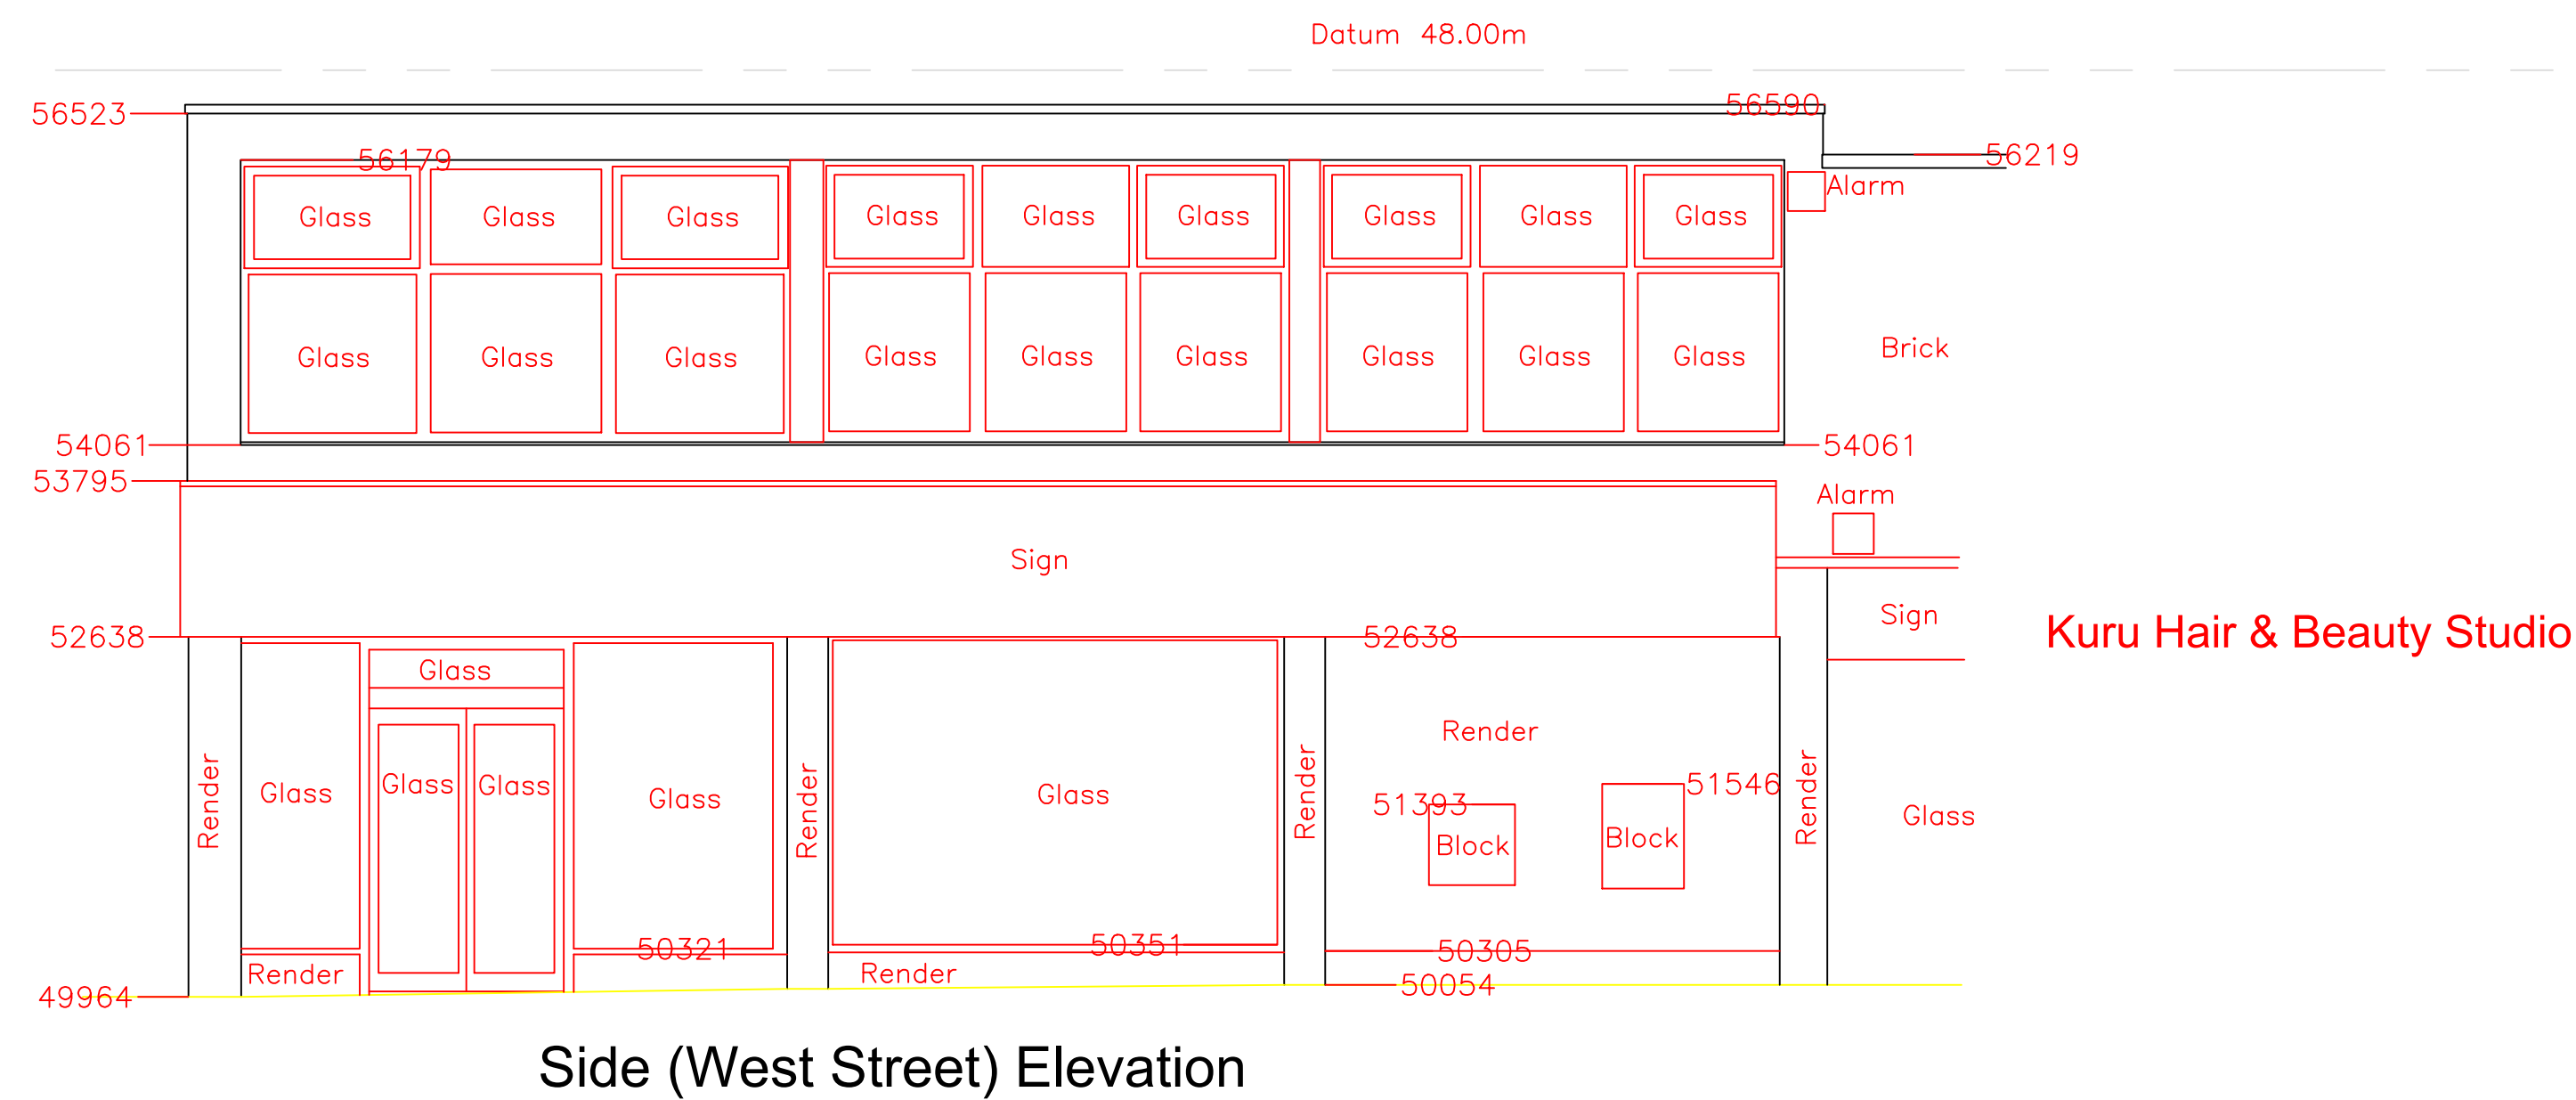
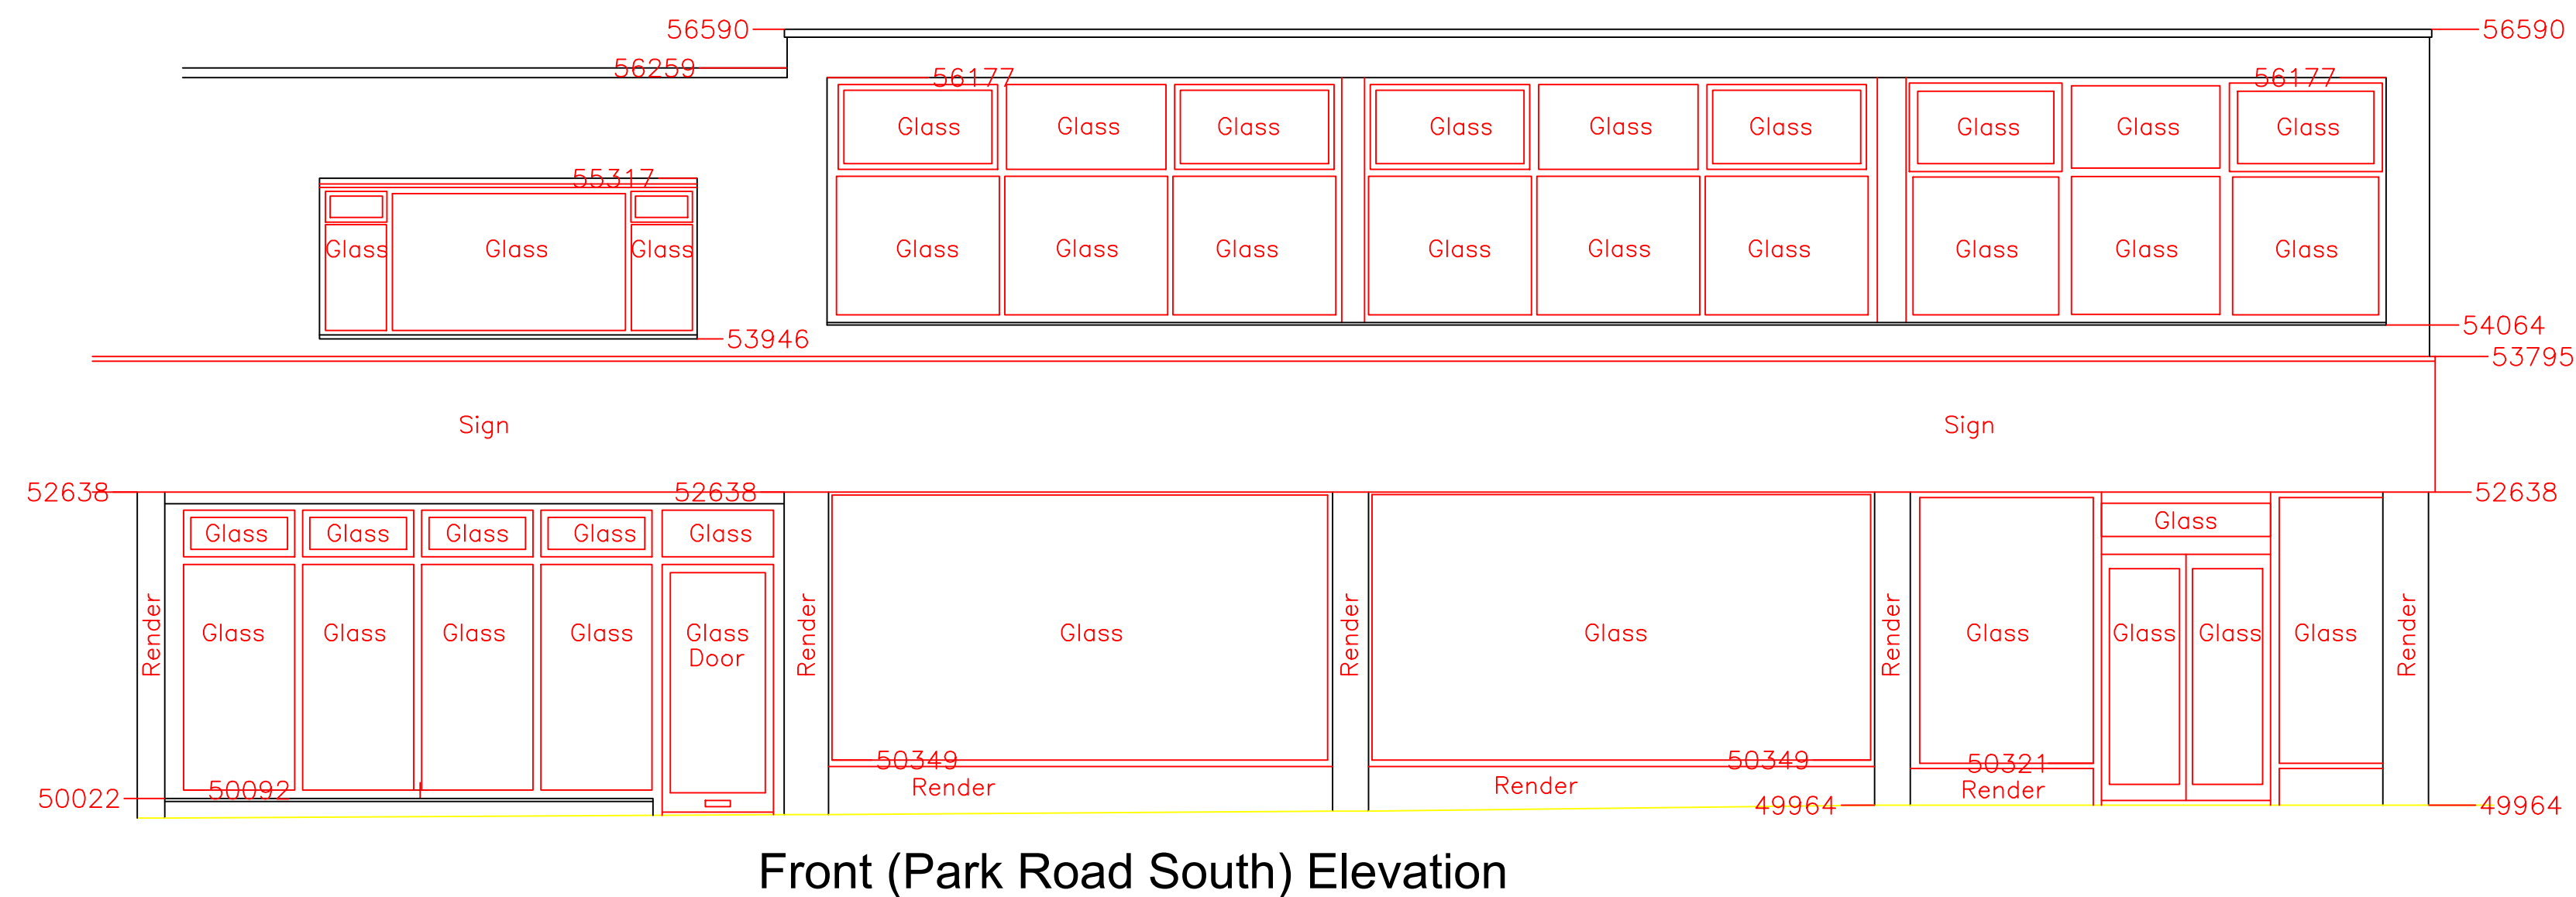


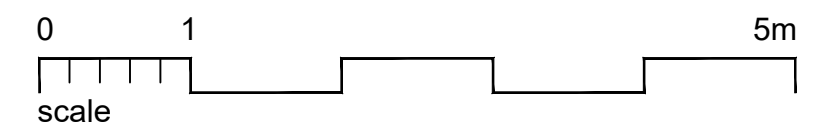

PLAN AND ELEVATION REPRODUCED FROM SURVEY SOLUTIONS'S DRAWINGS NO. 22027/2007-01 PROVIDED TO DELTA BRAVO LTD BY THE LANDLORD OR DEVELOPER, OR THEIR ARCHITECT, ON THE UNDERSTANDING THAT THEY ARE TO BE USED FOR THIS PURPOSE. DELTA BRAVO LTD ACCEPT NO RESPONSIBILITY FOR ANY ERRORS, INACCURACIES OR OMISSIONS IN THE INFORMATION SHOWN ON THE ORIGINAL DRAWINGS FOR ANY PROBLEMS THAT MAY ARISE FROM THE USE OF SUCH INFORMATION. FUTURE REVISION OF THE LANDLORD'S OR DEVELOPER'S ARCHITECT'S DRAWINGS MAY AFFECT THE INFORMATION SHOWN ON THIS DRAWING - "AS-BUILT" UNIT MUST BE CHECKED AGAINST THE DRAWINGS PRIOR TO ORDERING MATERIALS, OR COMMENCING FABRICATION OR CONSTRUCTION.

- | | |
|---|---------------------------|
|  | existing walls |
|  | existing partitions |
|  | new partitions |
|  | new FR partitions |
|  | new insulated dry-lining |
|  | ceiling height |
|  | suspended ceiling height |
|  | existing beam height |
|  | window cill & head height |

[illegible]

NOTES:
CONTRACTORS MUST VERIFY ALL DIMENSIONS ON SITE BEFORE
COMMENCEMENT OF ANY WORK OR PREPARING
MANUFACTURING DRAWINGS
ANY DISCREPANCIES ON THIS DRAWING ARE TO BE
NOTIFIED TO THE DESIGNER IMMEDIATELY



CLIENT		
PROJECT		
39 WEST ST. / 2 PARK ROAD SOUTH, HAVANT. PO9 1LA		
TITLE		
EXISTING ELEVATIONS		
SCALE @ A1	DRAWN BY	DATE
1:50	EN	12.06.18
DRAWING No.		REVISION
DB447 - EX02		