
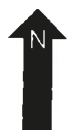
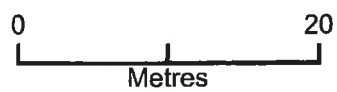


# 52 Bracklesham Road

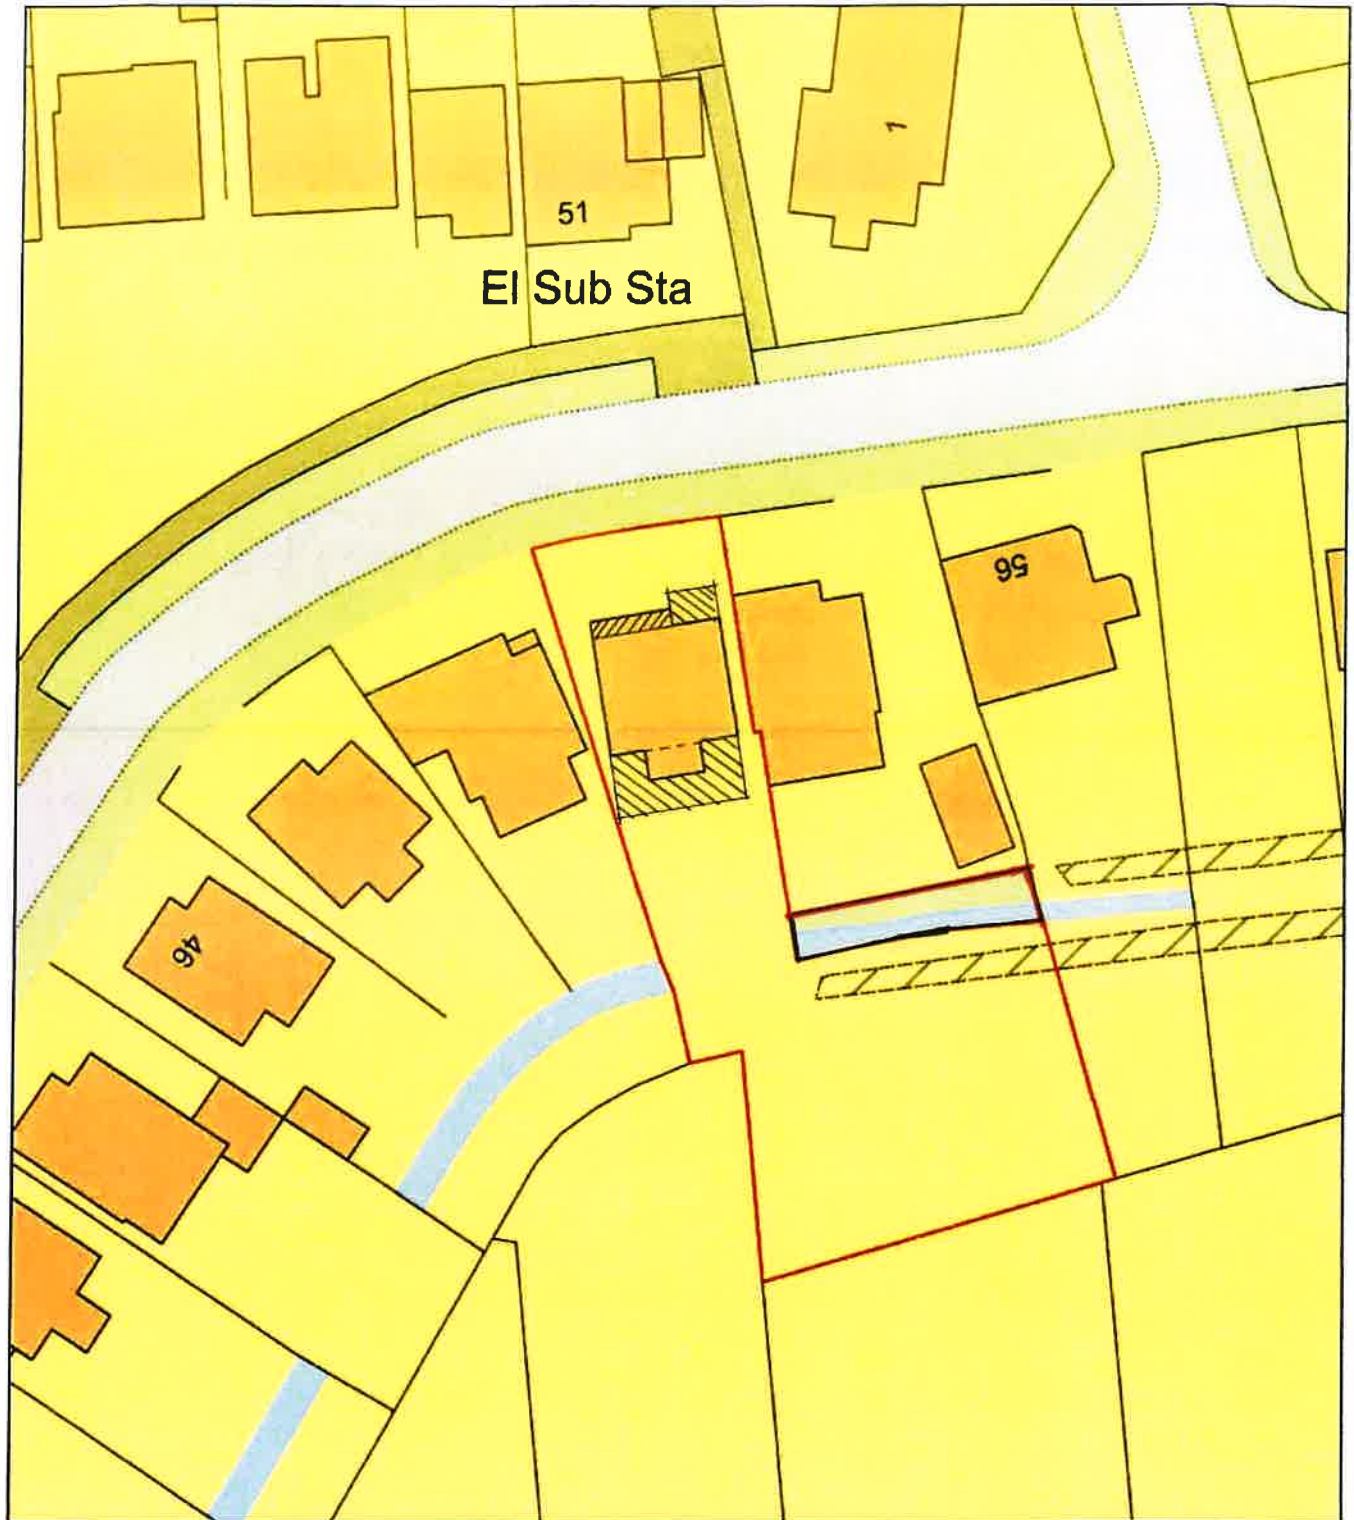

Plan Produced for: Thorns Young LTD.

Date Produced: 27 Nov 2018

Plan Number/Project ID: TQRQM18331094519264

Scale: 1:500 @ A4