



PHYSICAL SCALE IN METERS @ 1:100

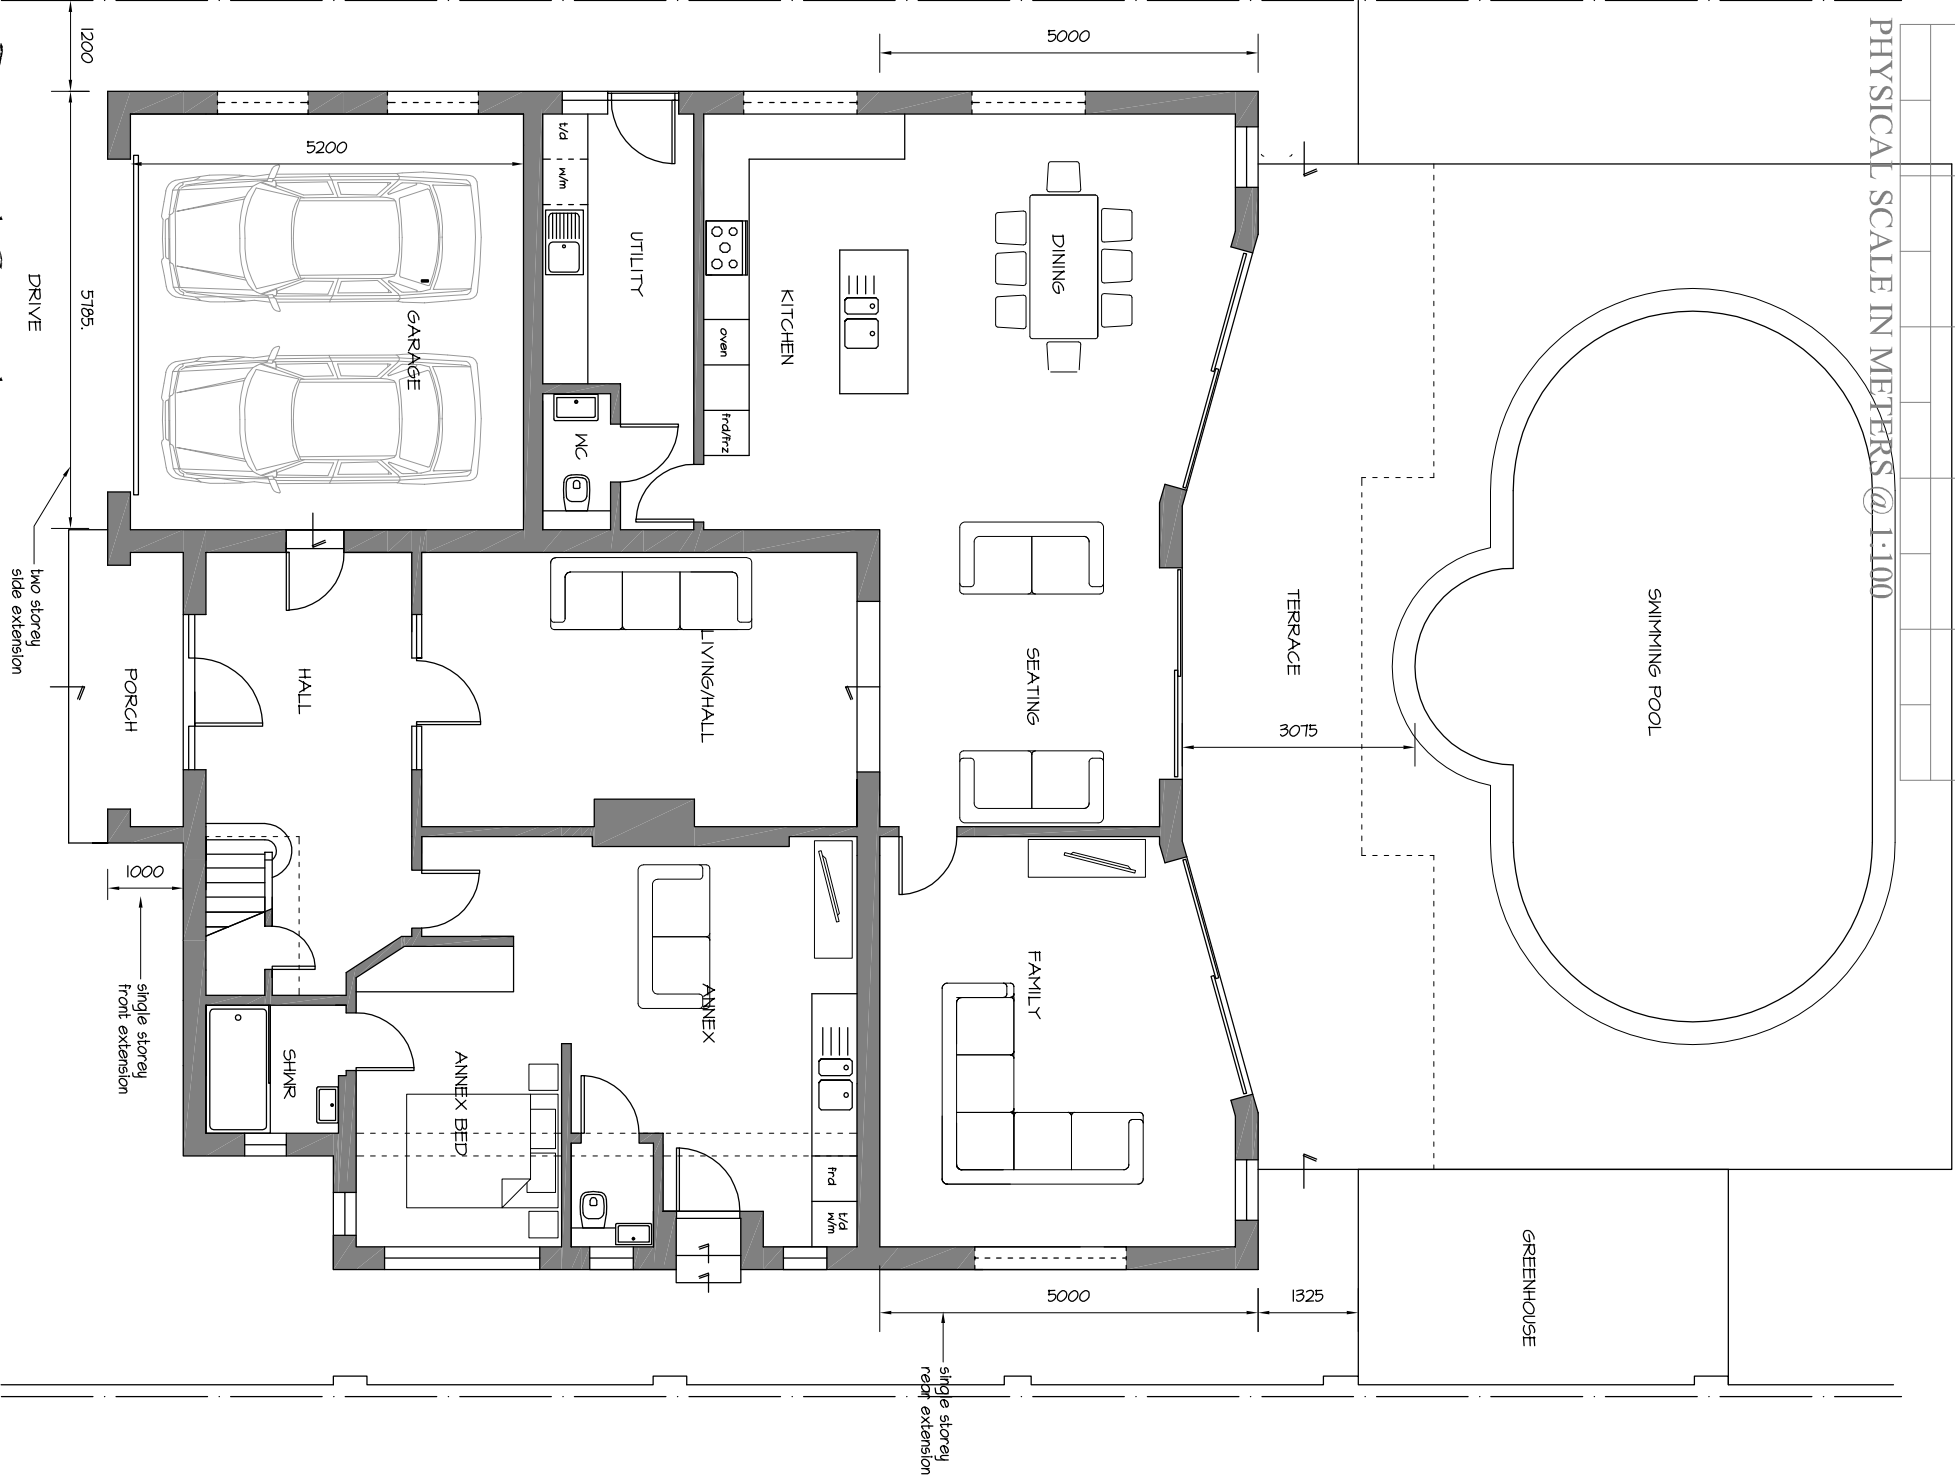


NOTES:
This drawing has been produced solely for PLANNING/DESIGN.
Do not Scale from this Drawing except for planning purposes.
Any drainage shown is presumed and to be checked on site before commencement of works.
This drawing is the copyright of MF Designs Ltd.

sliding windows with low cill
height approx. 350mm above ftl
and internal balustrade/restraint
from falling

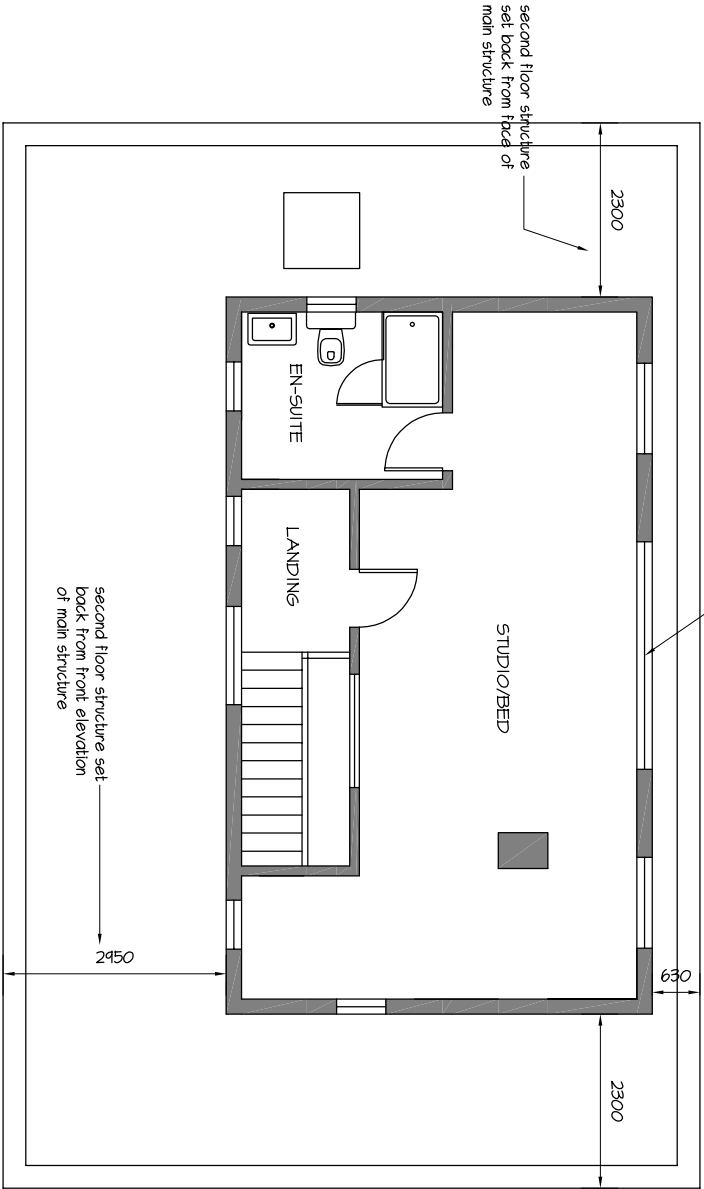

Proposed Second

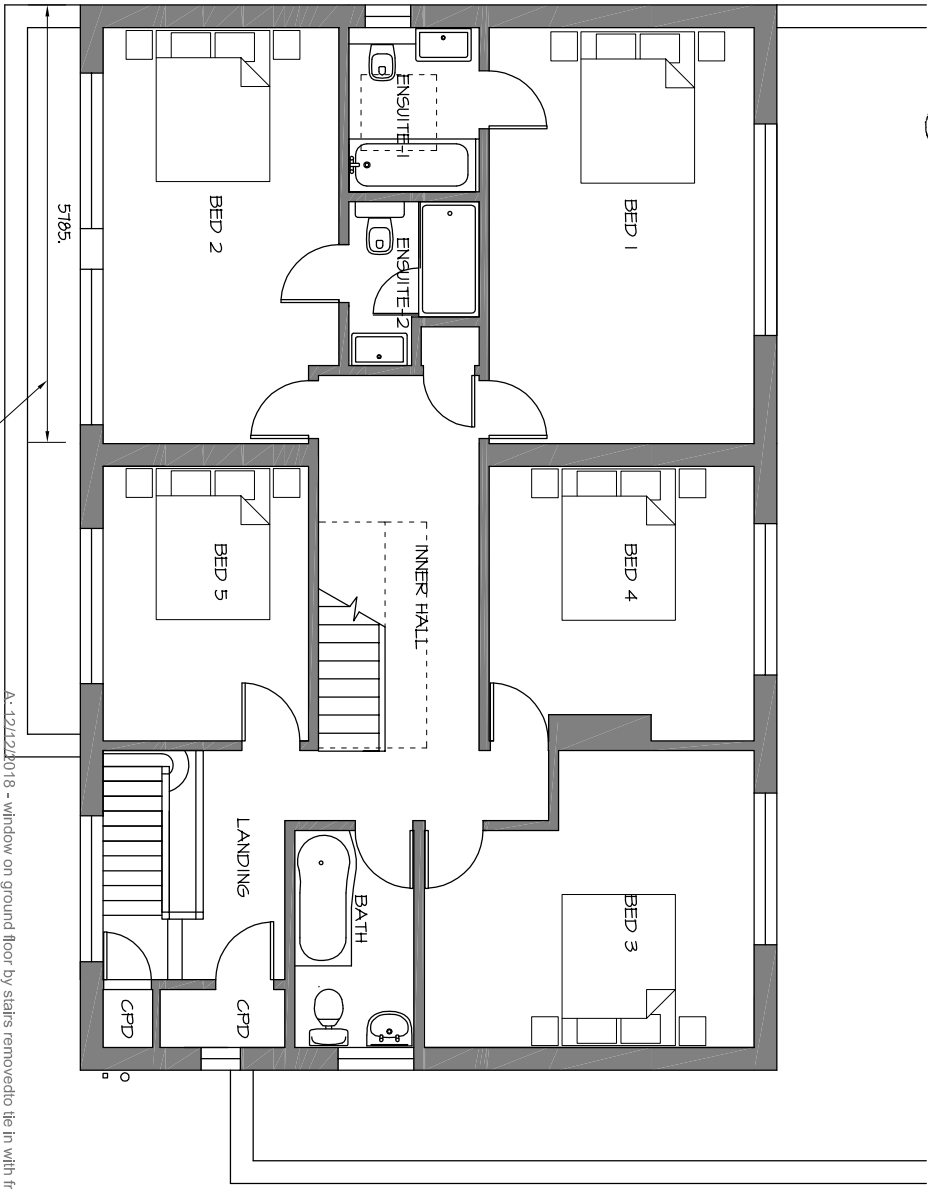

Proposed First

mf designs ltd

Chartered Architects



36 Grove Road • Havant • Hampshire • PO9 1AR
Director: Martin Farrer RIBA • Co Registration No.4507379

t/f 02392 470967
e admin@mfdesigns.org.uk

Date: December 2018
Scale: 1:100

Job No: 3212
Dwg No: P_01 A



EXTENSION & ALTERATIONS - 23 North Shore Road, Hayling Island.