


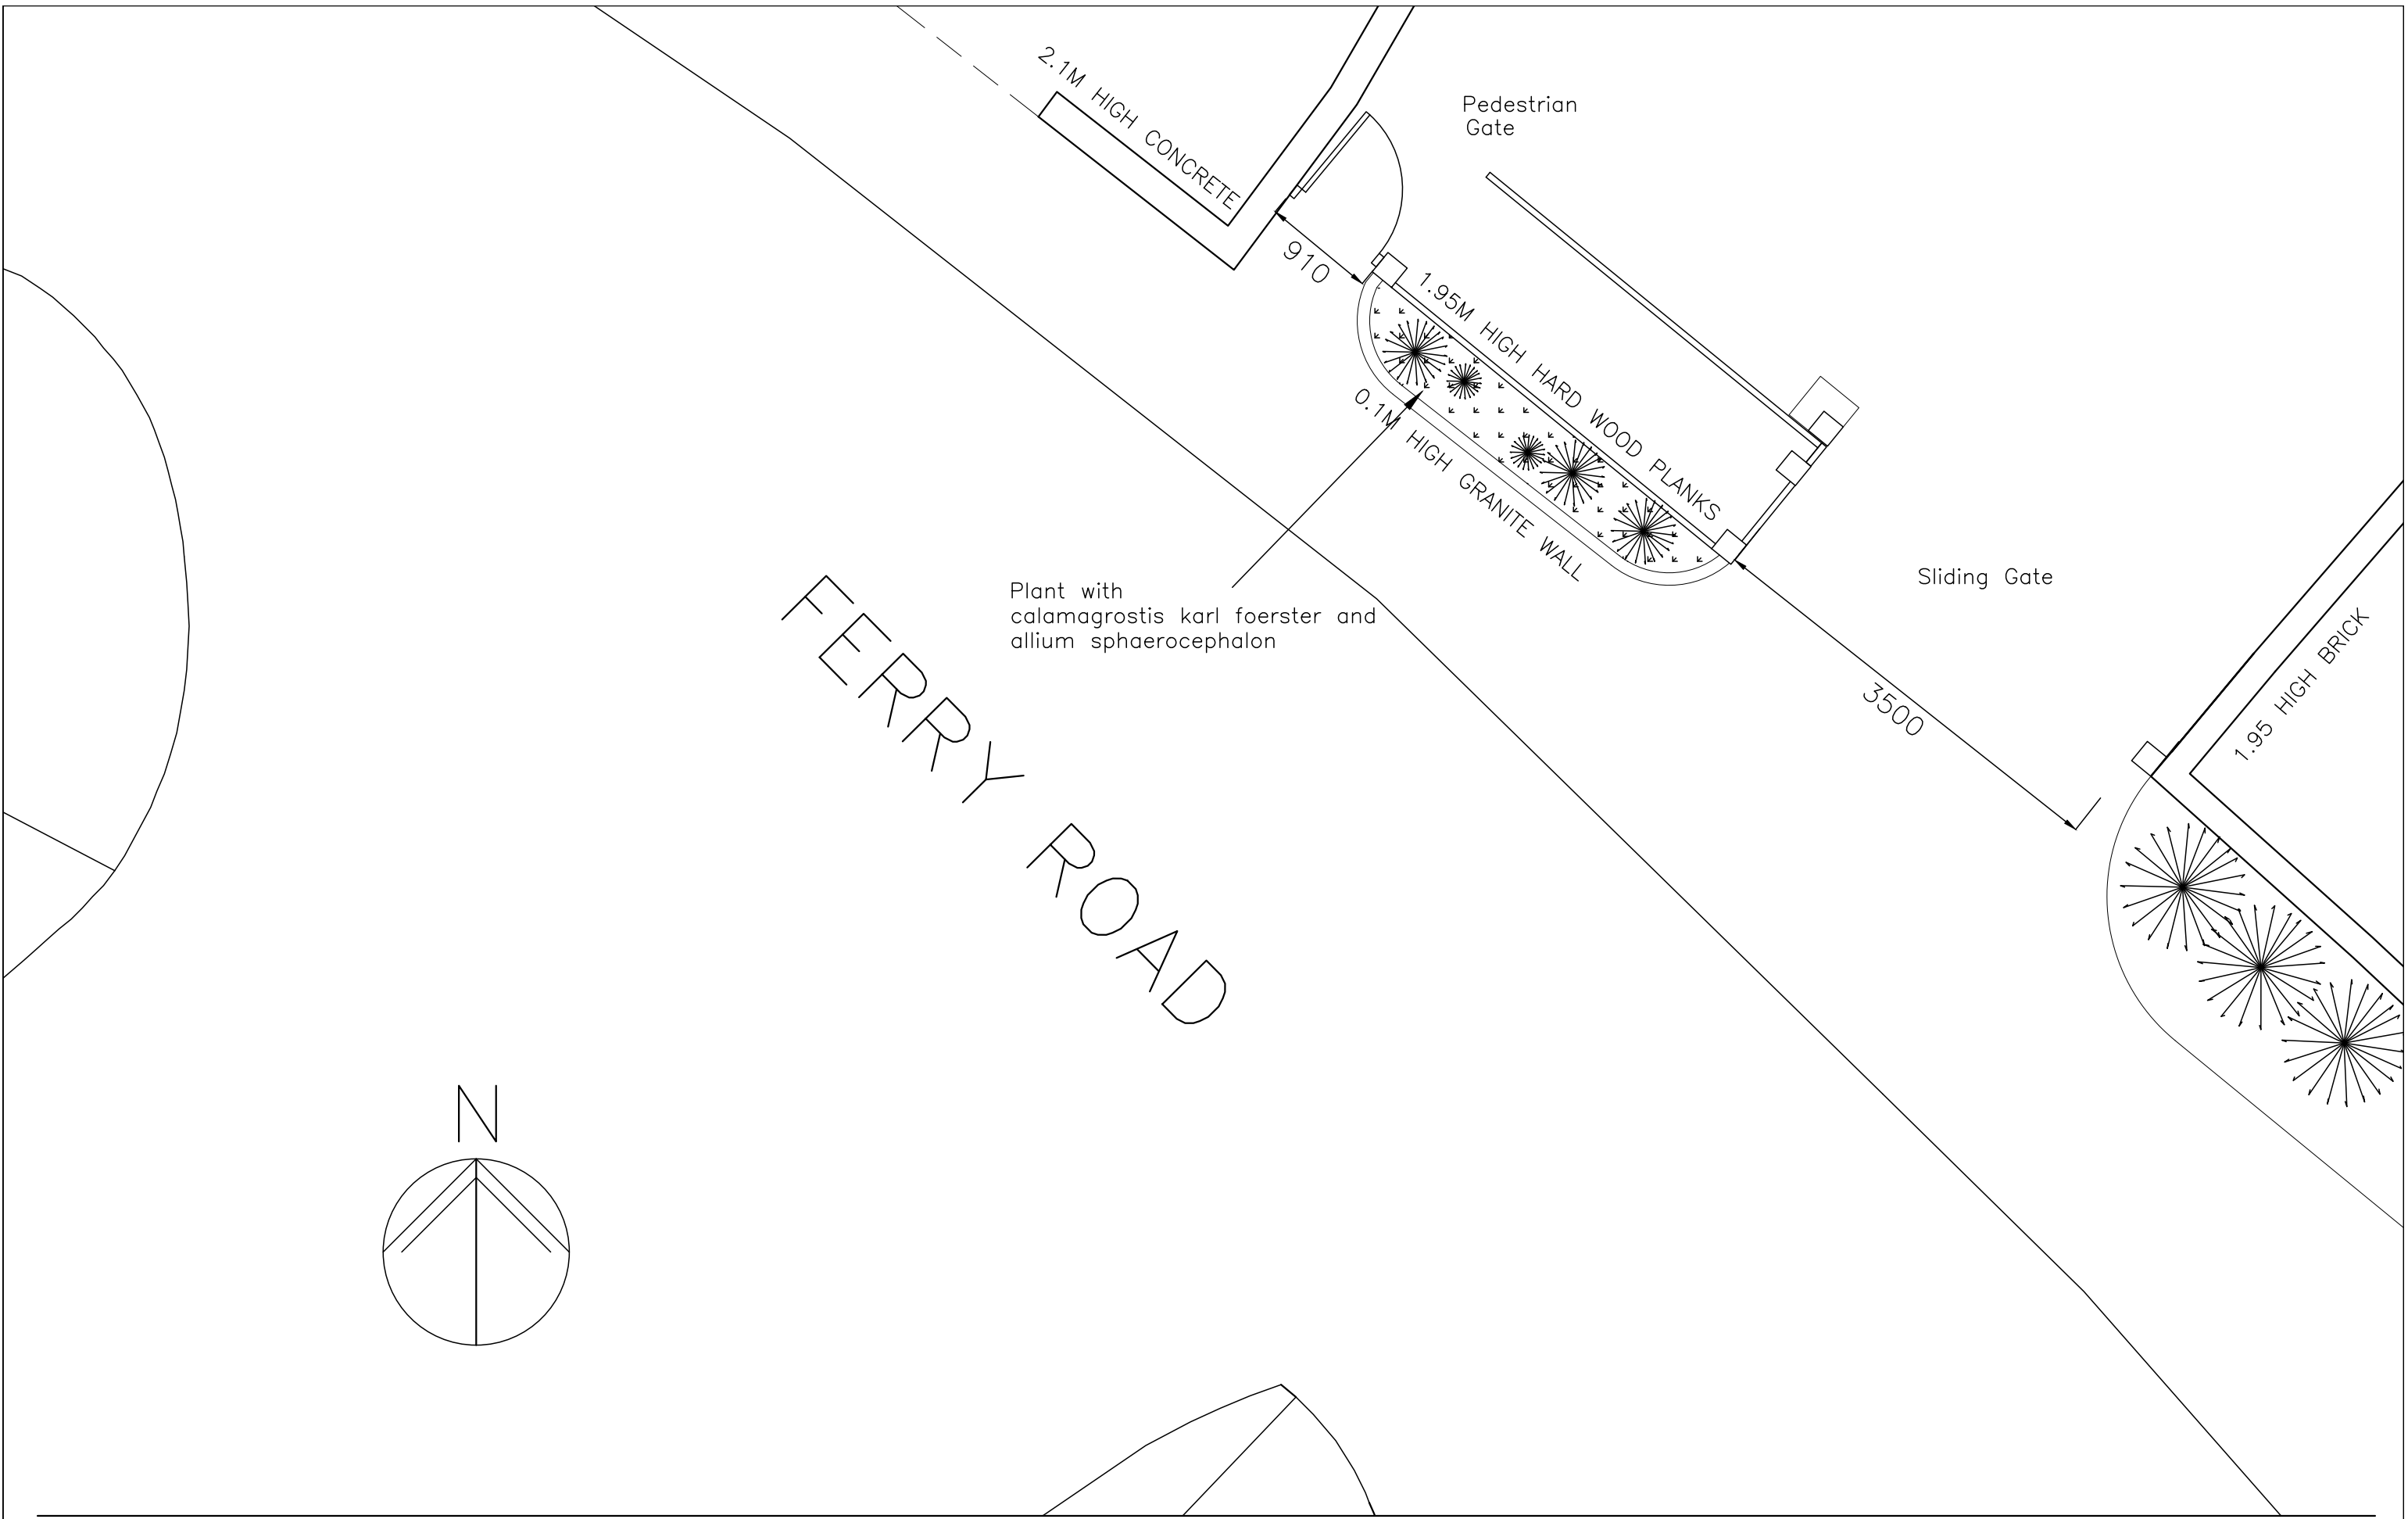

Sinah House
Ferry Road
Hayling Is.
metres

PROPOSED
ENTRANCE PLAN

Revisions	
A. Amendments in line with client comments.	12/03/18
B. Amendments to pedestrian gate.	13/03/18
C. Amendments in line with client comments.	19/03/18

10



Martin Critchley
CHARTERED ARCHITECT

The Old Brewery,
15E South Street, Havant,
Hampshire, PO9 1BU
023 92 474 919
critchleyarchitect@hotmail.com

Scale A3 = 1:50
Drawn OS/JHL/AJB
Date 05/02/18

1513-416^C