


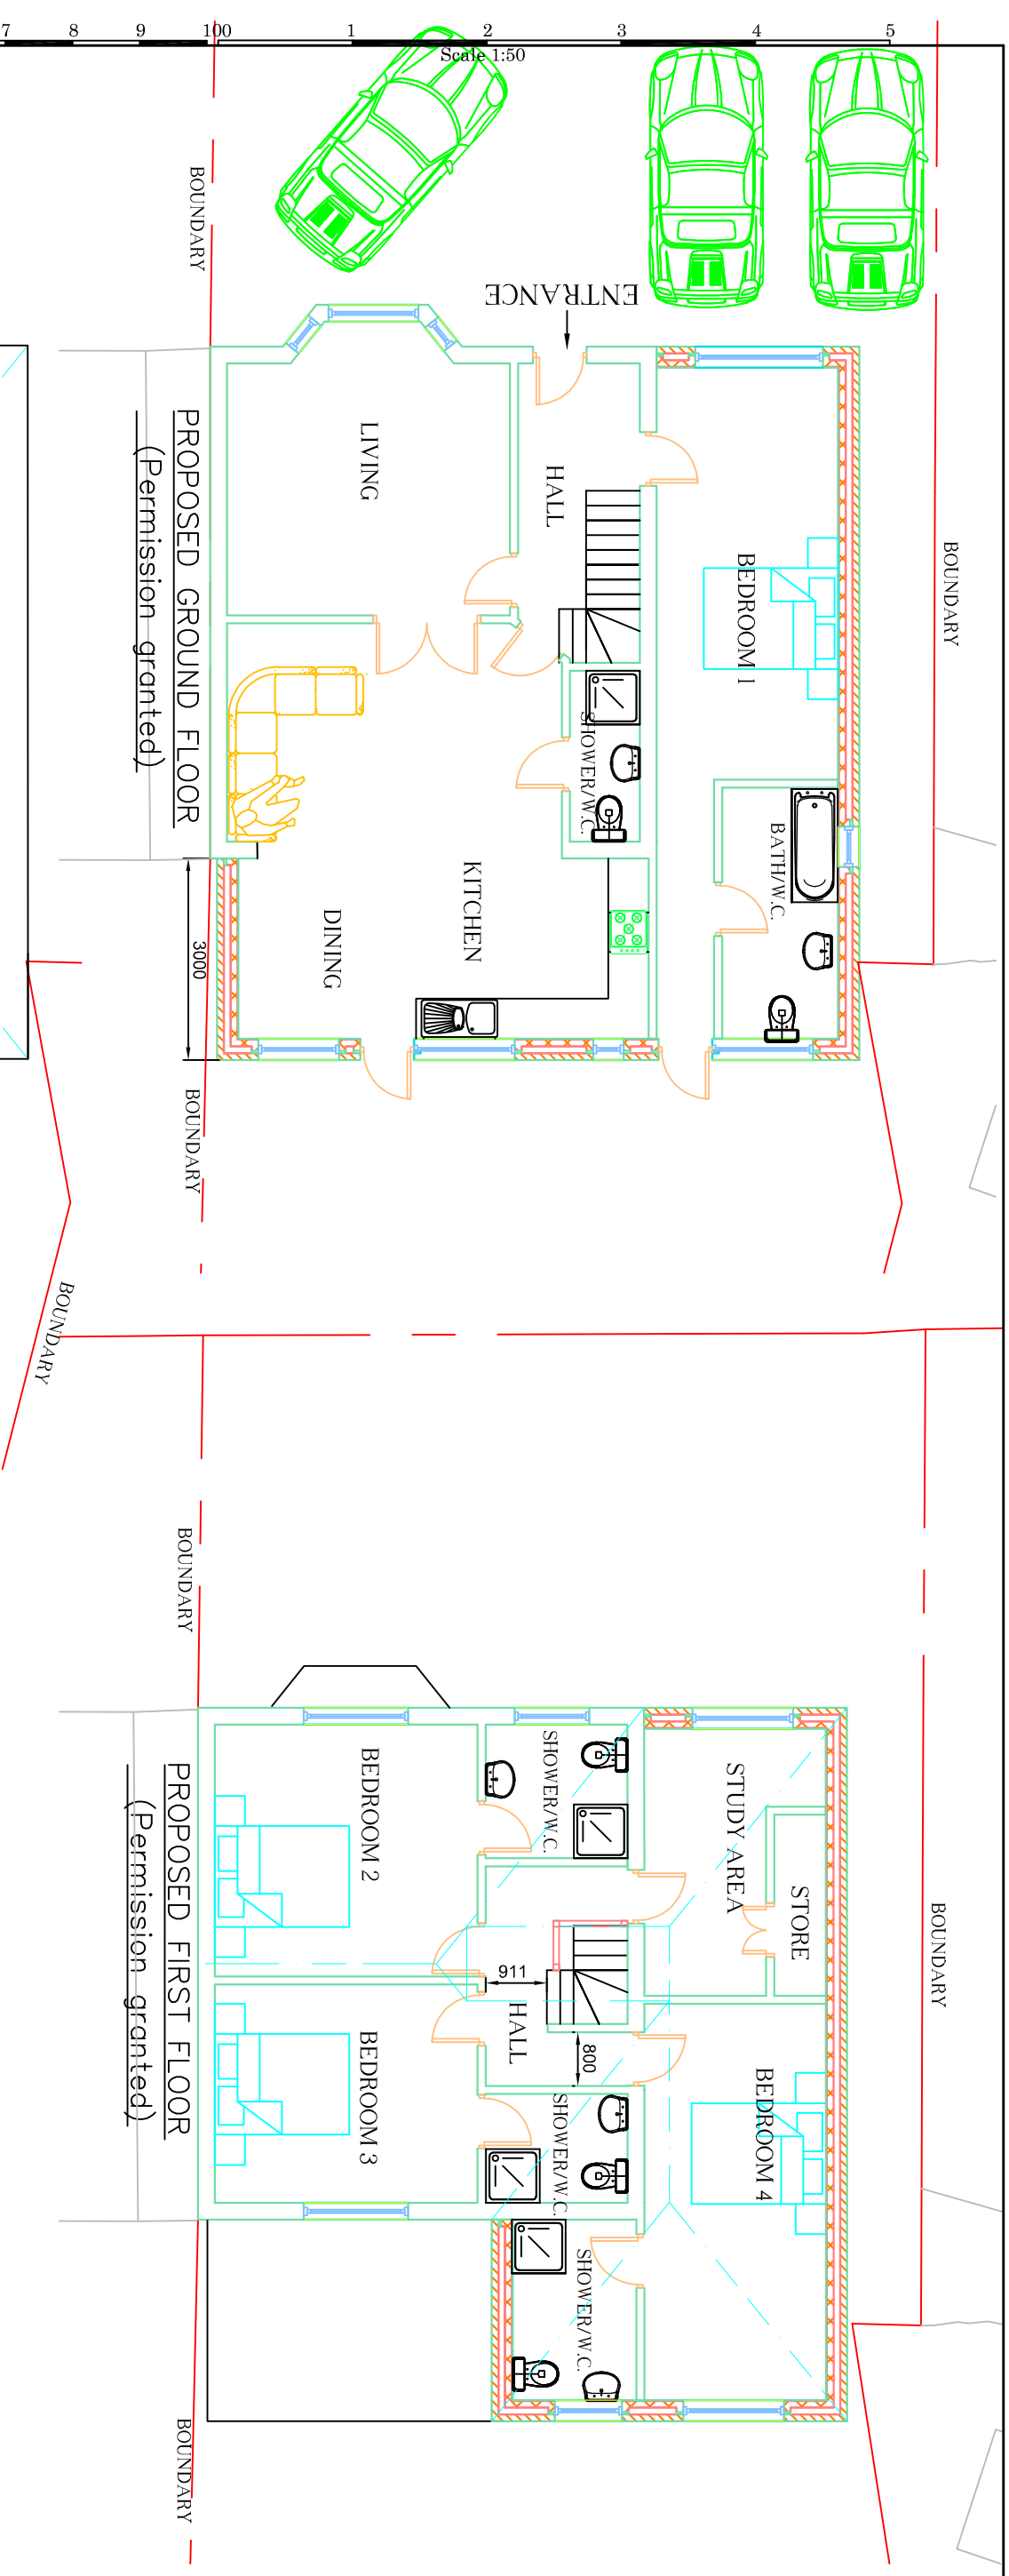

Rev.	Date:	Description	DWN, CRK.	j e architectural design ltd Architectural & Structural Designers 1 Lytton Close Northolt Village, Northolt Middlesex UB5 5BU T: 020 8845 0795, M: 07930 557913, e: eangelos9@aol.com					
				Job Title: 185 Victoria Road, Emsworth PO10 7LY					
				Drawing Title: Proposed Ground, First & Second Floor (Permission Granted)		Client:	Date: Sept. 2017	Scale: 1:100©A3	Rev.
						Drawing No: 3071/AM/02-1			