



This drawing may be scaled with reference to the scale bar for planning application purposes only. Do not scale for any other purpose, use only annotated dimensions. All dimensions are to be checked by parties using the drawing, and any errors or omissions are to be reported to James Potter Associates Ltd.

| Rev. | Date     | Note | Author | Checked |
|------|----------|------|--------|---------|
| -    | dd/mm/yy | Note | XXX    | XXX     |

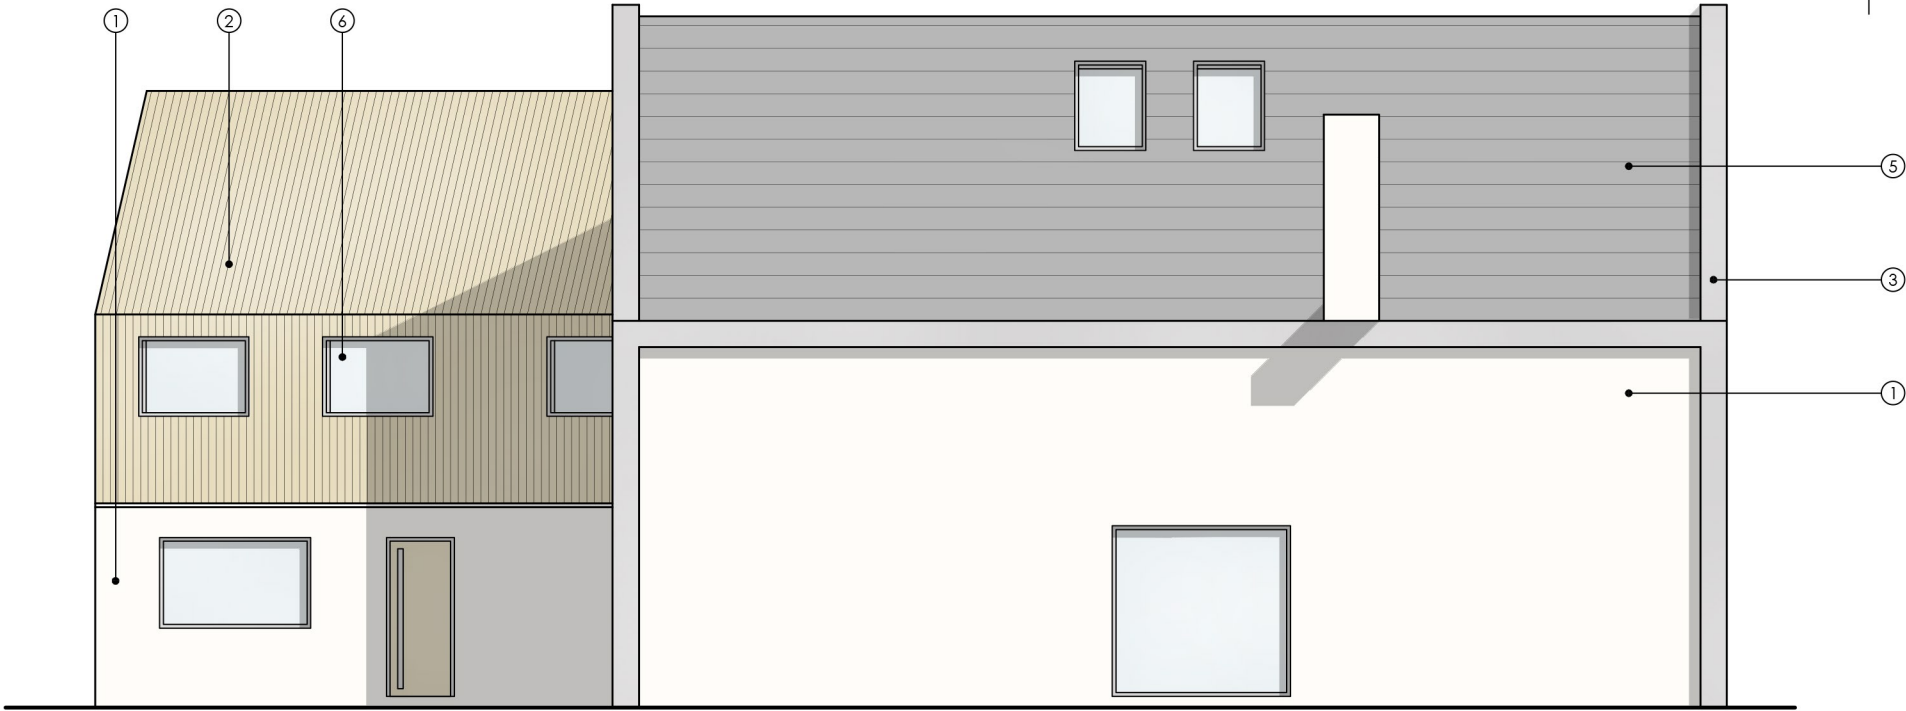


PROPOSED NORTH ELEVATION

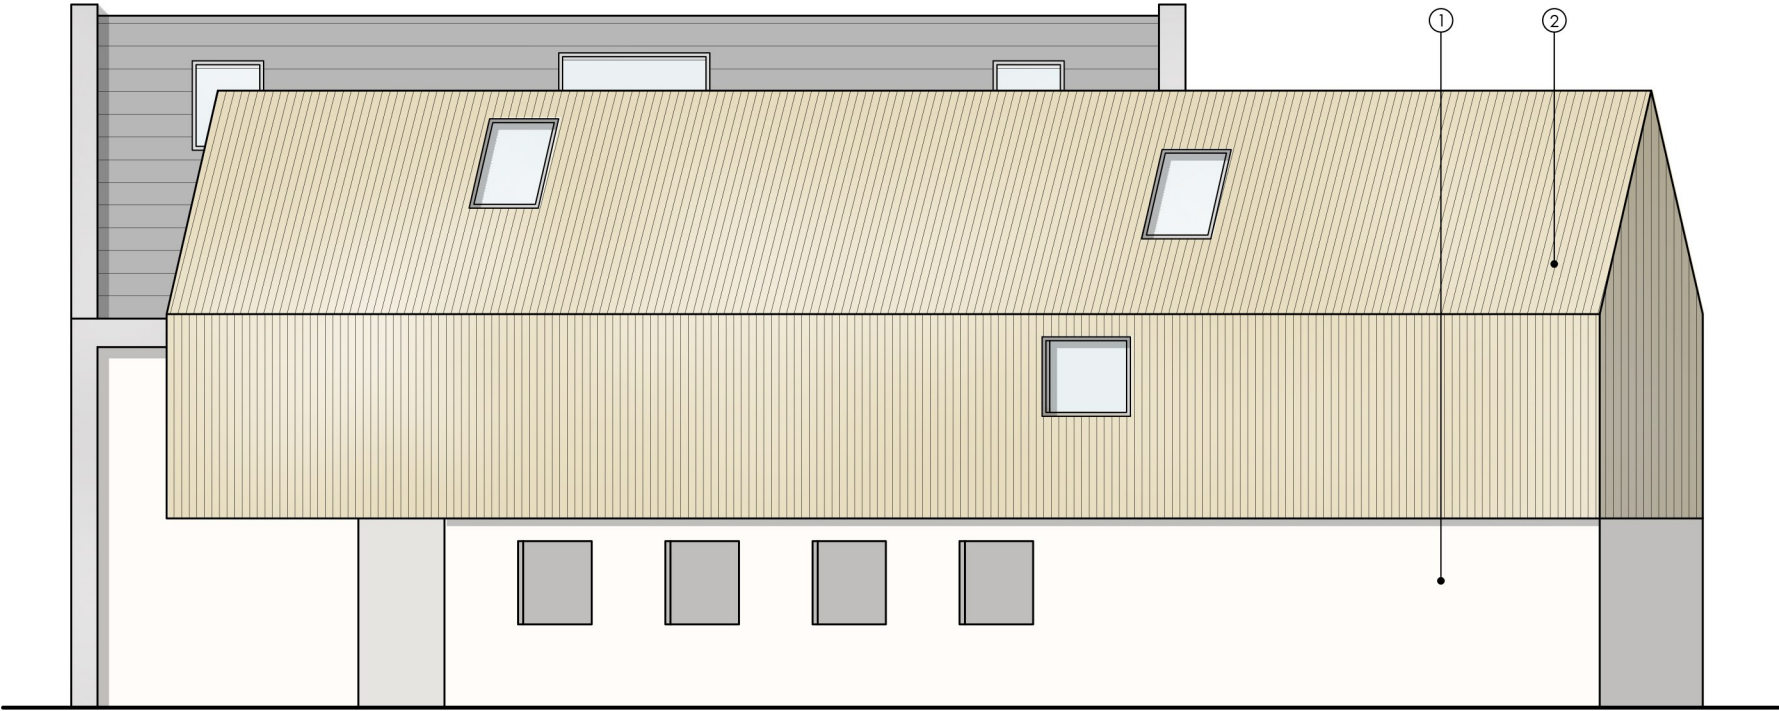

PROPOSED SOUTH ELEVATION

**MATERIALS KEY**

- 1. OFF WHITE RENDER
- 2. VERTICAL TIMBER CLADDING
- 3. ALUMINIUM FINISH
- 4. GREY MICRO-CEMENT
- 5. SLATE ROOF TILES
- 6. GREY POWDER COATED ALUMINIUM GLAZING

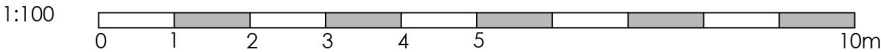

|         |                                                                            |         |                  |      |          |   |                       |  |      |   |
|---------|----------------------------------------------------------------------------|---------|------------------|------|----------|---|-----------------------|--|------|---|
| Project | EXTENSIONS, LOFT CONVERSION & ALTS.<br>128A WOODLANDS<br>WIDLEY<br>PO7 5DS |         |                  |      |          | Drawing   | PROPOSED ELEVATIONS 2 |  |      |   |
|         |                                                                            |         |                  |      |          | Job-Dwg<br>Number   | 18061-PL-008          |  | Rev. | - |
| Client  | MR & MRS SPURWAY                                                           |         |                  |      |          | <div><div></div><div><div>JAMES POTTER<br/>ASSOCIATES</div></div></div> <div>www.jpa.design</div> <div>JPA - PORTSMOUTH<br/>Suite 1, Winter Works, Rear of 119 Winter Road,<br/>SOUTHSEA, Portsmouth, PO4 8DS<br/>t. +44(0)2393 871 000</div> |                       |  |      |   |
| Status  | PLANNING                                                                   |         |                  |      |          |   |                       |  |      |   |
| Scale   | 1:100                                                                      |         | Sheet Size    A3 |      |          |   |                       |  |      |   |
| Author  | RH                                                                         | Checked | JP               | Date | 03/10/18 |   |                       |  |      |   |