
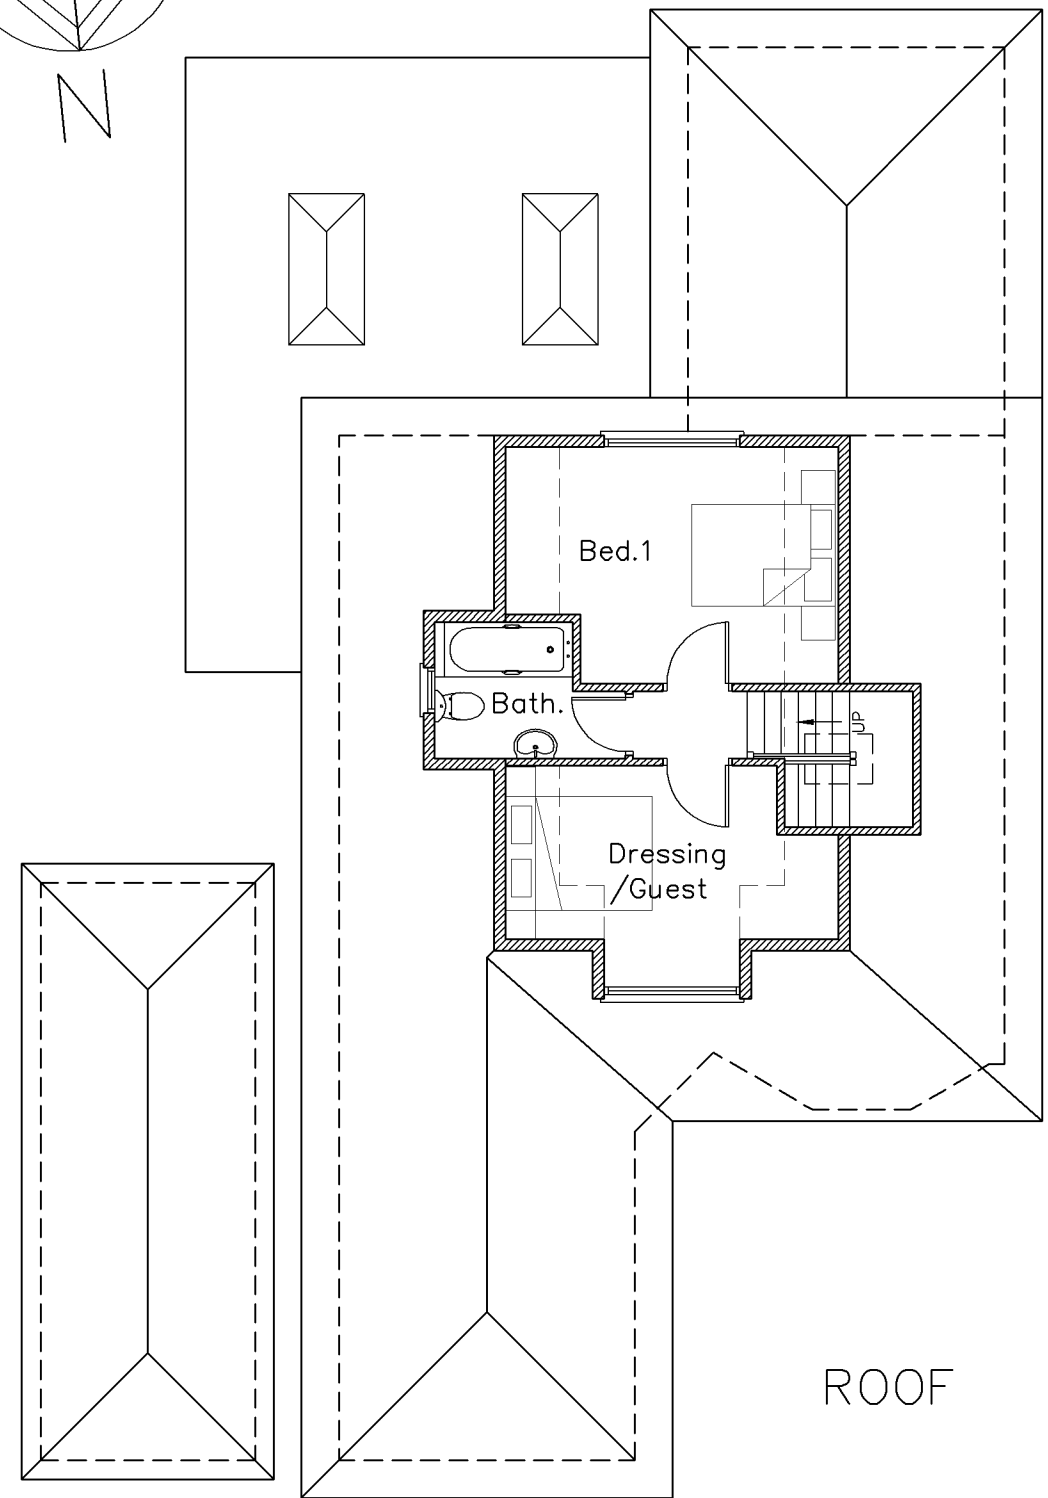
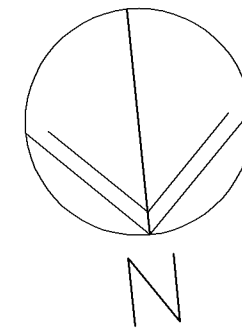


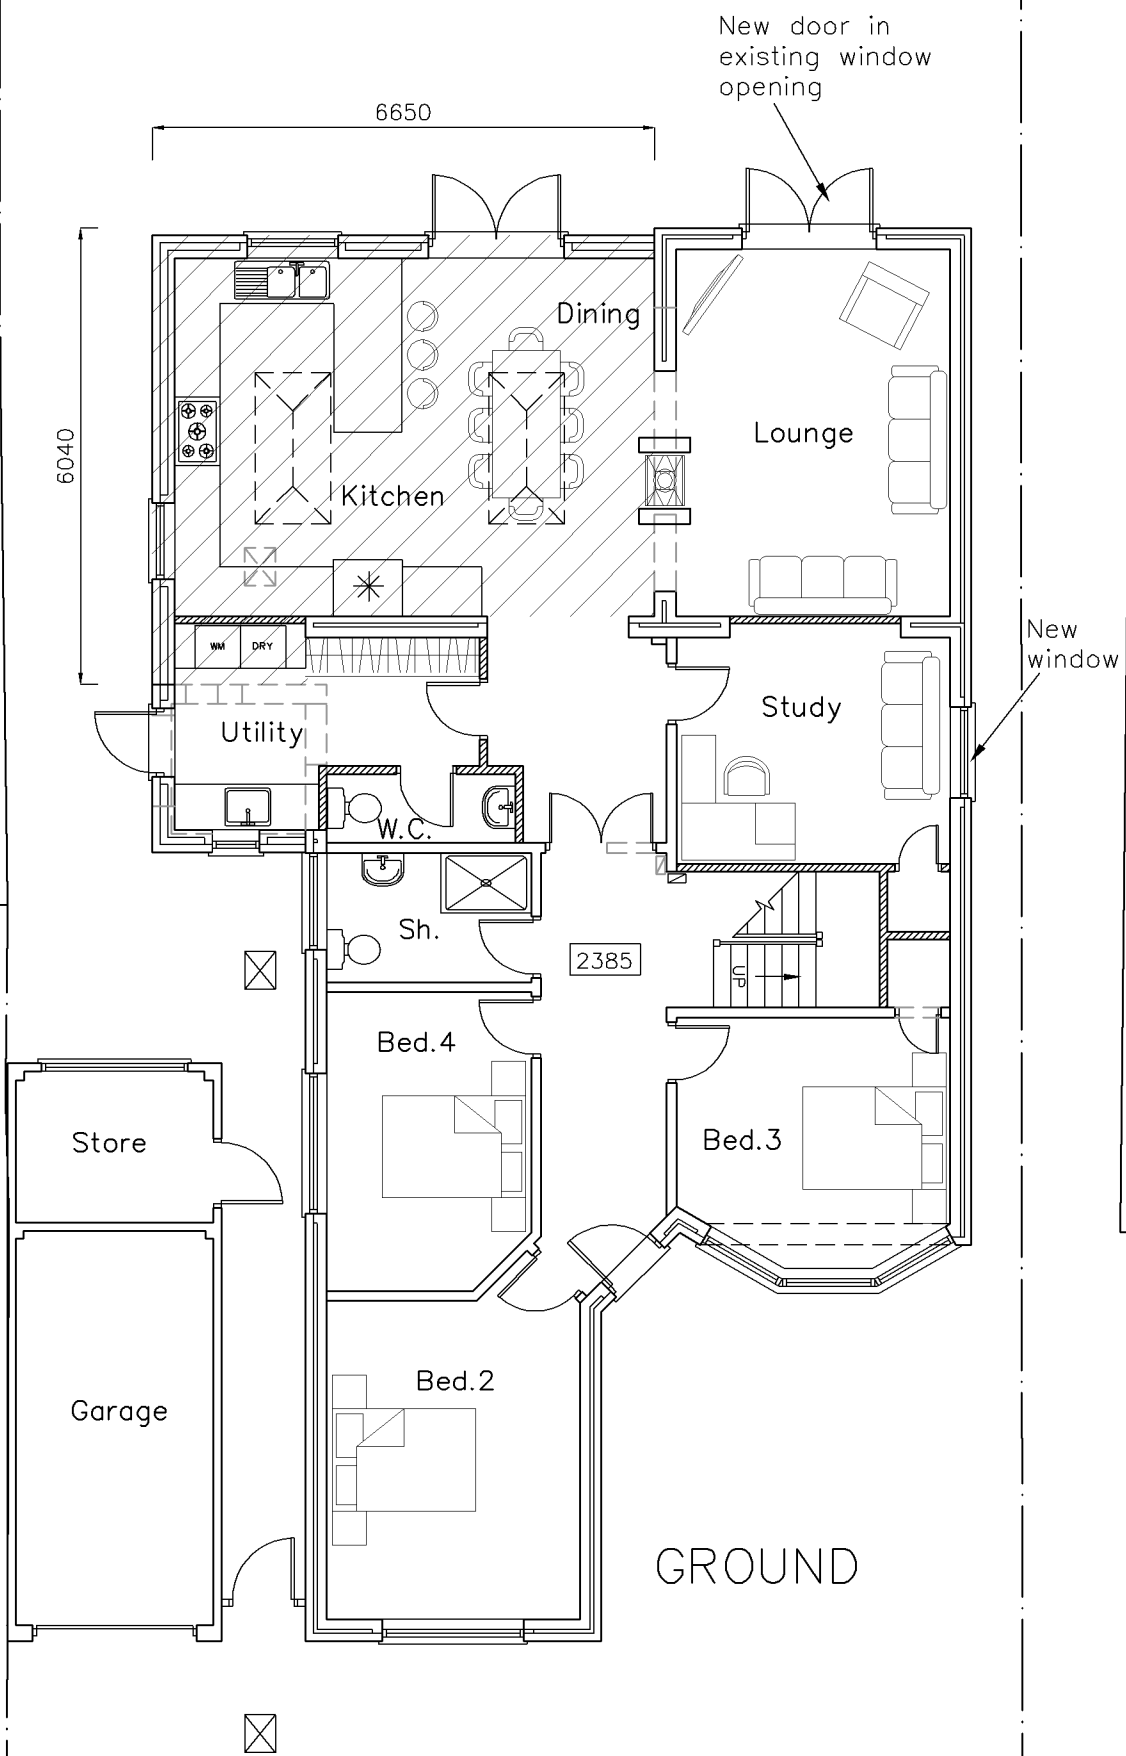


44 Berkeley Square,
Havant,
PO9 2RT

PROPOSED FLOOR PLANS

Revisions

- A. Rear Flush extension. 16/03/18
- B. Clients Revisions 17/03/18
- C. Clients Revisions 26/03/18
- D.

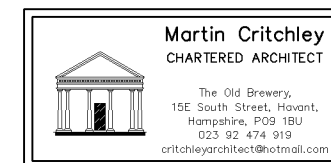

Scale A3 = 1:100
Drawn JHL/BLB/AJB
Date 13/03/18

18017-401^C

metres

10

20

30

40