


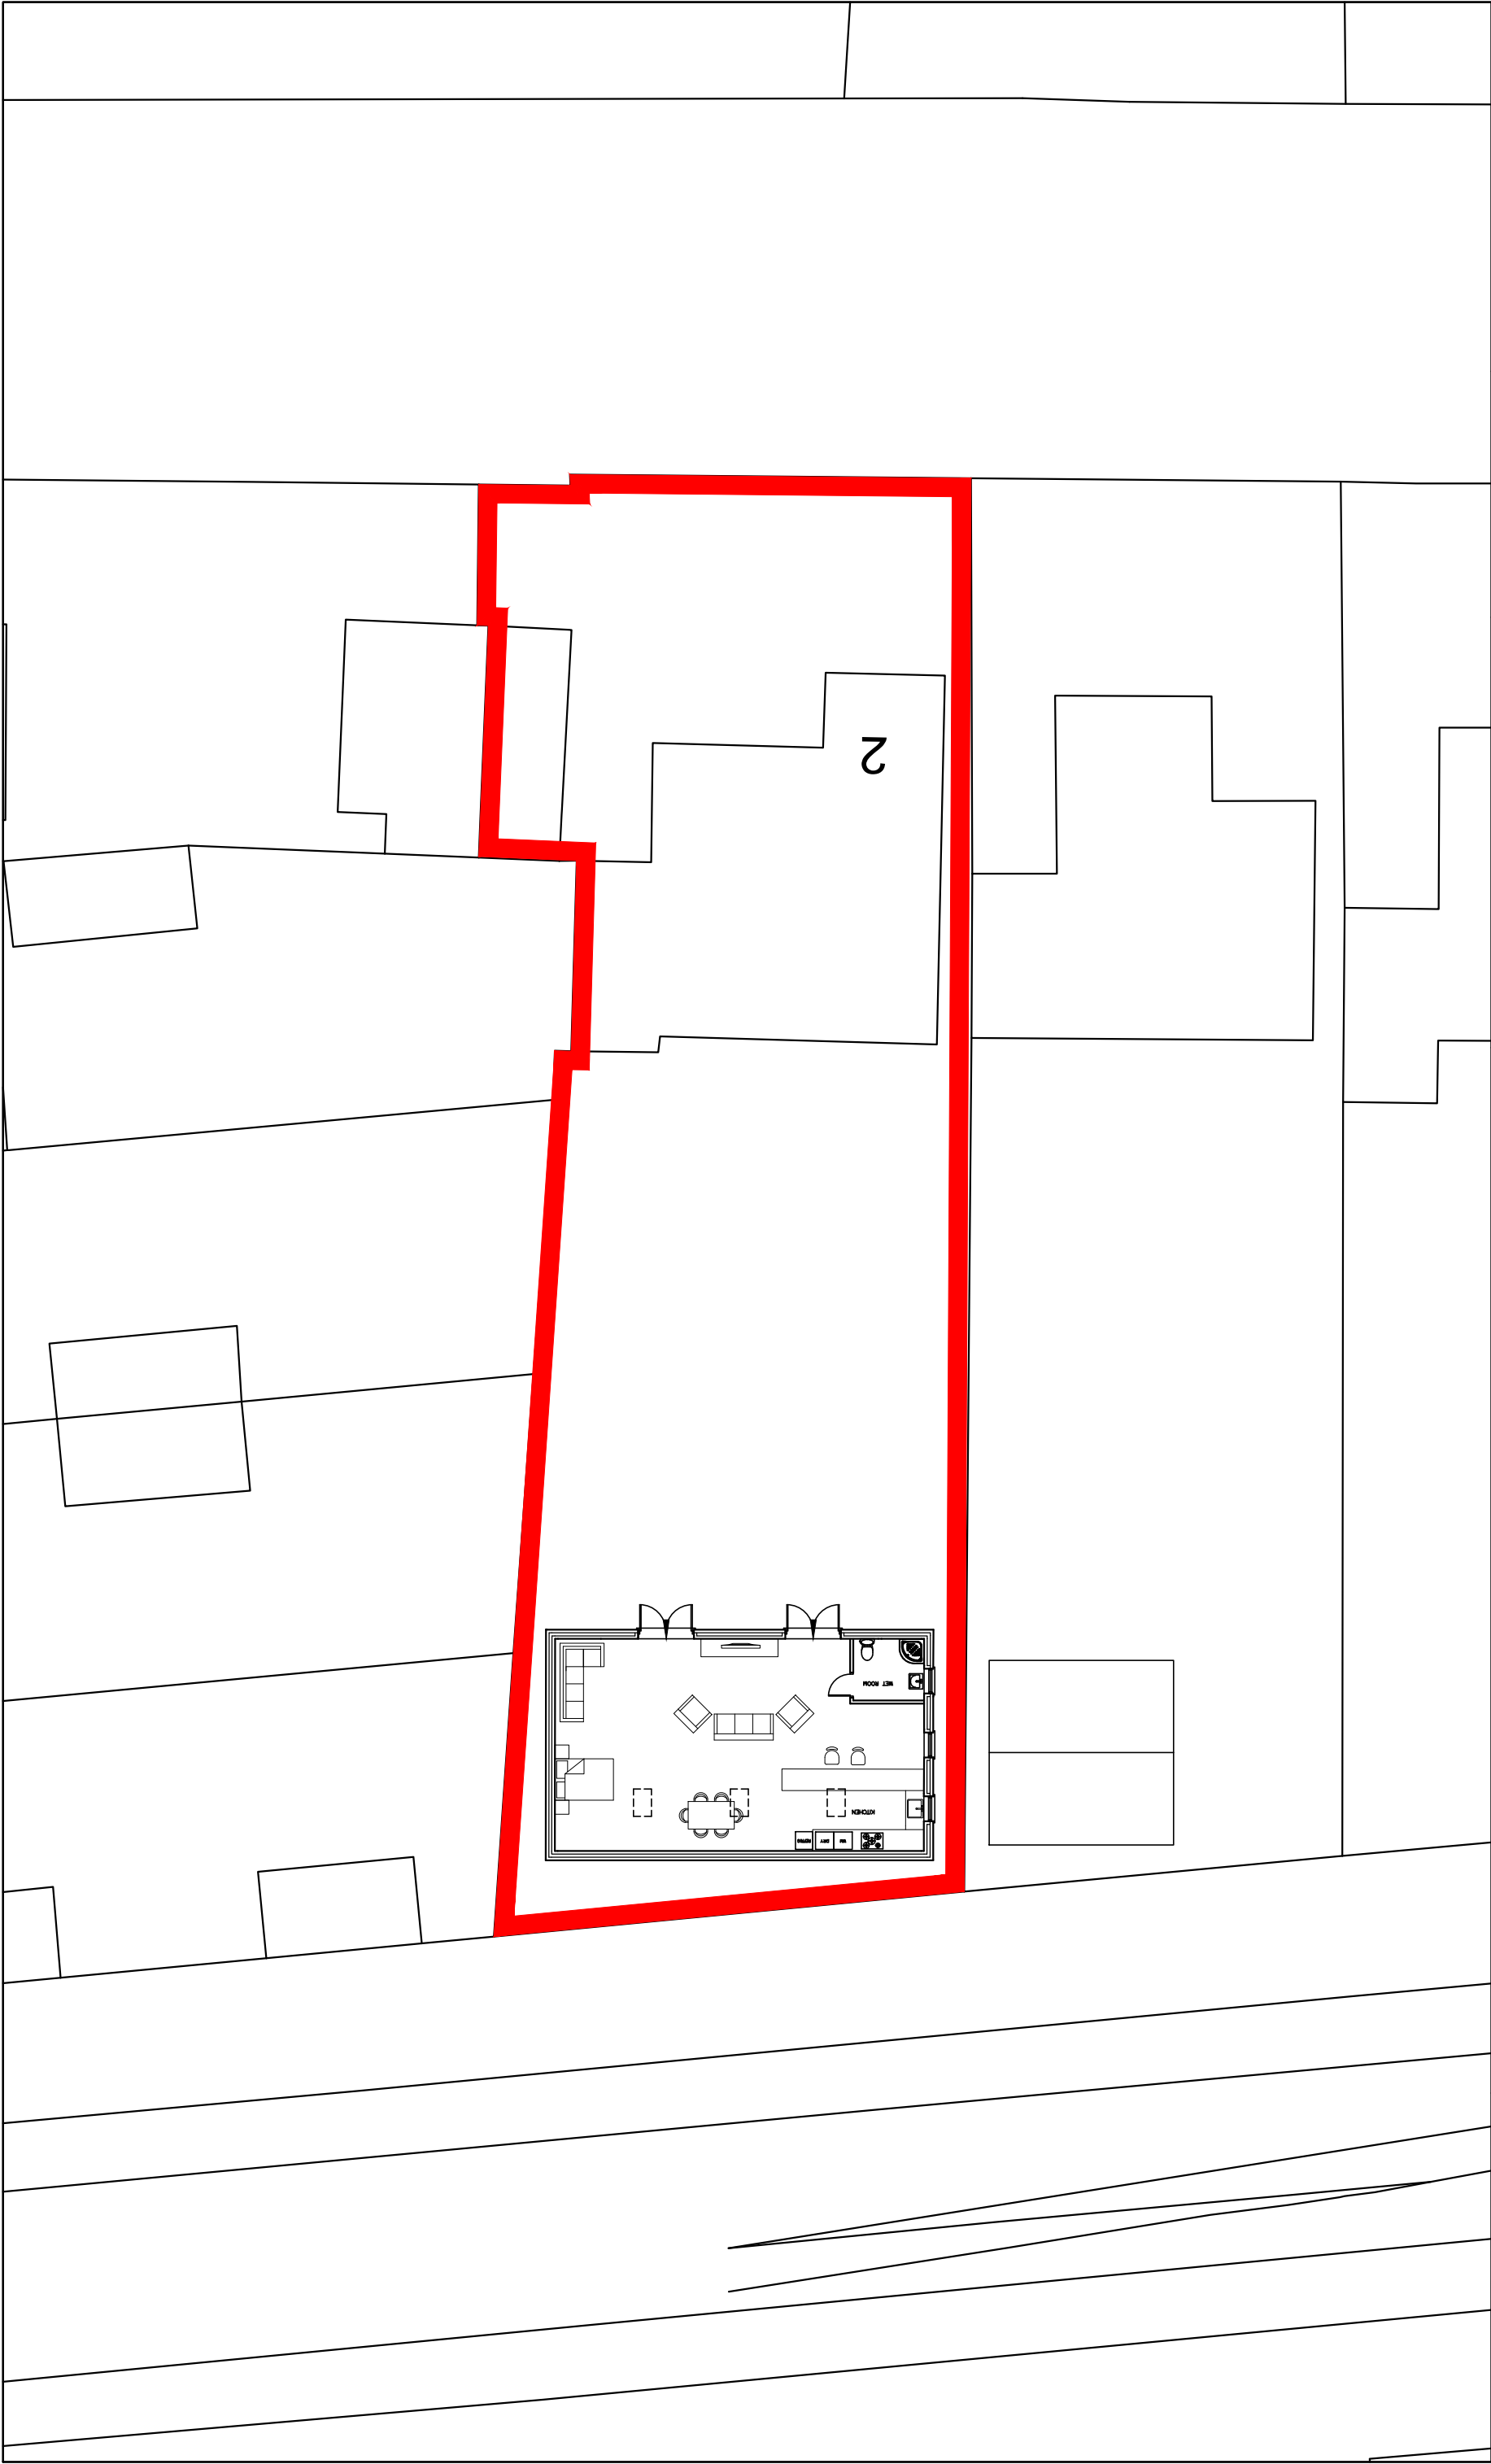

PROPOSED SITE PLAN

Revisions	a) Note/Date/Initial
b)	
c)	
d)	

2 Glenliegh Road,
Warblington,
PO9 2PH



Critchley Architecture And Design
Contact: 02392 474 919 | info@caad.online

The Old Brewery, 15E South Street, Havant, PO9 1BU



Scale A3 = 1:200
Drawn CAL
Date 07/01/19

16115-103