

	
project	7 Castle Avenue Warblington Havant
client	Mr & Mrs J Drummond
title	Tree Constraints Plan
dwg	BJH 01/02
scale	1:200 @ A3
date	January 2019
job	1049
drawn by	bjh
The Granary – White Chimney Row – Westbourne PO10 8RS 07875 520881 bernieharverson@gmail.com	

Key:

-  = Trees of A (high) grading
-  = Trees of B (moderate) grading
-  = Trees of C (low) grading
-  = Trees of U (fell) grading
-  = Root Protection Area in accordance with BS5837 recommendations


N.B. IF the crown spread exceeds the recommended RPA and the tree has a low branching habit then it may prove necessary to either increase the RPA to encompass the full crown or undertake facilitation pruning works.



5 10 15 20 25



Metres

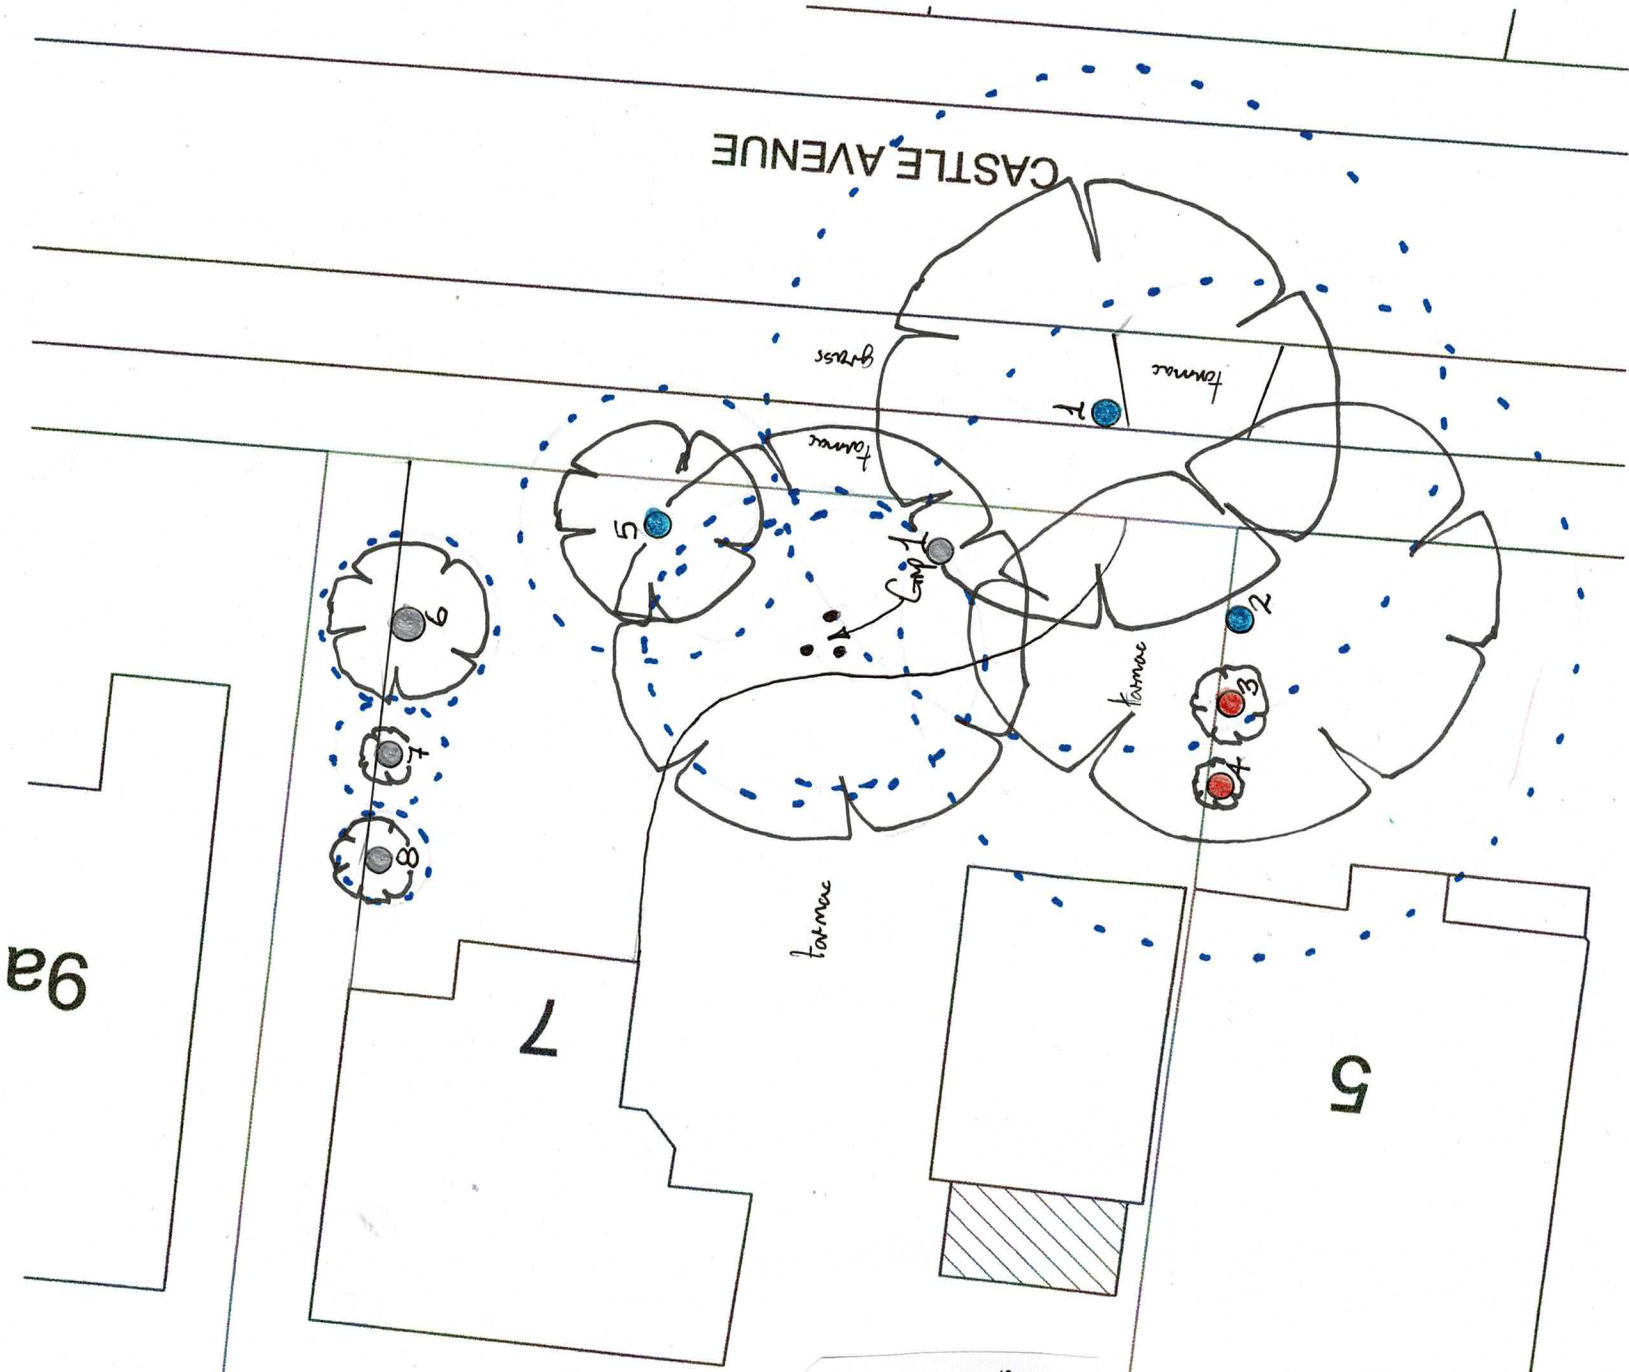

Your Home Plans Ltd
Blundens, Stane Street, Halmakers,
West Sussex, PO18 0LE
01243 773829
june@yourhomeplans.co.uk

7 CASTLE AVENUE
EMSWORTH
HAMPSHIRE
PO9 2RY

Tree Plan

Project Number:	7CAS-18	Drawing No:	01
Date:	14th January 2019		
Drawn By:	Your Home Plans Ltd		
Checked By:	JEG	Scale:	1:200 A3