
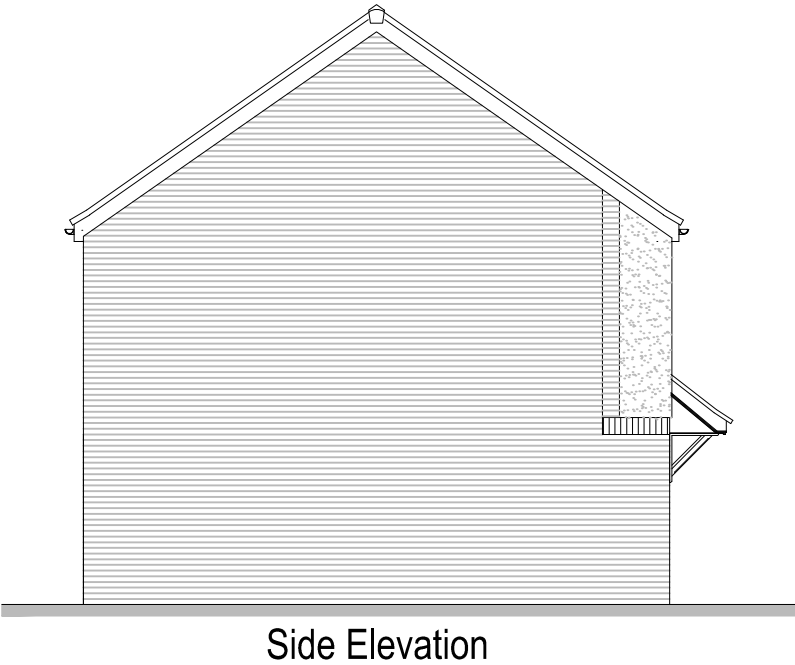
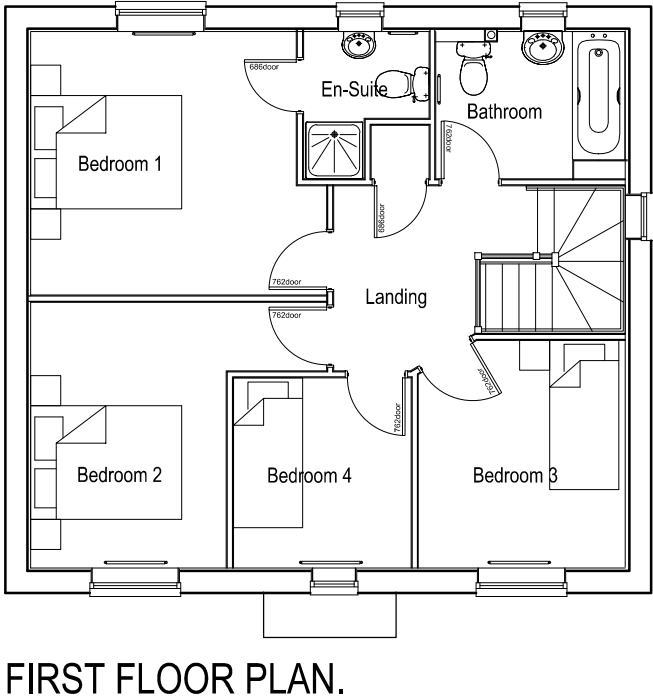
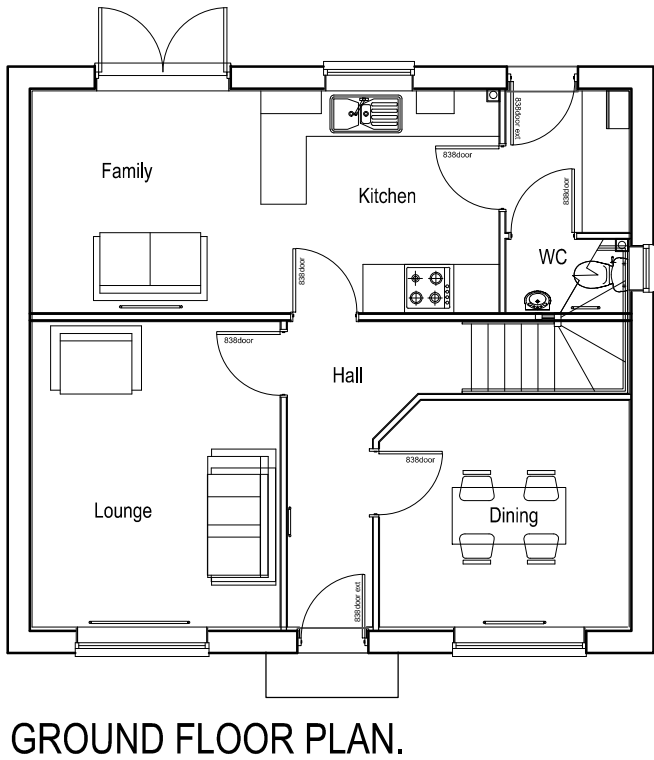


Plots	
As	- 18,
Opp	-

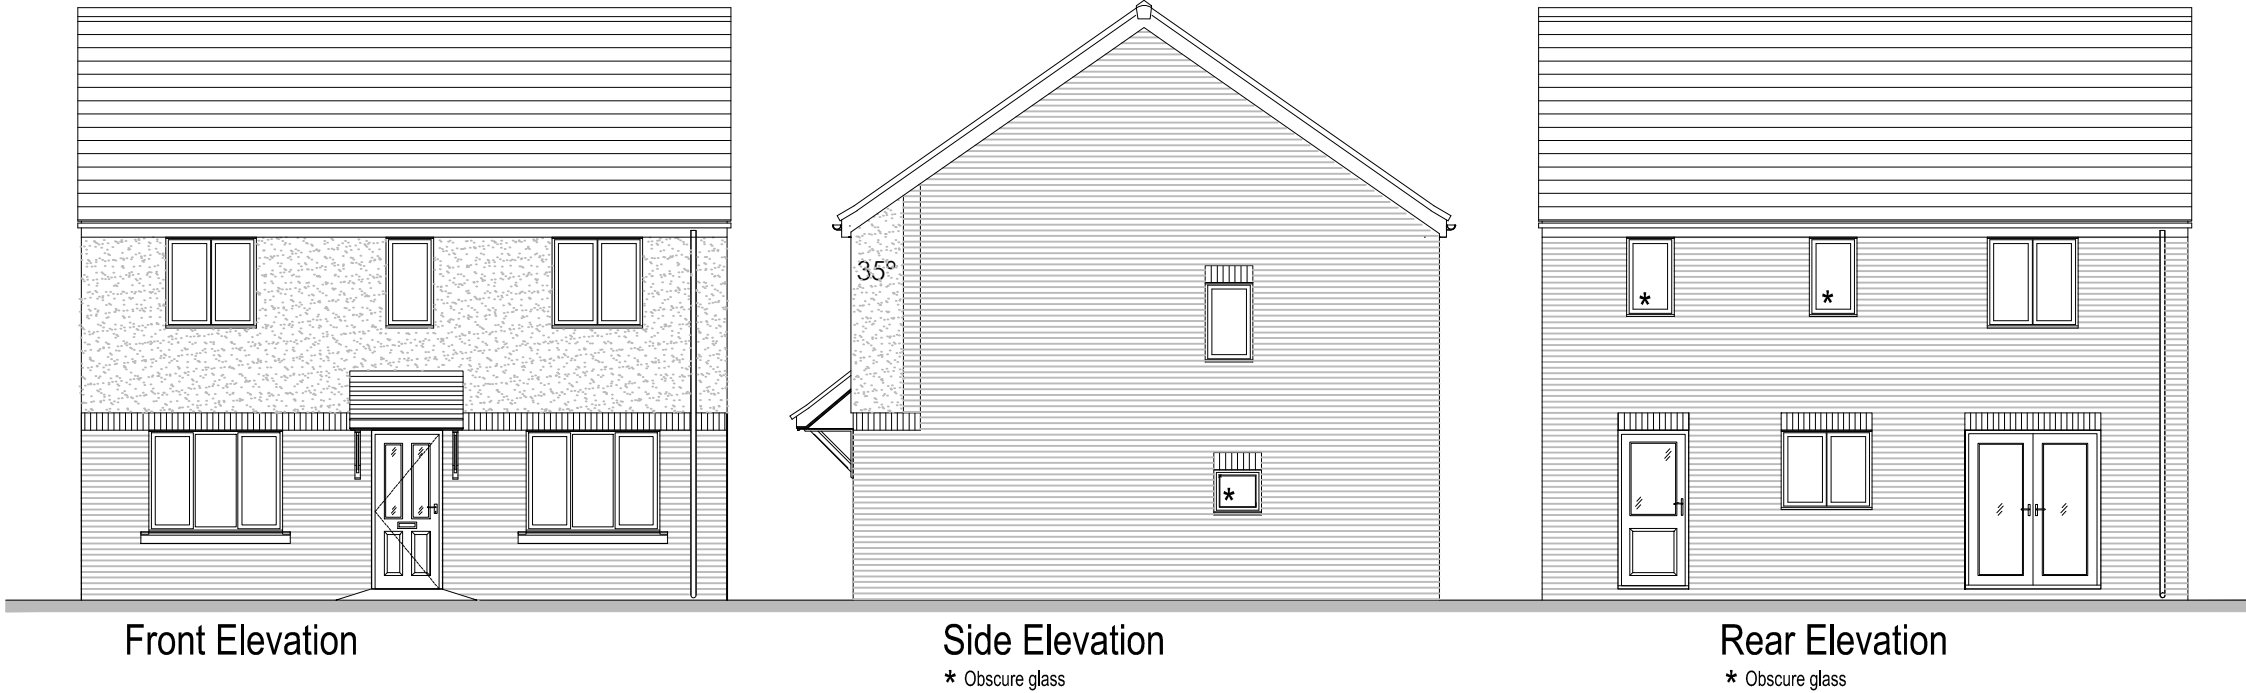

Drawing Title		Job No	Drawing No	Rev	Rev	Date	Revision Details	Dr	Ch
Chedworth - Private		-	CHED-001	-					
Scale		Drawn	Checked	Date	 PERSIMMON Together, we make a home				
1:100 @ A3		CD	BR	25.06.18					
metres 1 2 3 4		Status							
		APPROVAL							