


HAVANT BOROUGH
COUNCIL

13 SEP 2013

RECEIVED

Roundhouse Court, 2A St Andrews Road, Hayling Island, Hampshire

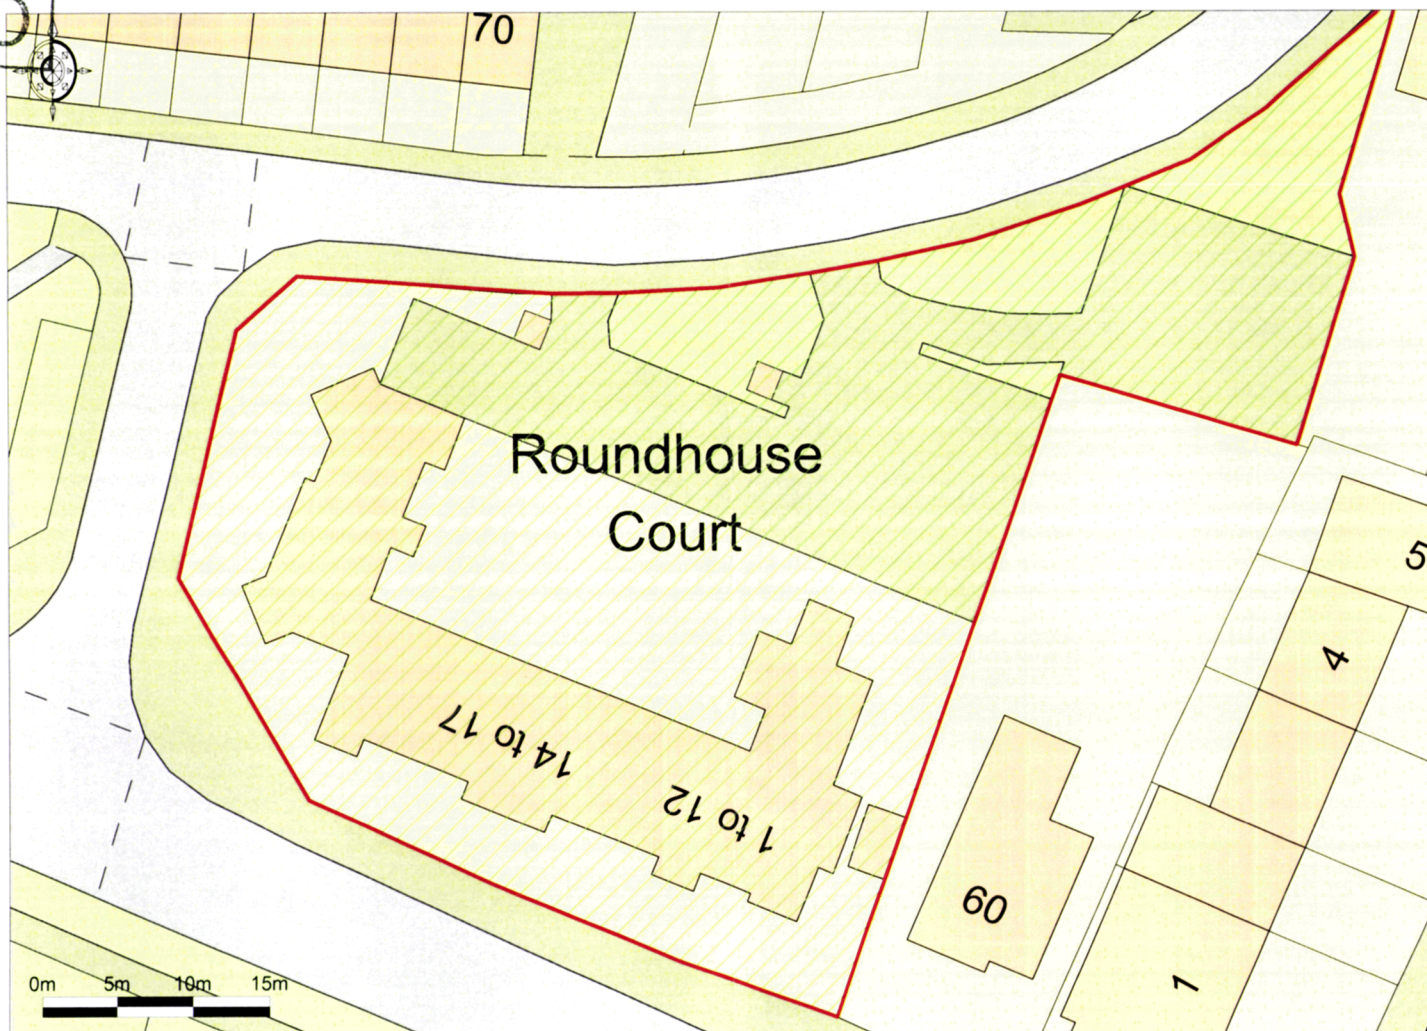

Ordnance Survey © Crown Copyright 2018. All rights reserved. Licence number 100022432. Plotted Scale - 1:500